


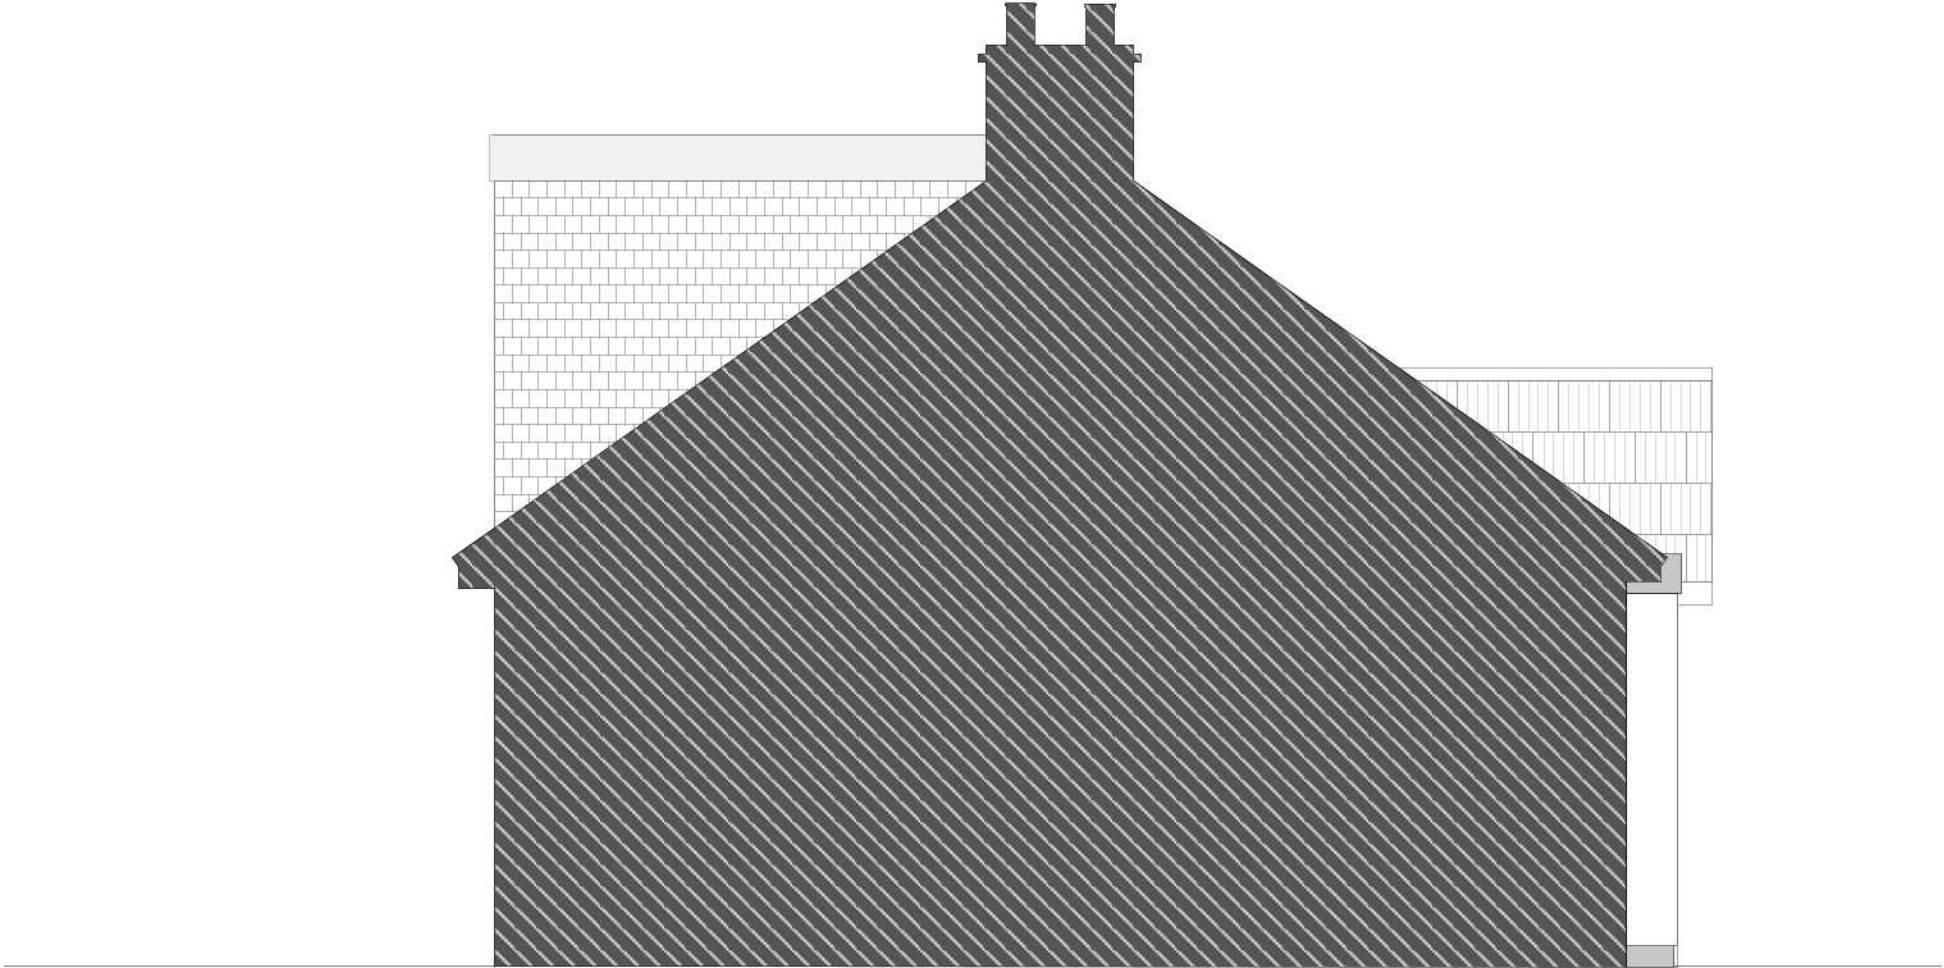

PROPOSED SIDE ELEVATION ADJECENT TO No.16 YEADING GARDENS



Notes

For information only please do not use. All rights reserved to the author. This drawing is not to be used for the purpose of planning or construction.

©Copyright Reserved

Key

</