

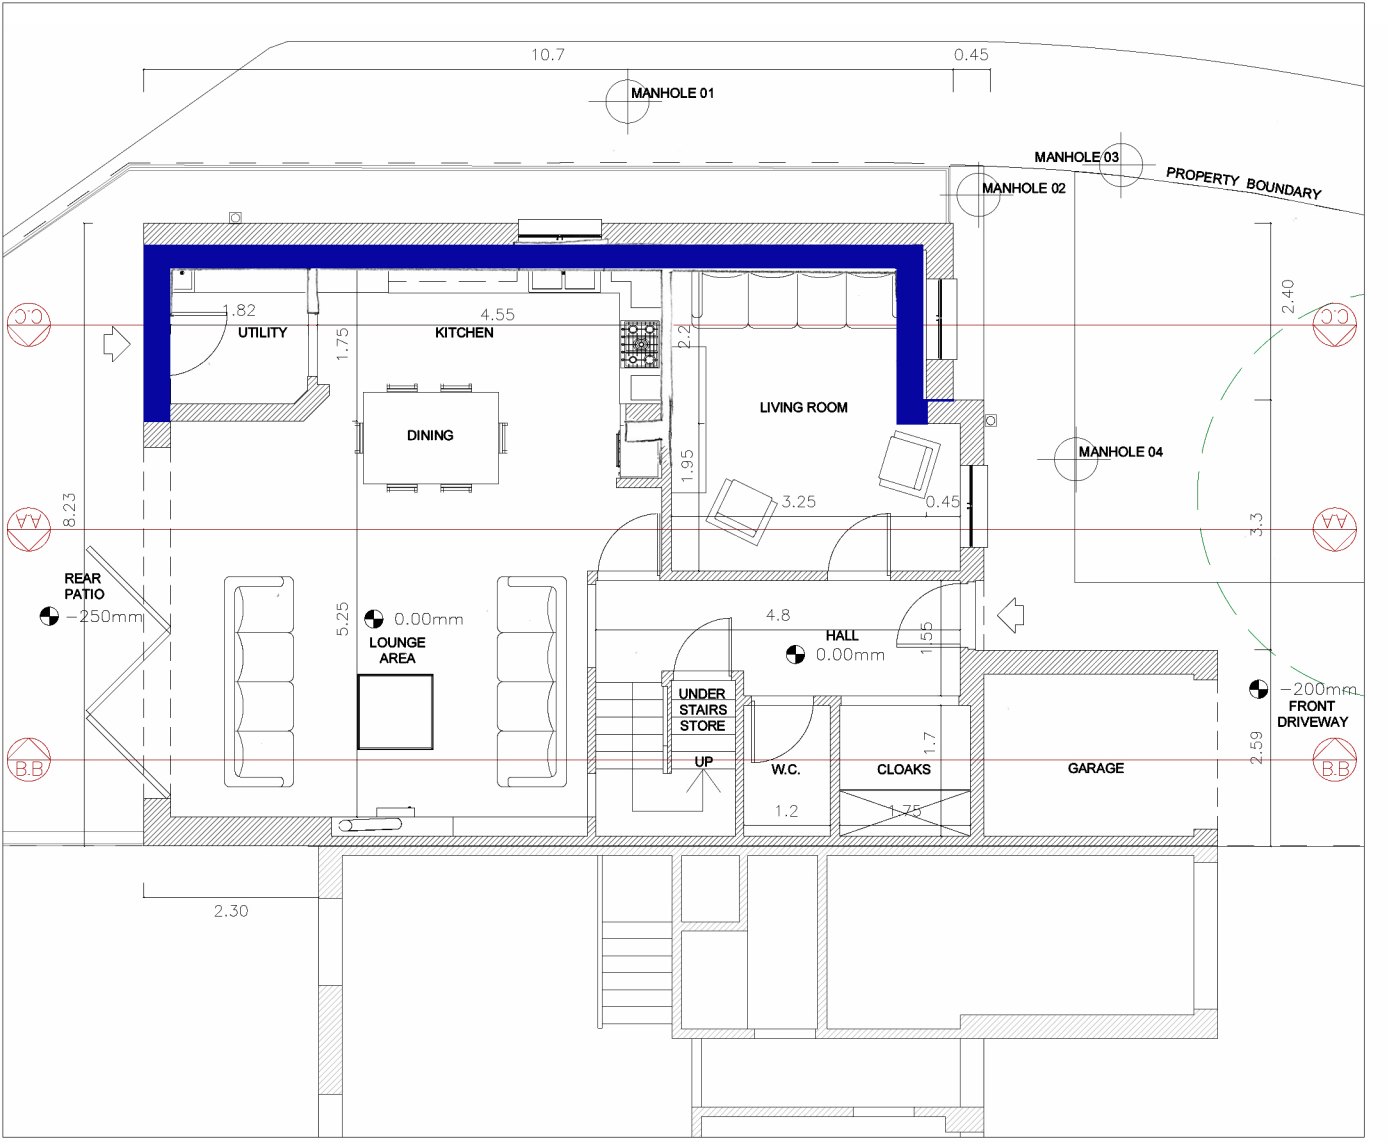



01 PROPOSED GROUND FLOOR PLAN
00 1:100

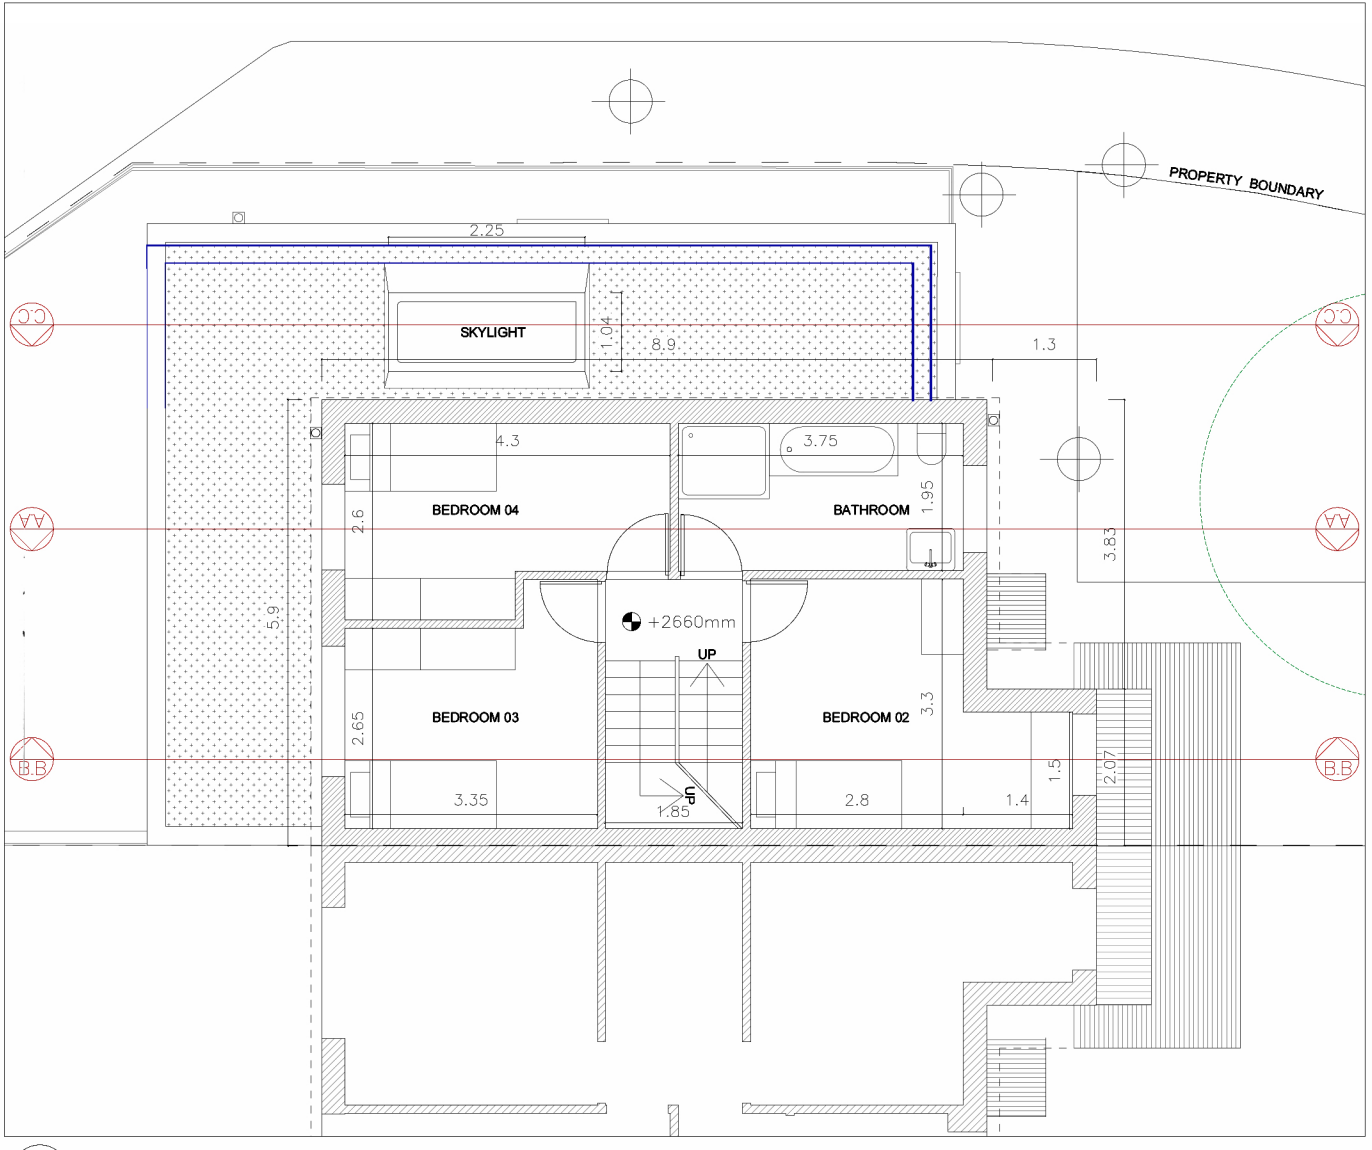

02 PROPOSED FIRST FLOOR PLAN
00 1:100

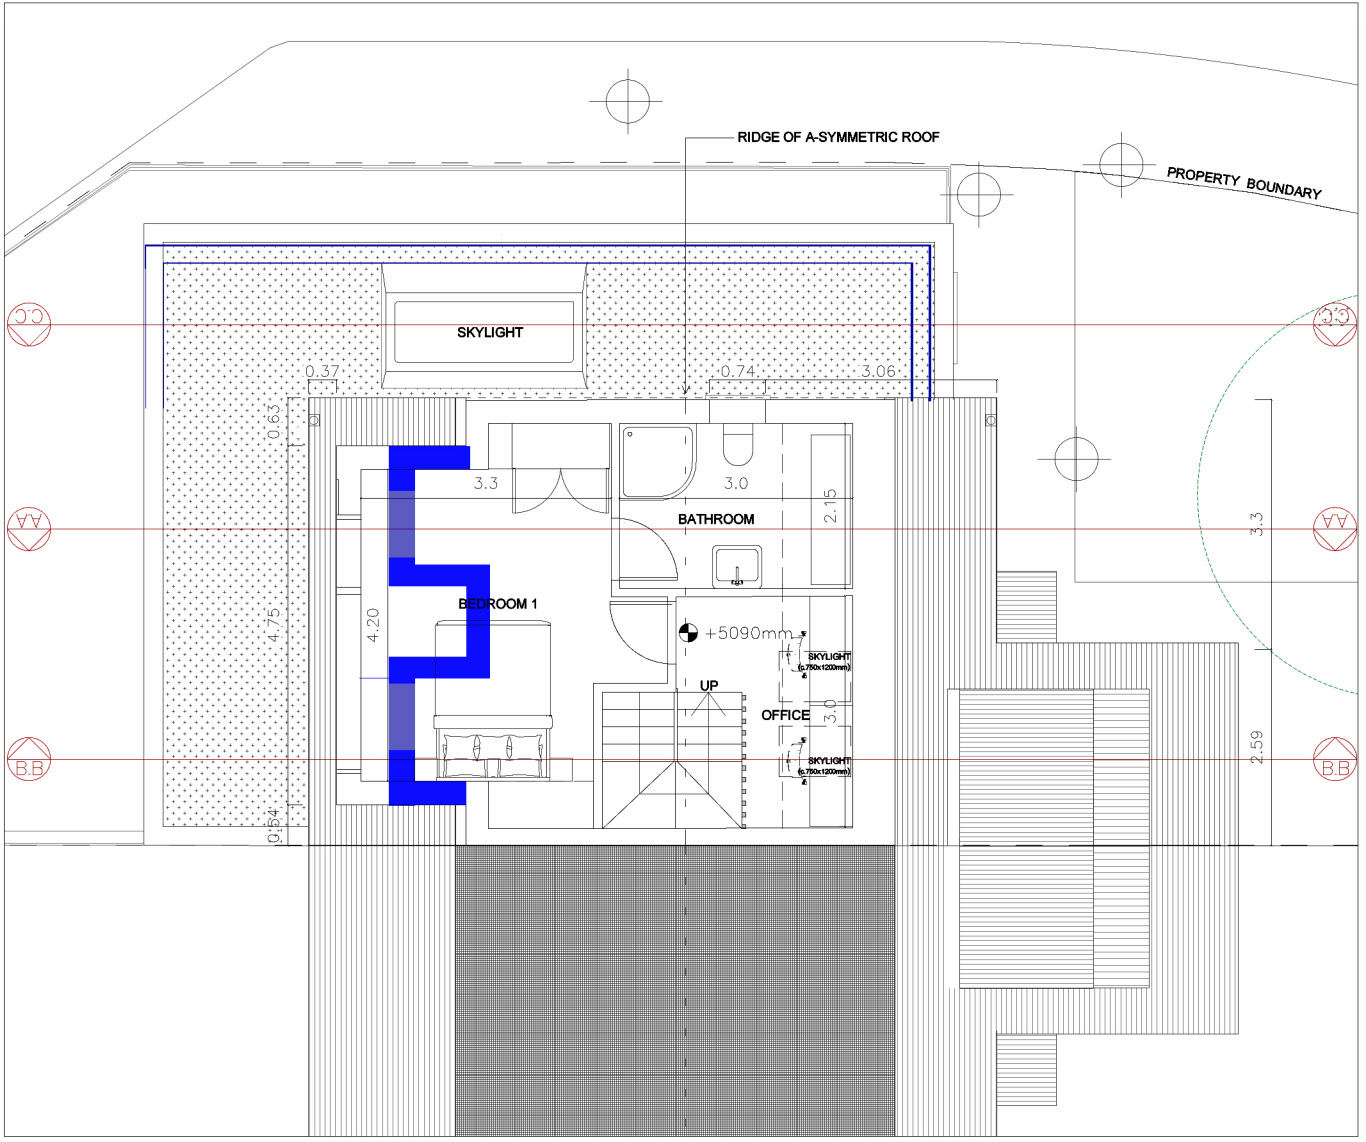


03 PROPOSED SECOND FLOOR (LOFT) PLAN
00 1:100

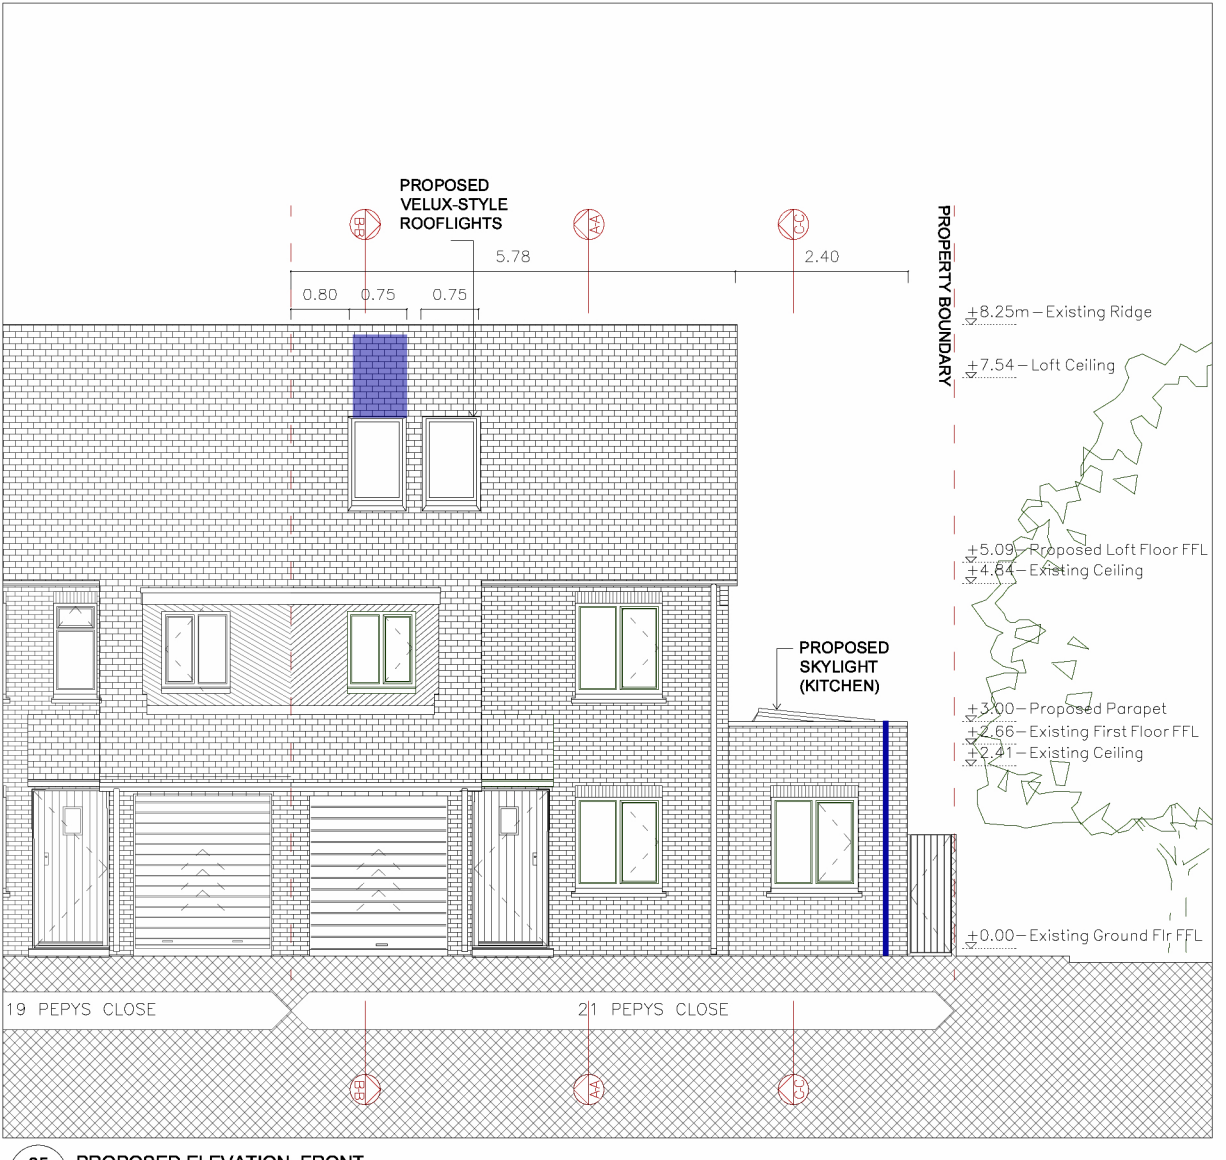

05
00

PROPOSED ELEVATION_FRONT


1:100

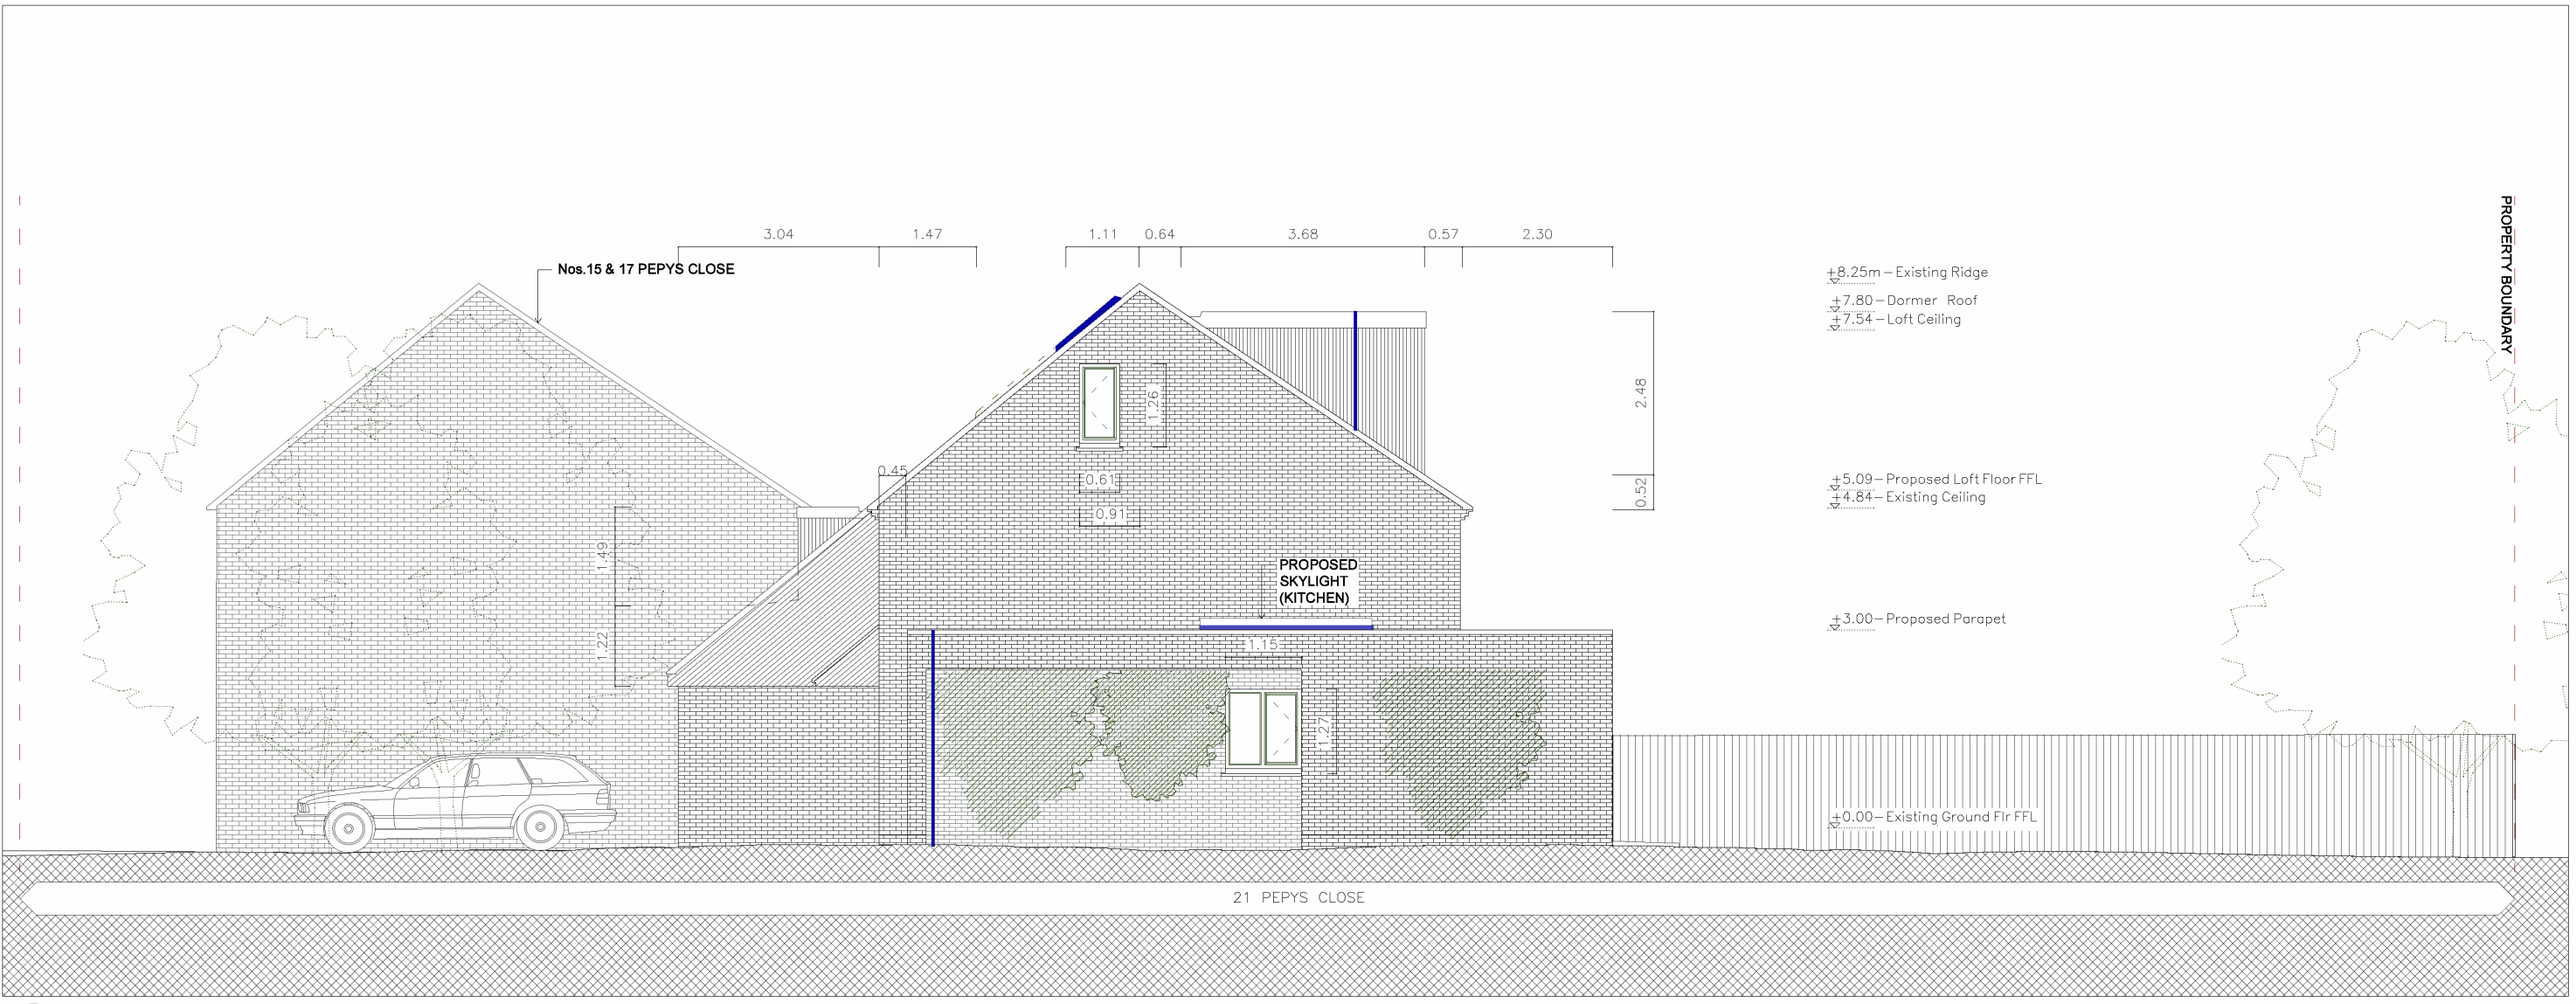


07
00 PROPOSED SIDE (SOUTH) ELEVATION
1:100



06 00 PROPOSED ELEVATION_REAR
1:100

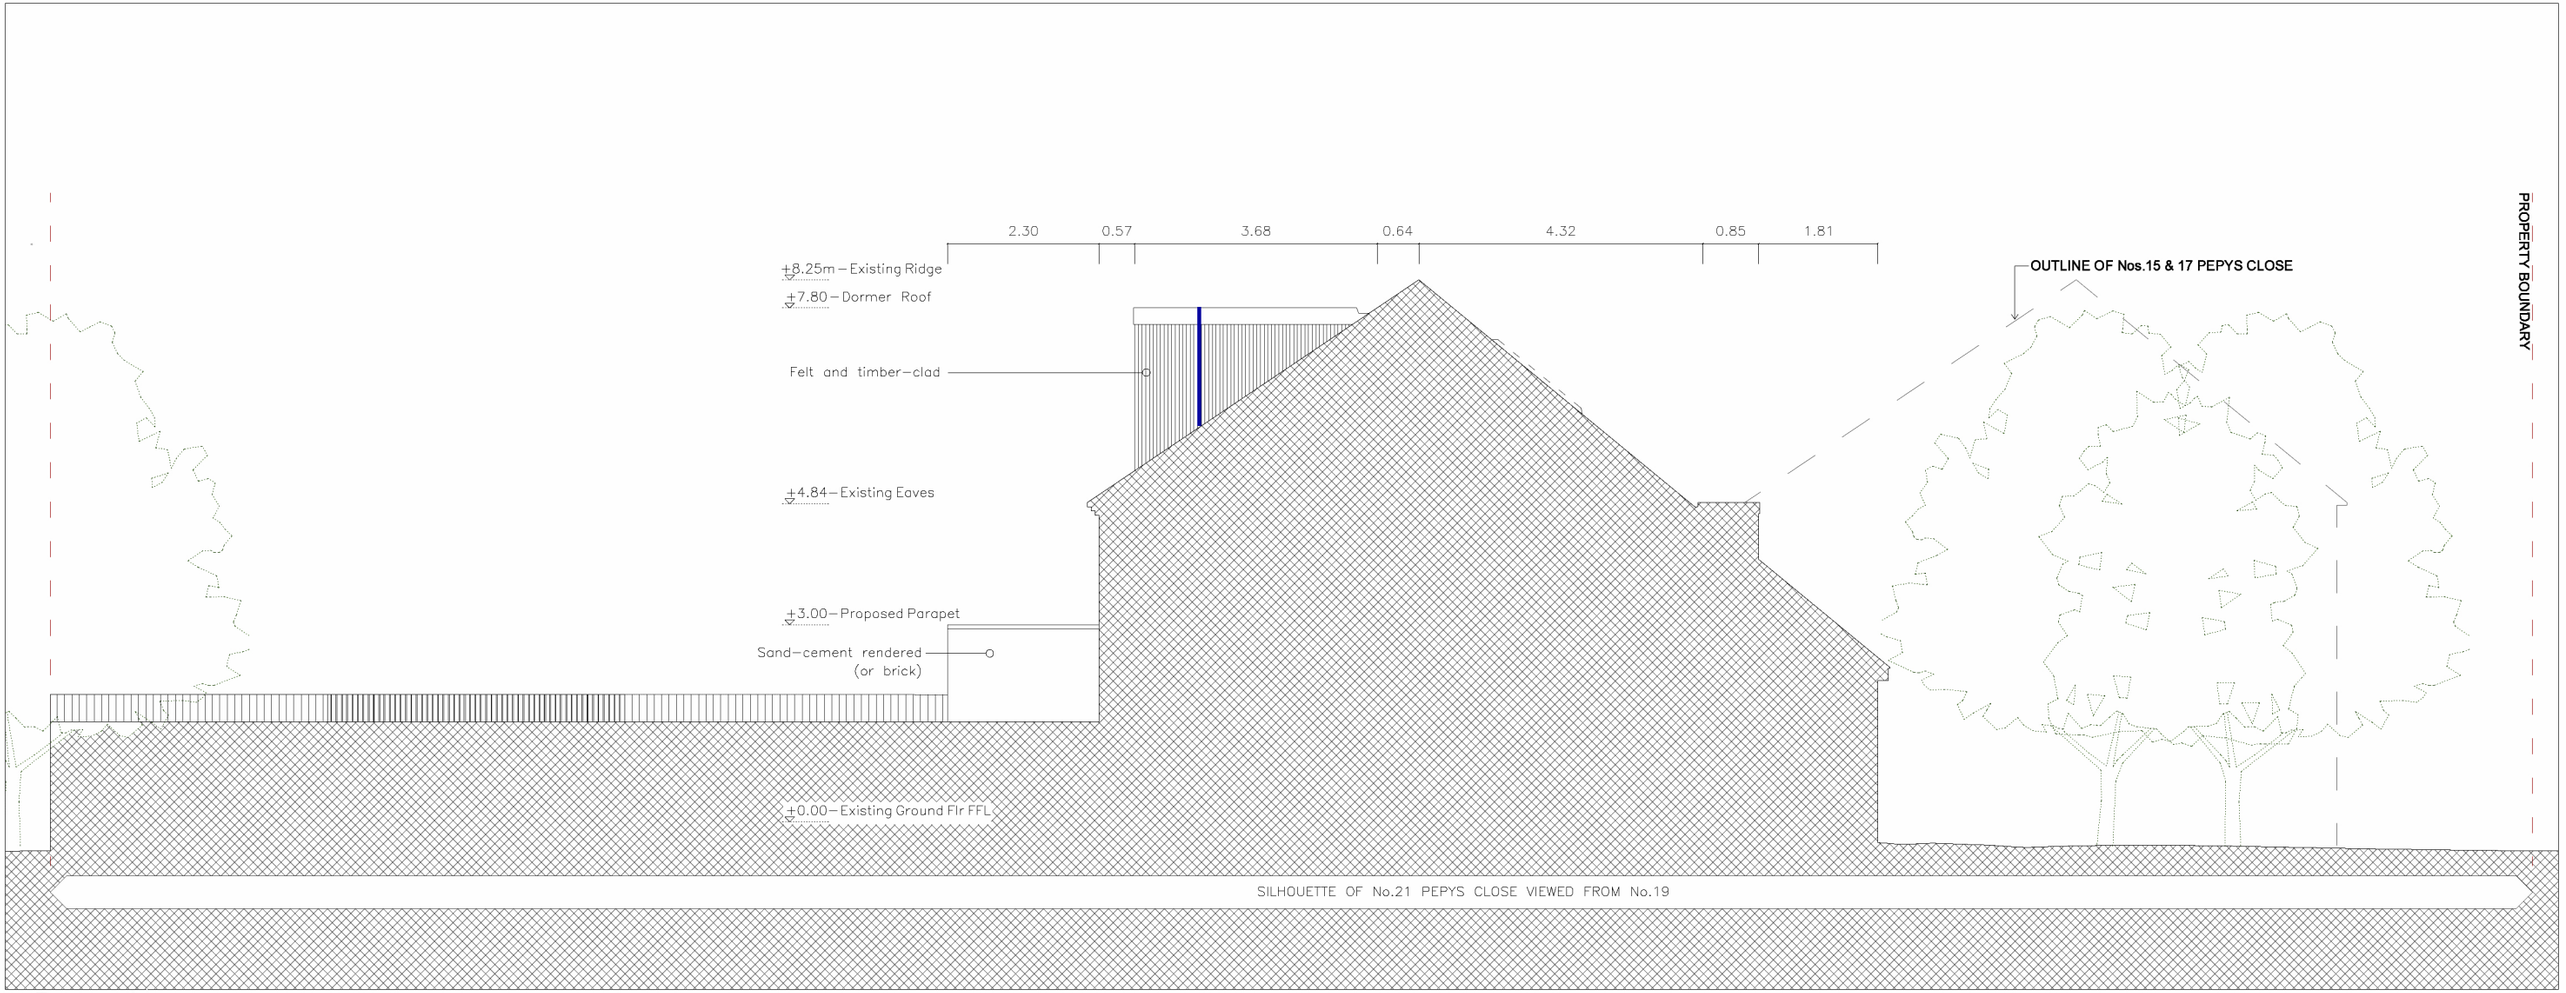


08
00 PROPOSED SILHOUTTE FROM ADJOINING PROPERTY
1:100

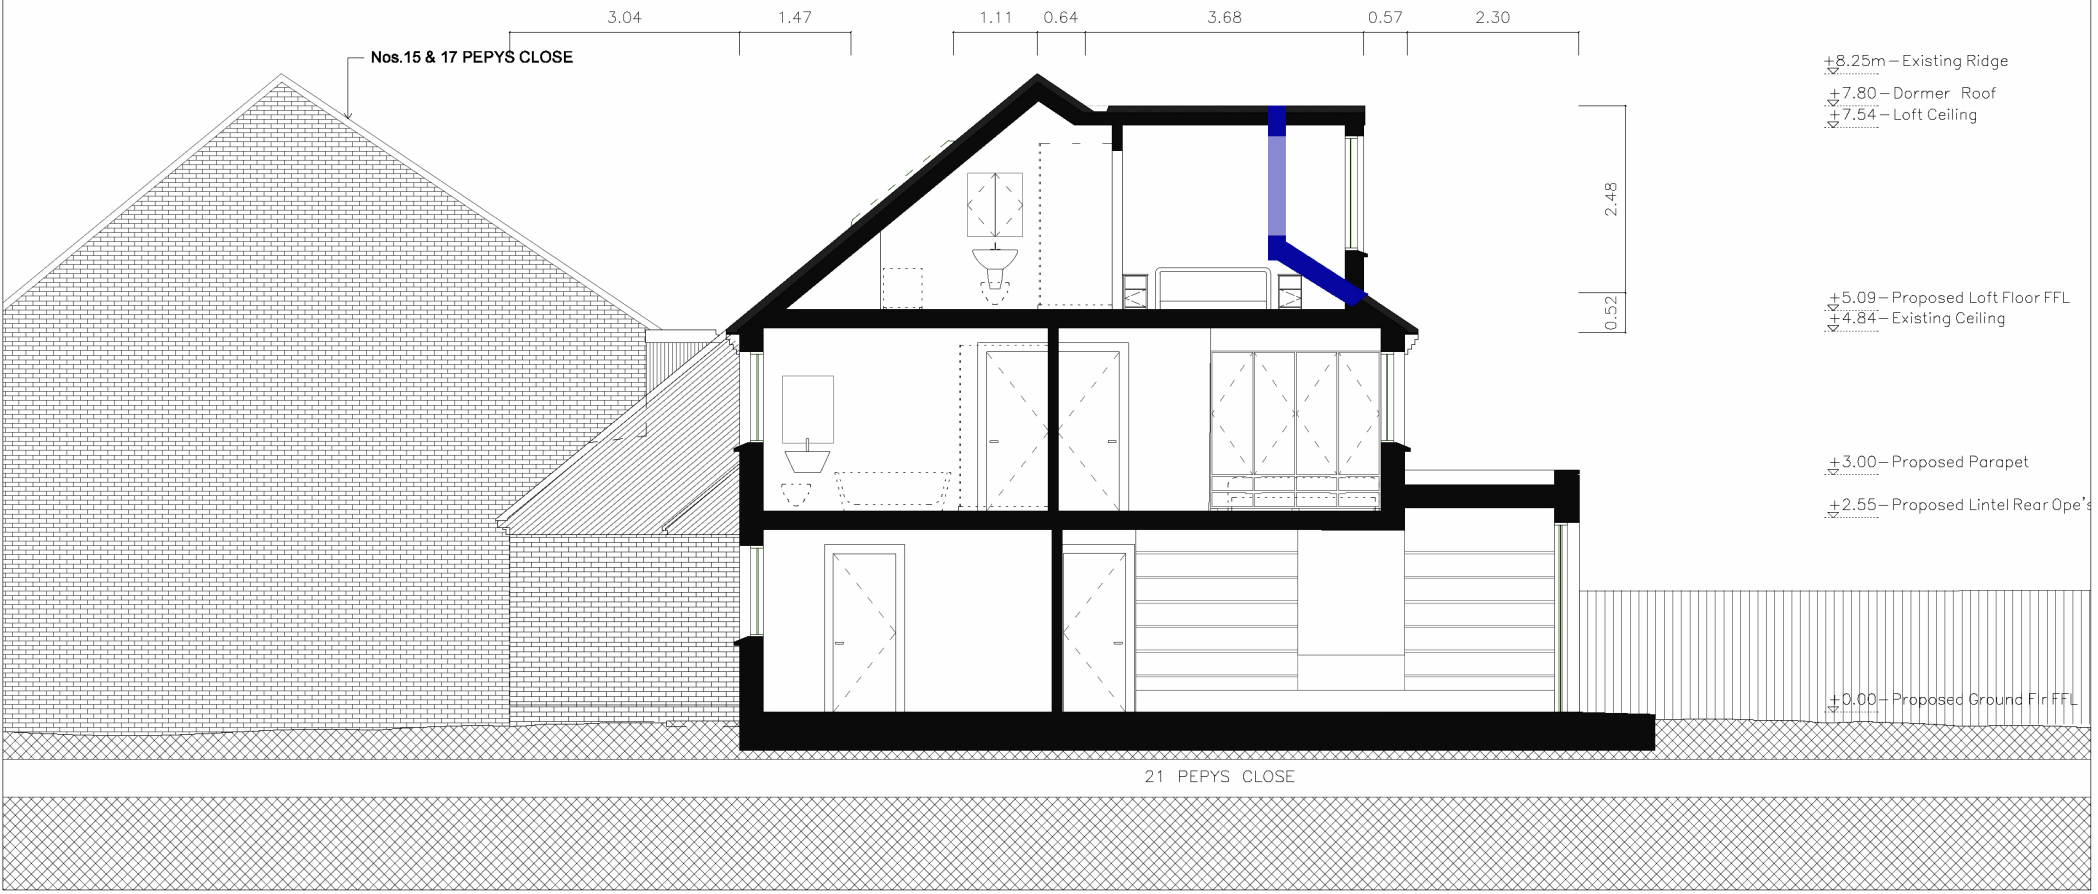


09
00

PROPOSED SECTION A-A

1:100

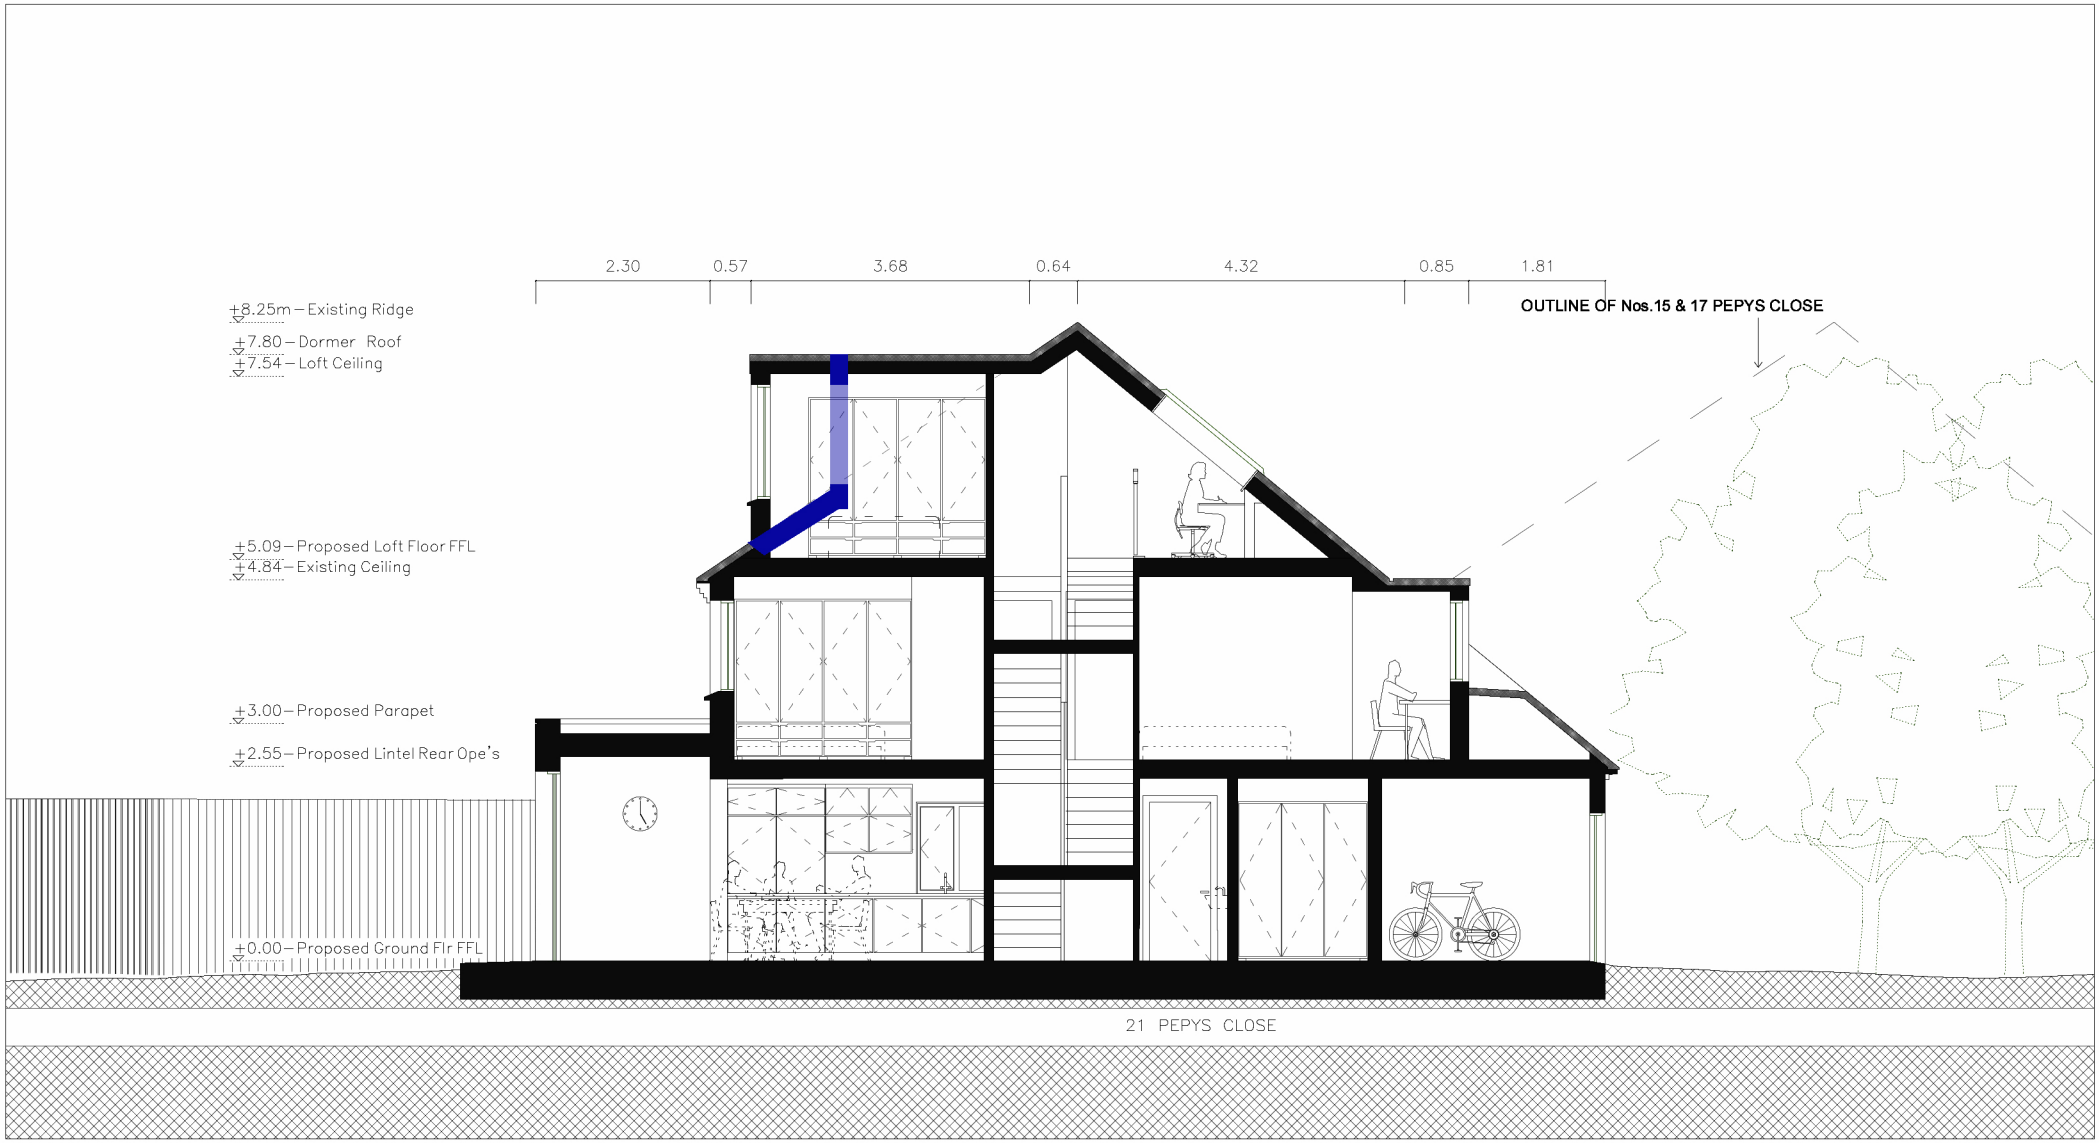


10 00 PROPOSED SECTION B-B
1:100

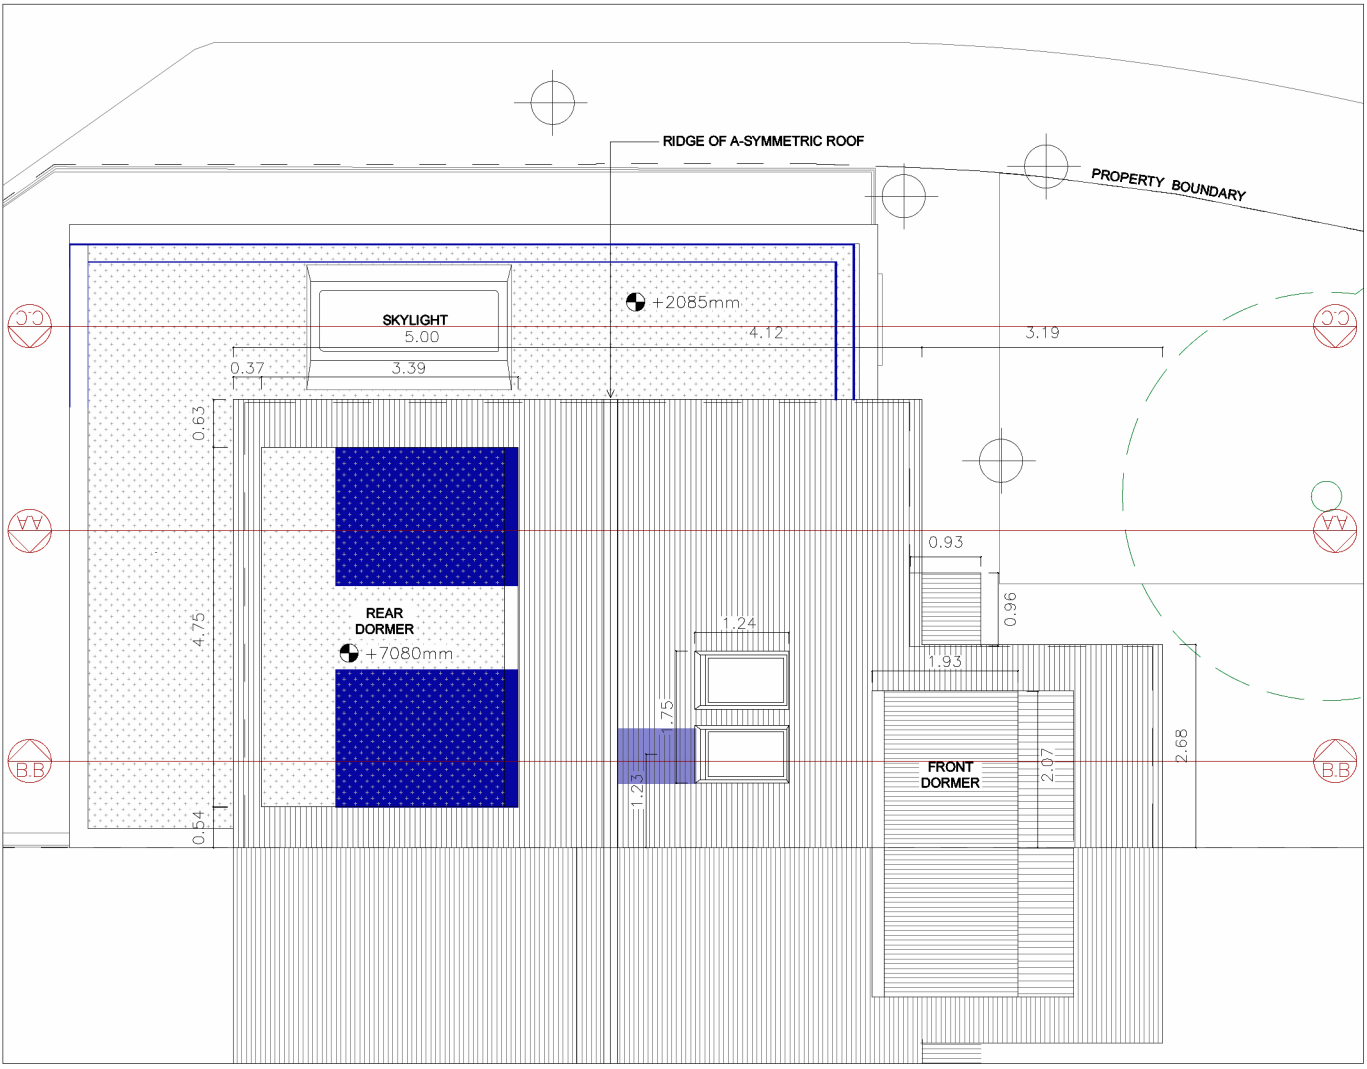

04 00 PROPOSED ROOF PLAN
1:100

06 00

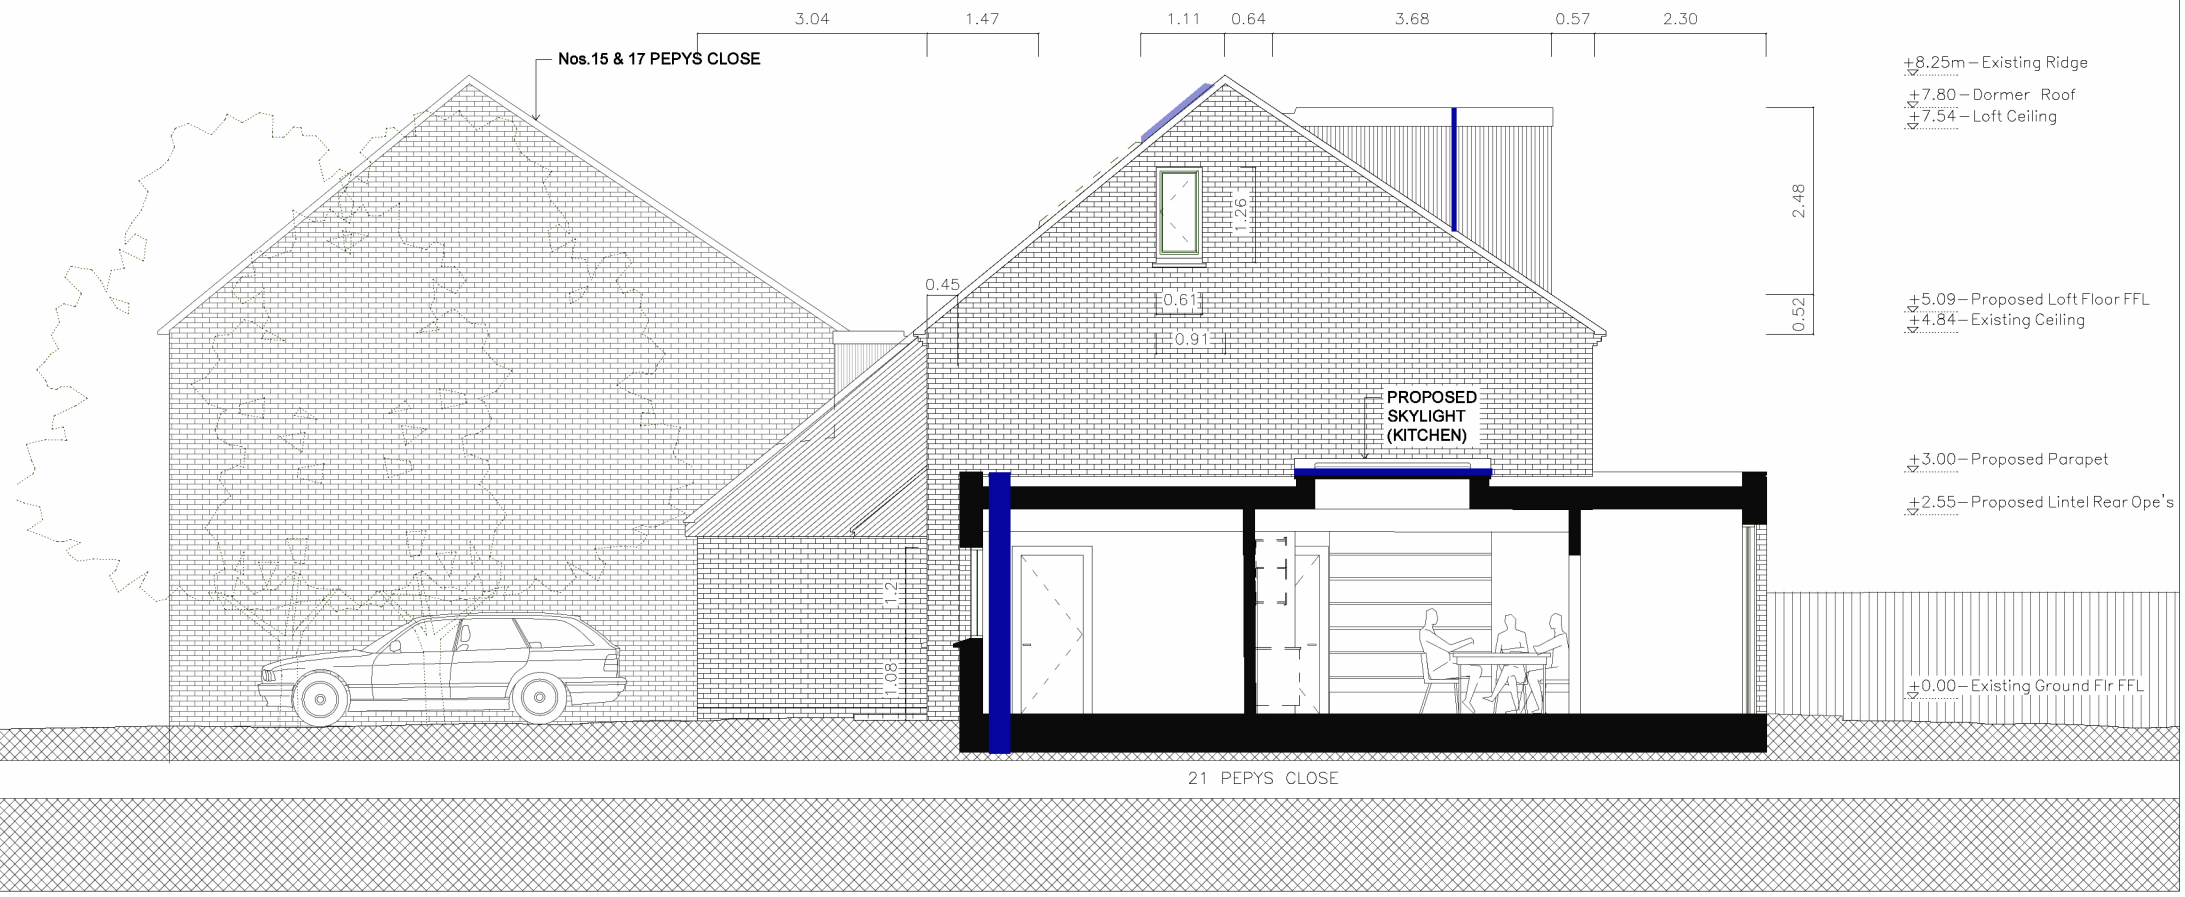

06 00 PROPOSED SECTION C-C
1:100