



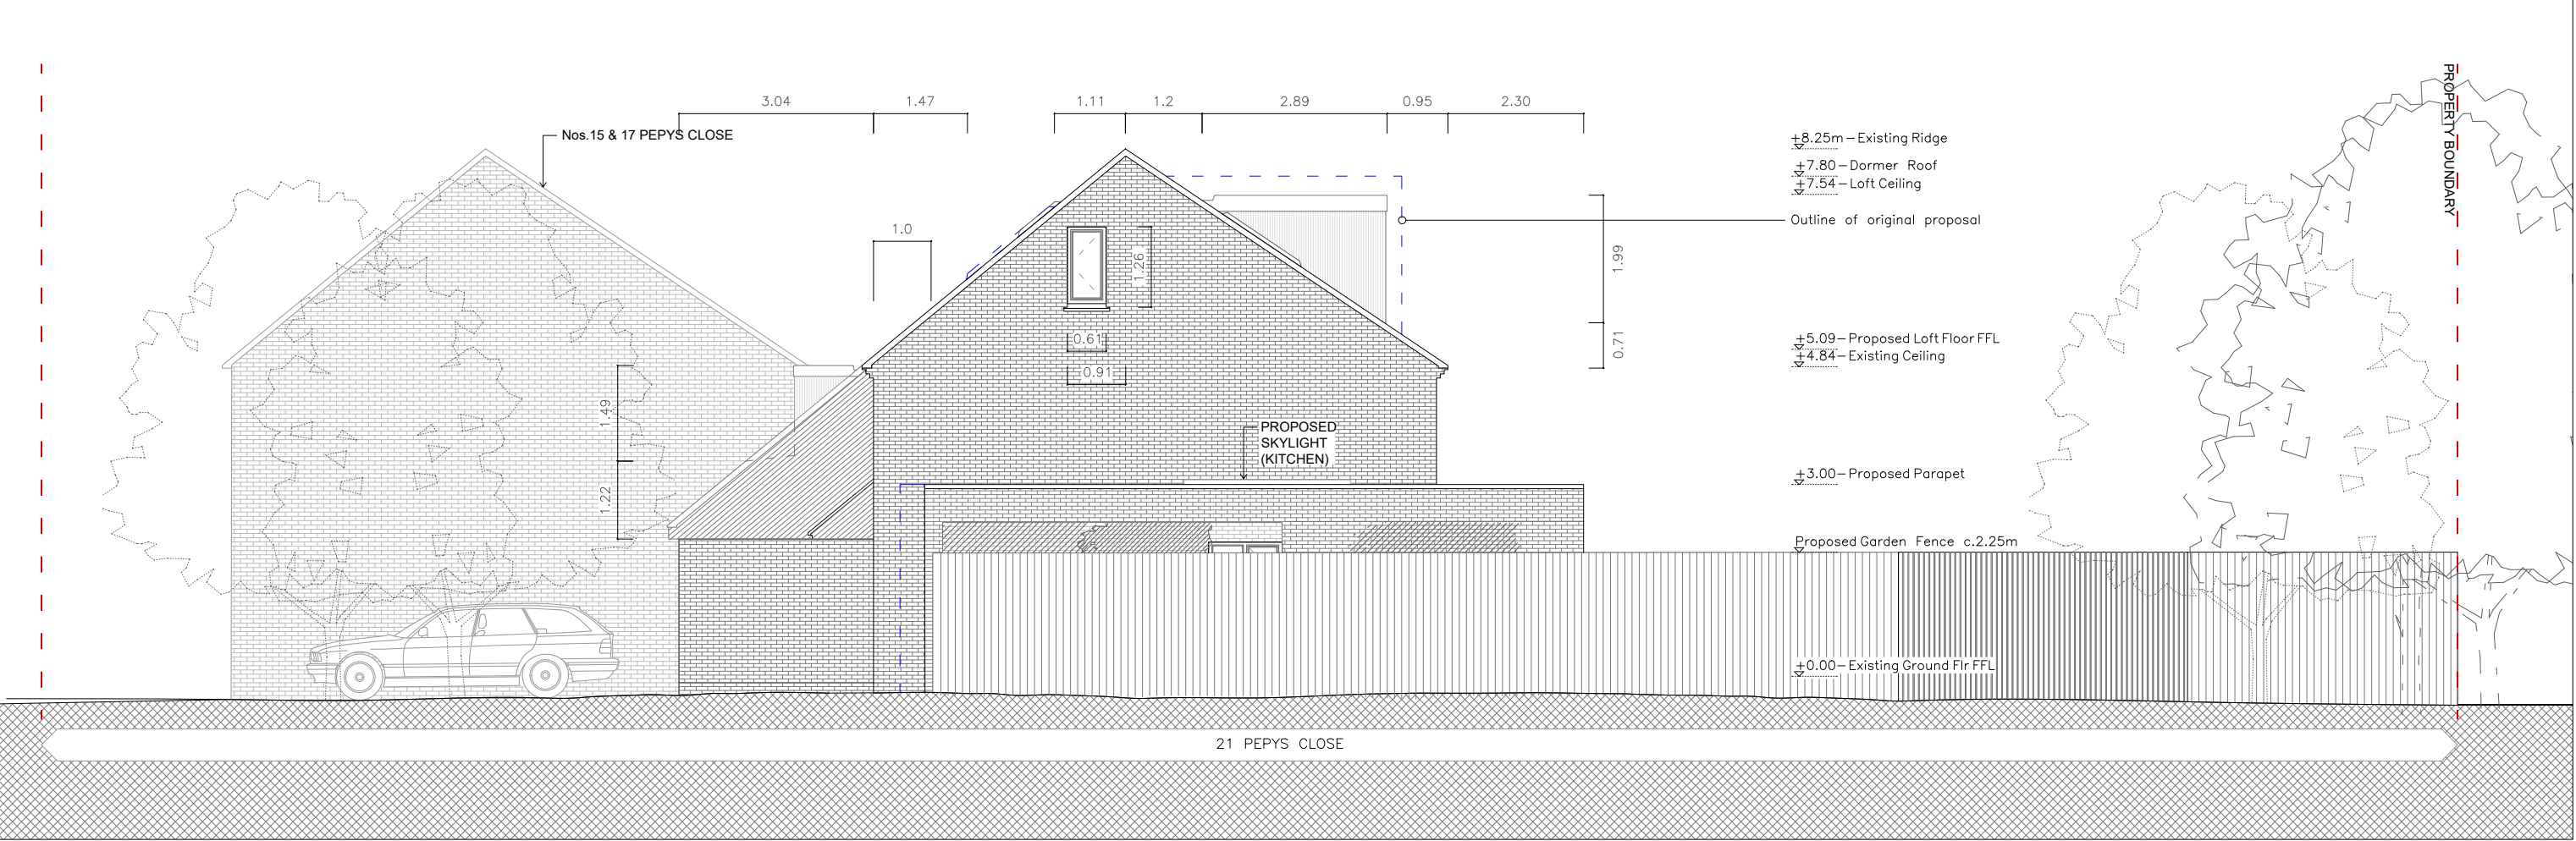

07 PROPOSED SIDE (SOUTH) ELEVATION SHOWING GARDEN FENCE
00 1:100

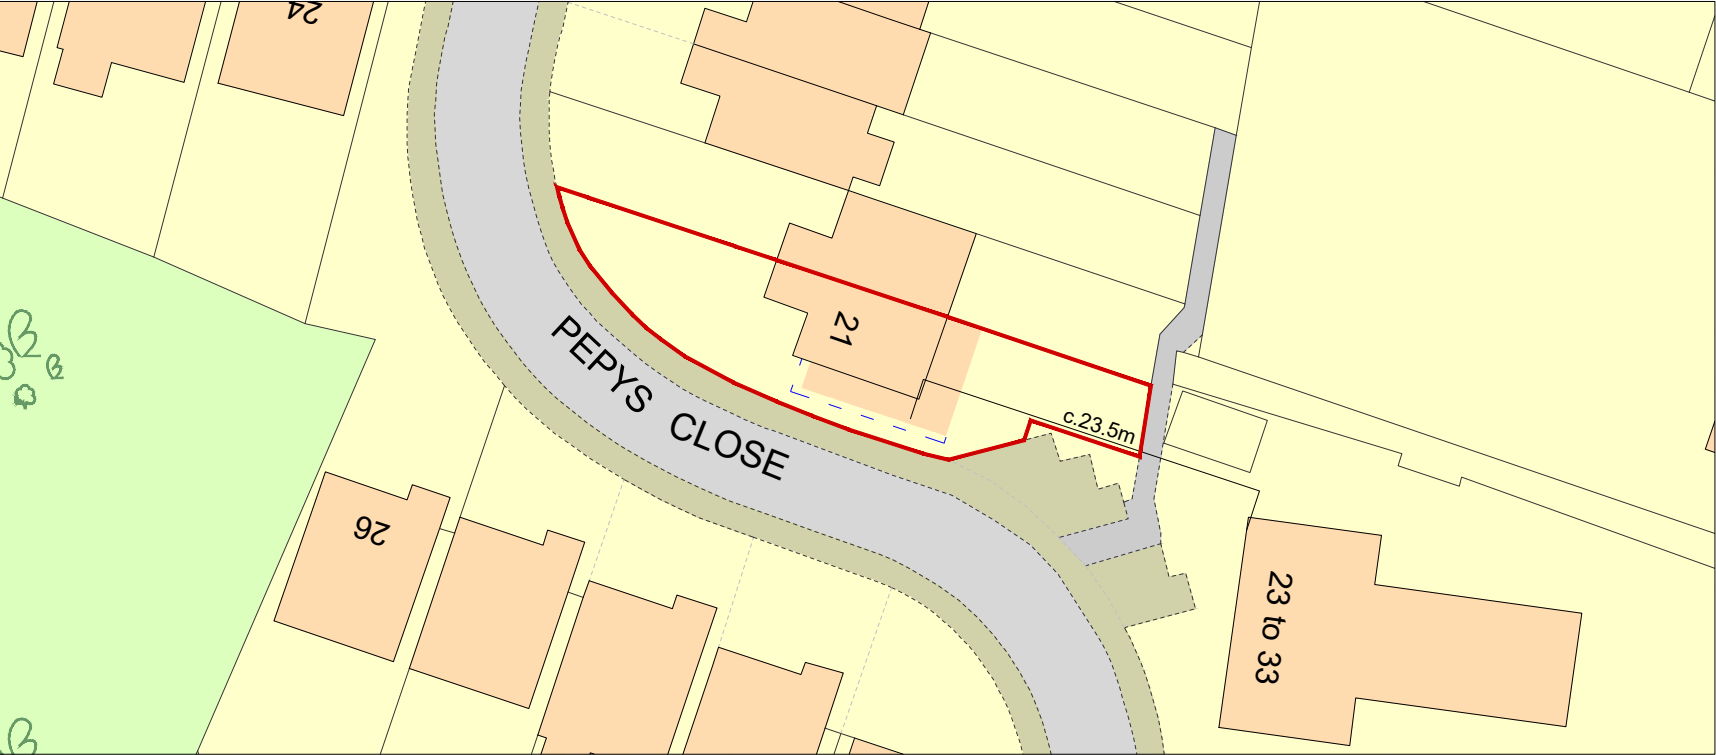

11 SITE MAP: PROPOSED 1:500
00

FULL PLANNING REVISED PLANNING SUBMISSION OUTLINE OF ORIGINAL APP:  REF: 44755/APP/2020/178			
COHABIT DESIGN COOPERATIVE			
4 TWEEDDALE GROVE_ICKENHAM_UB108TT t: +44(0)788 447 0033 e: cohabit.design@gmail.com			
PROJECT	21 PEPYS CLOSE_ICKENHAM_UB10 8NX EXTENSION & REFURBISHMENT		
TITLE	REVISED PLANNING SUBMISSION		
CLIENT	MARK & CATHY HANDLEY		
DATE	JUNE 2020	DWG NO	SHEET 02B: PROPOSED
SCALE	1:100	REVISION	REV 04