
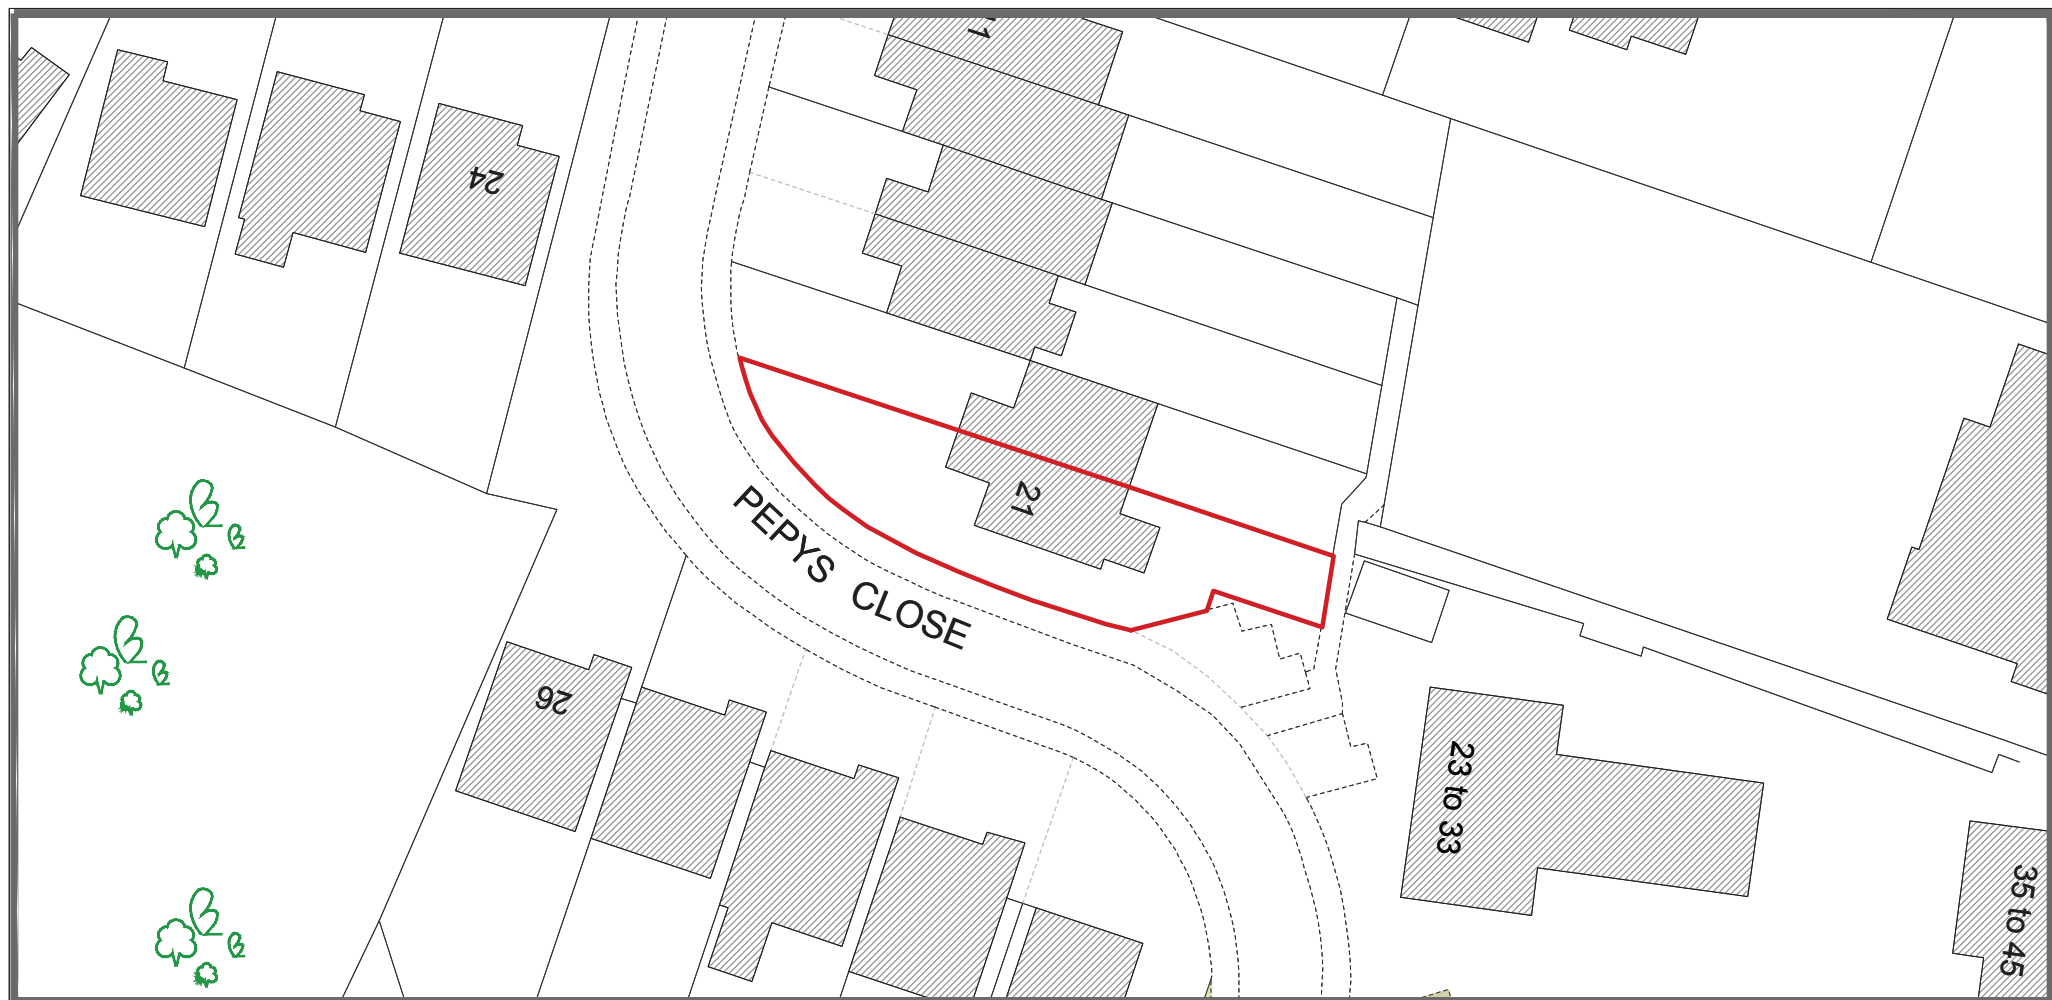
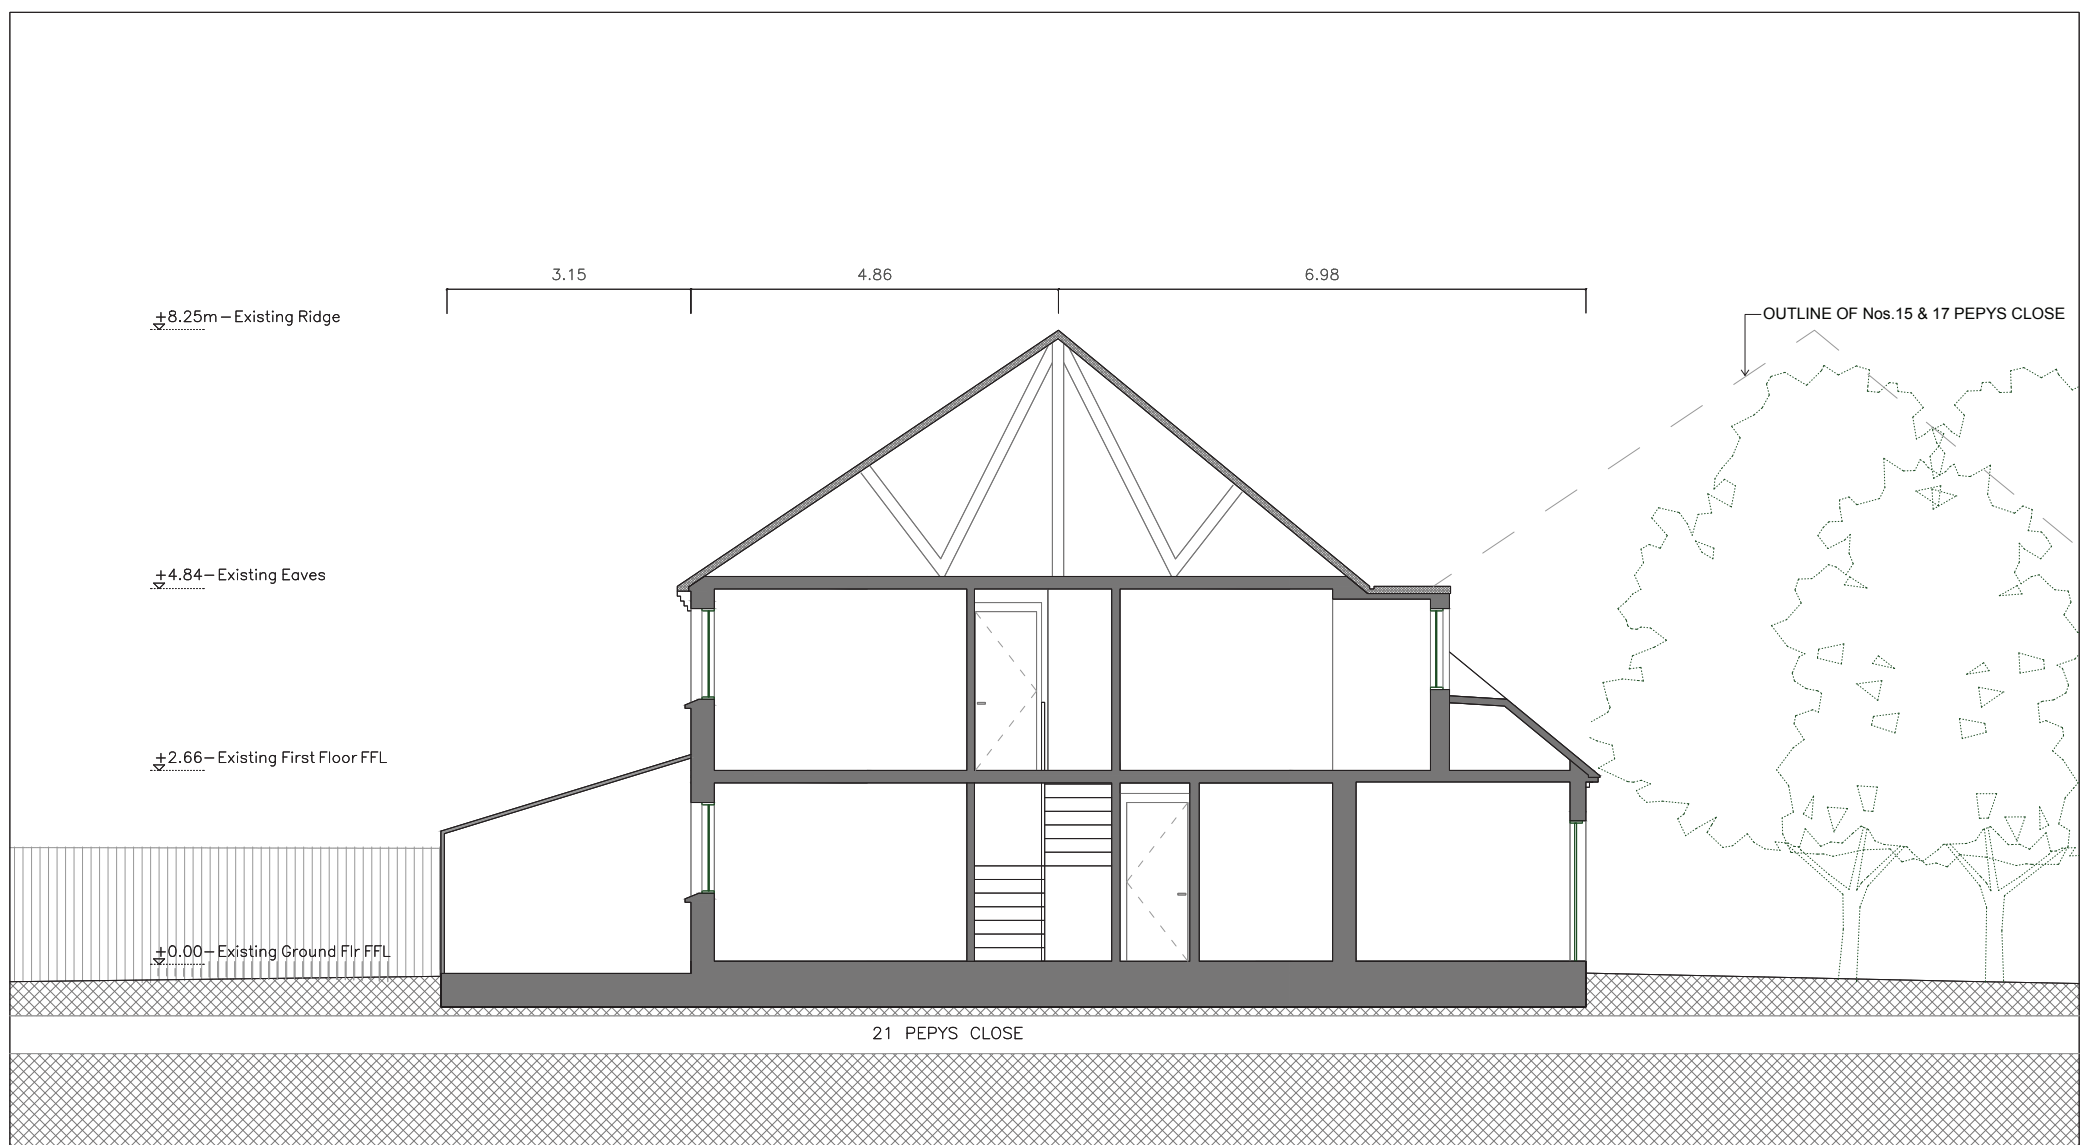
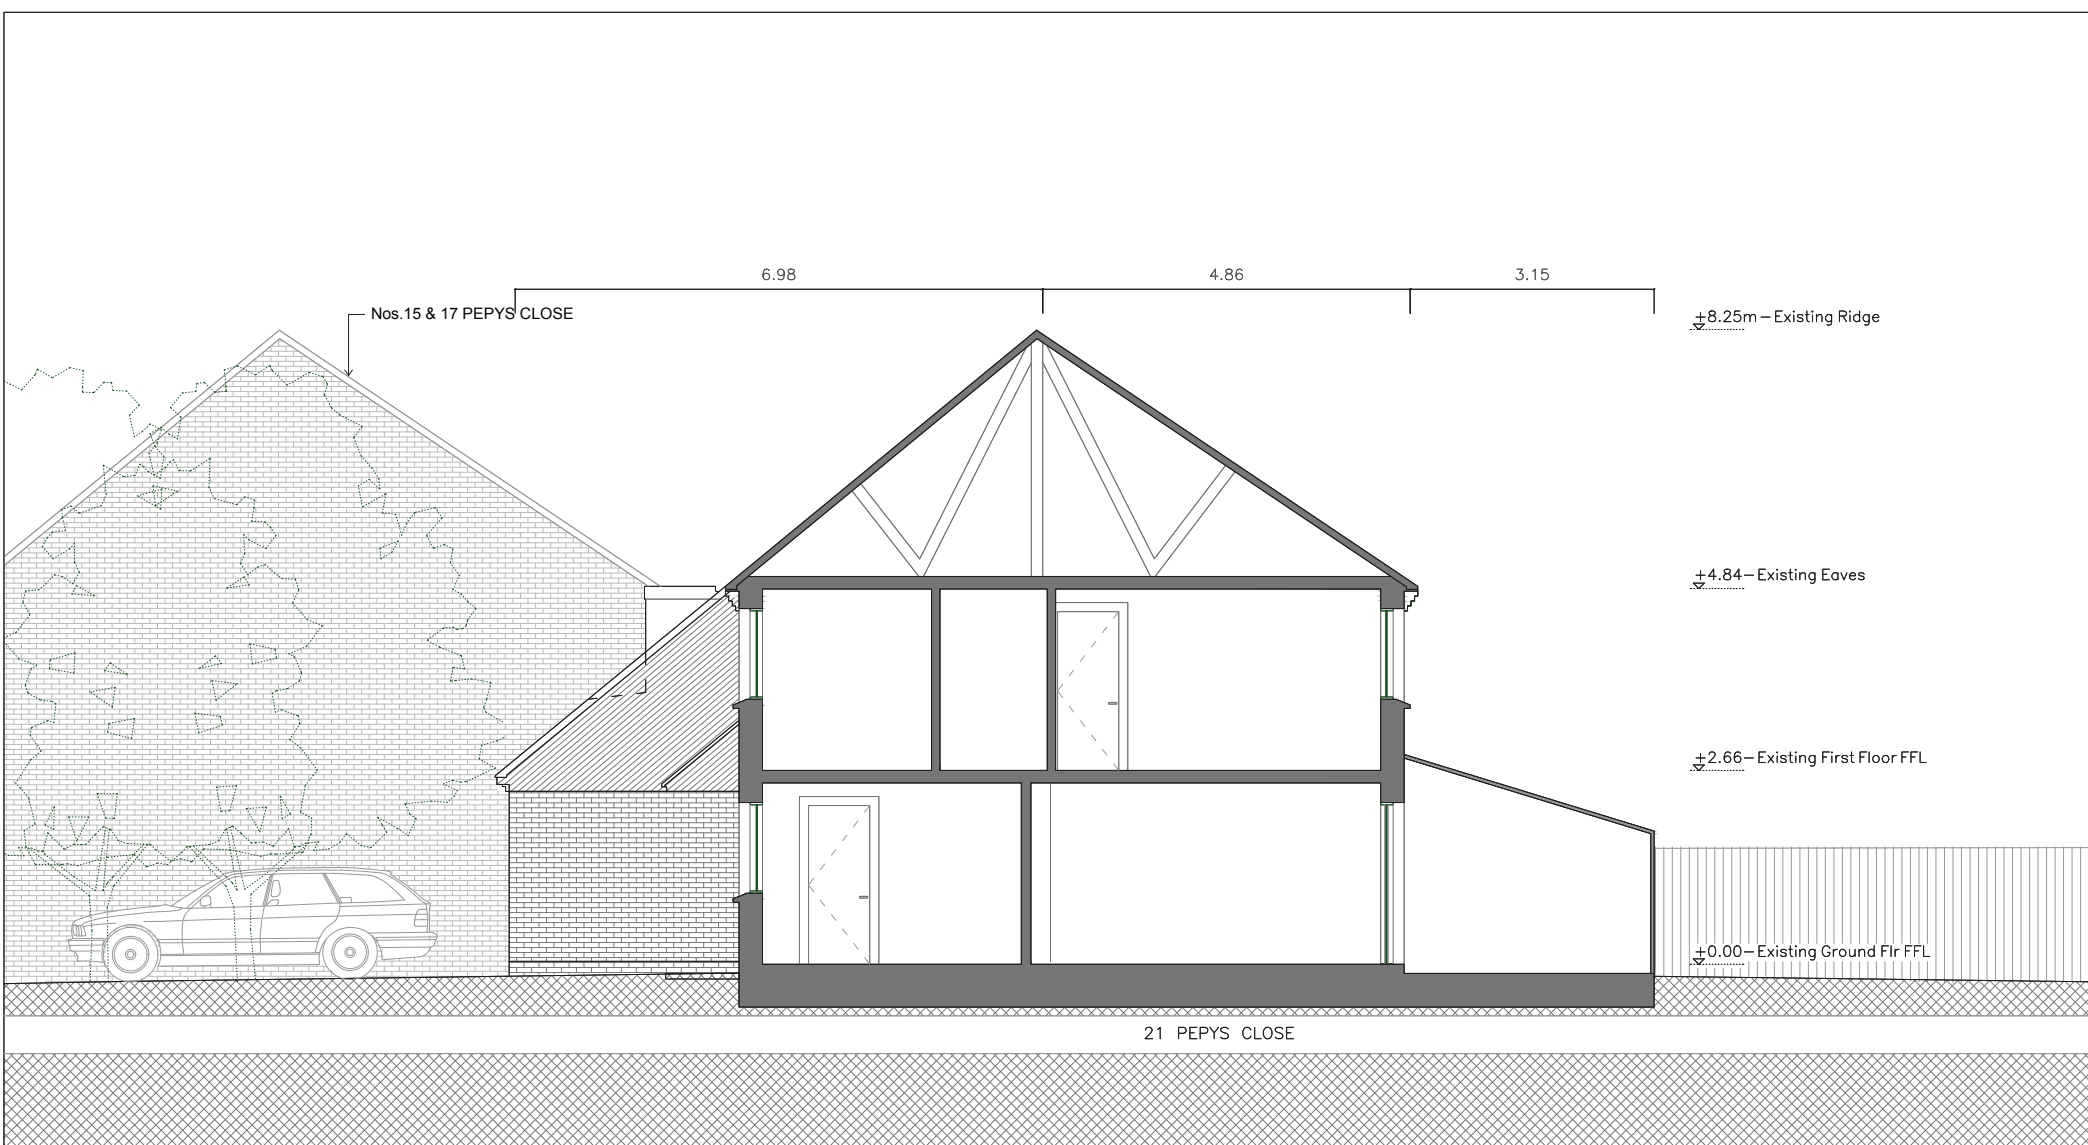
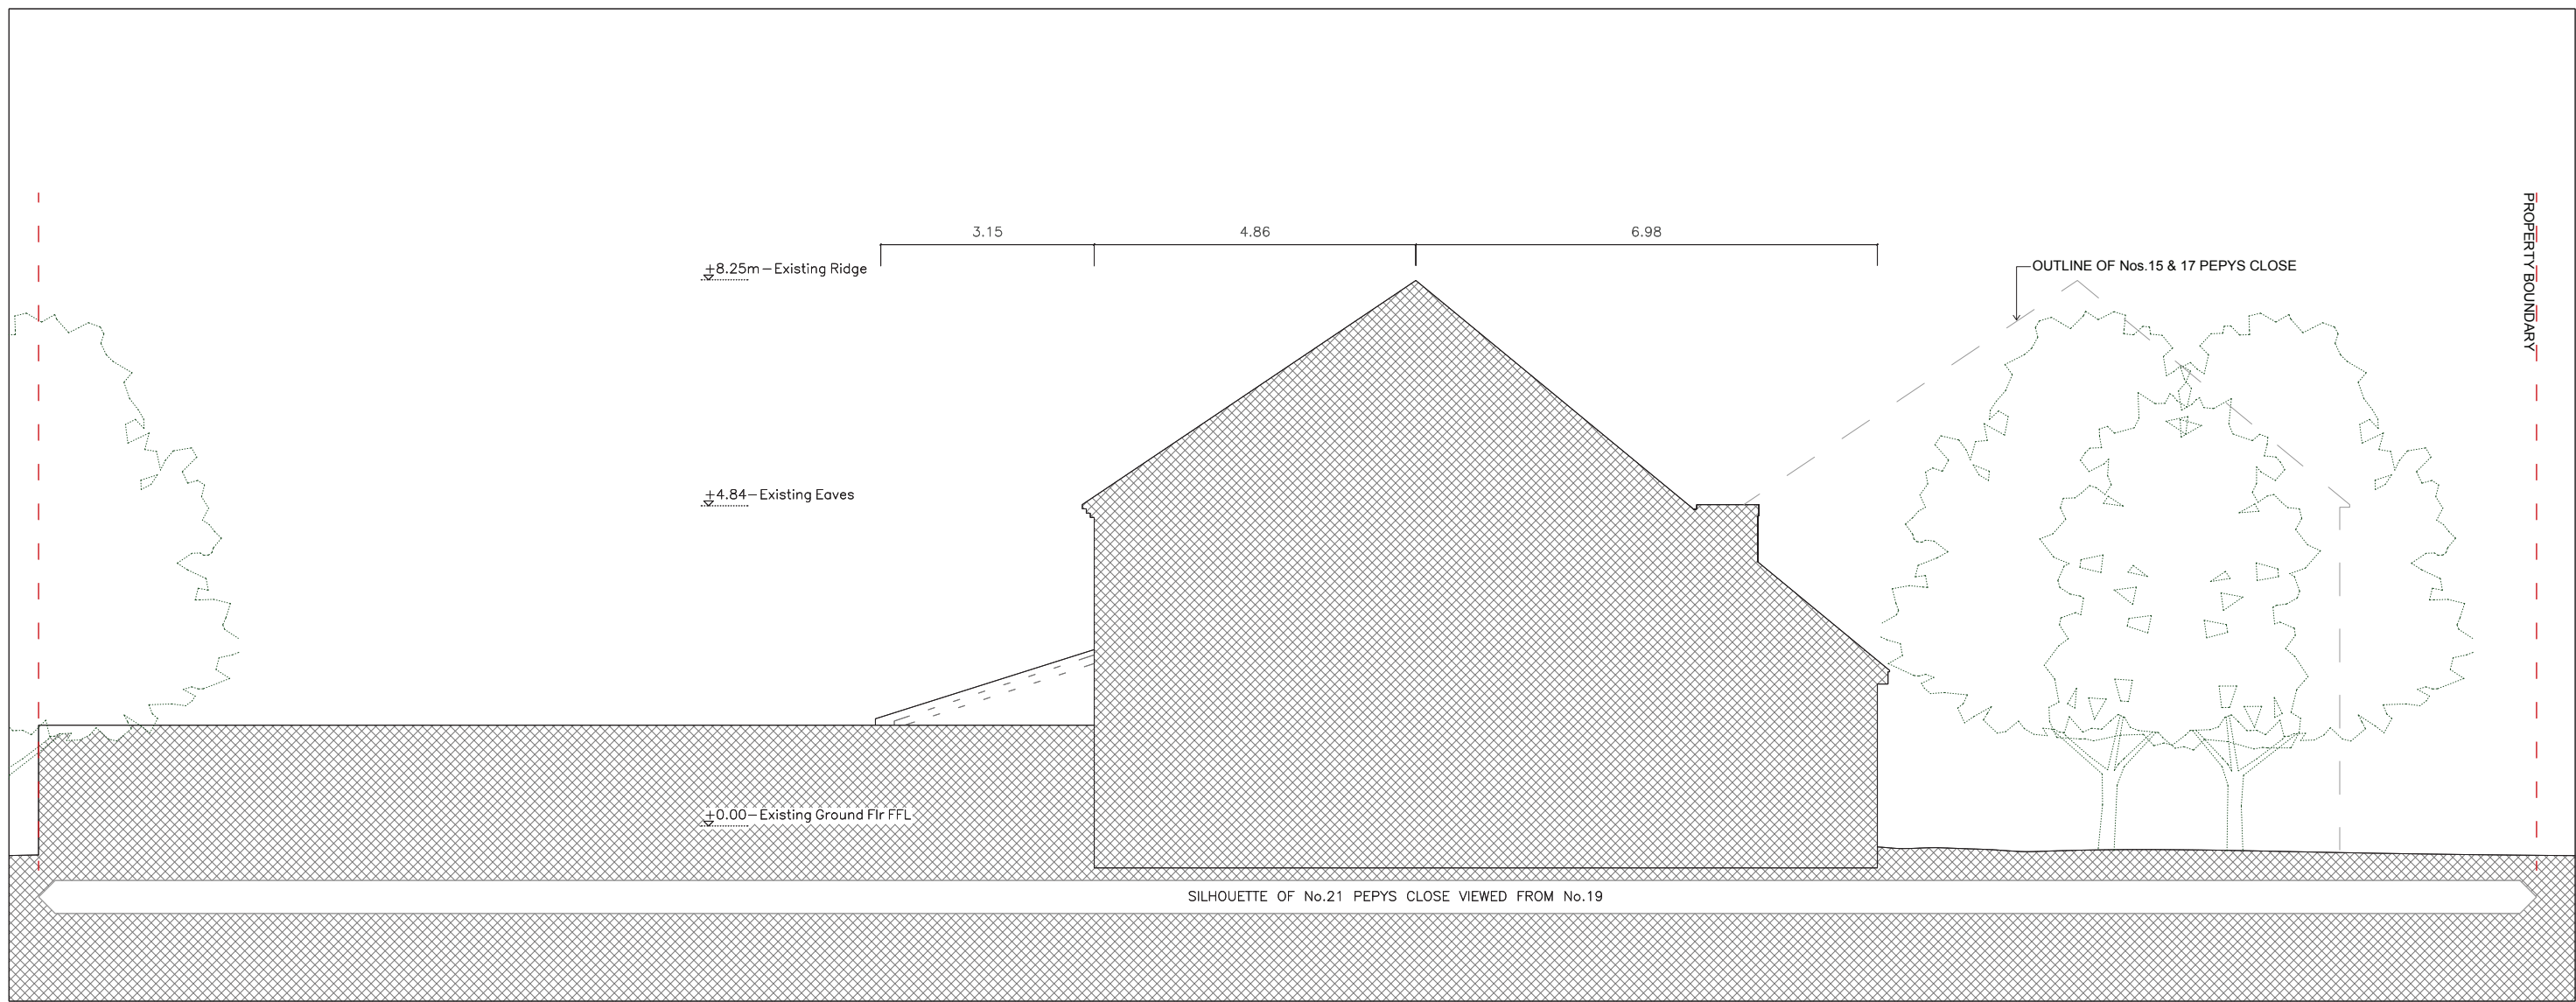
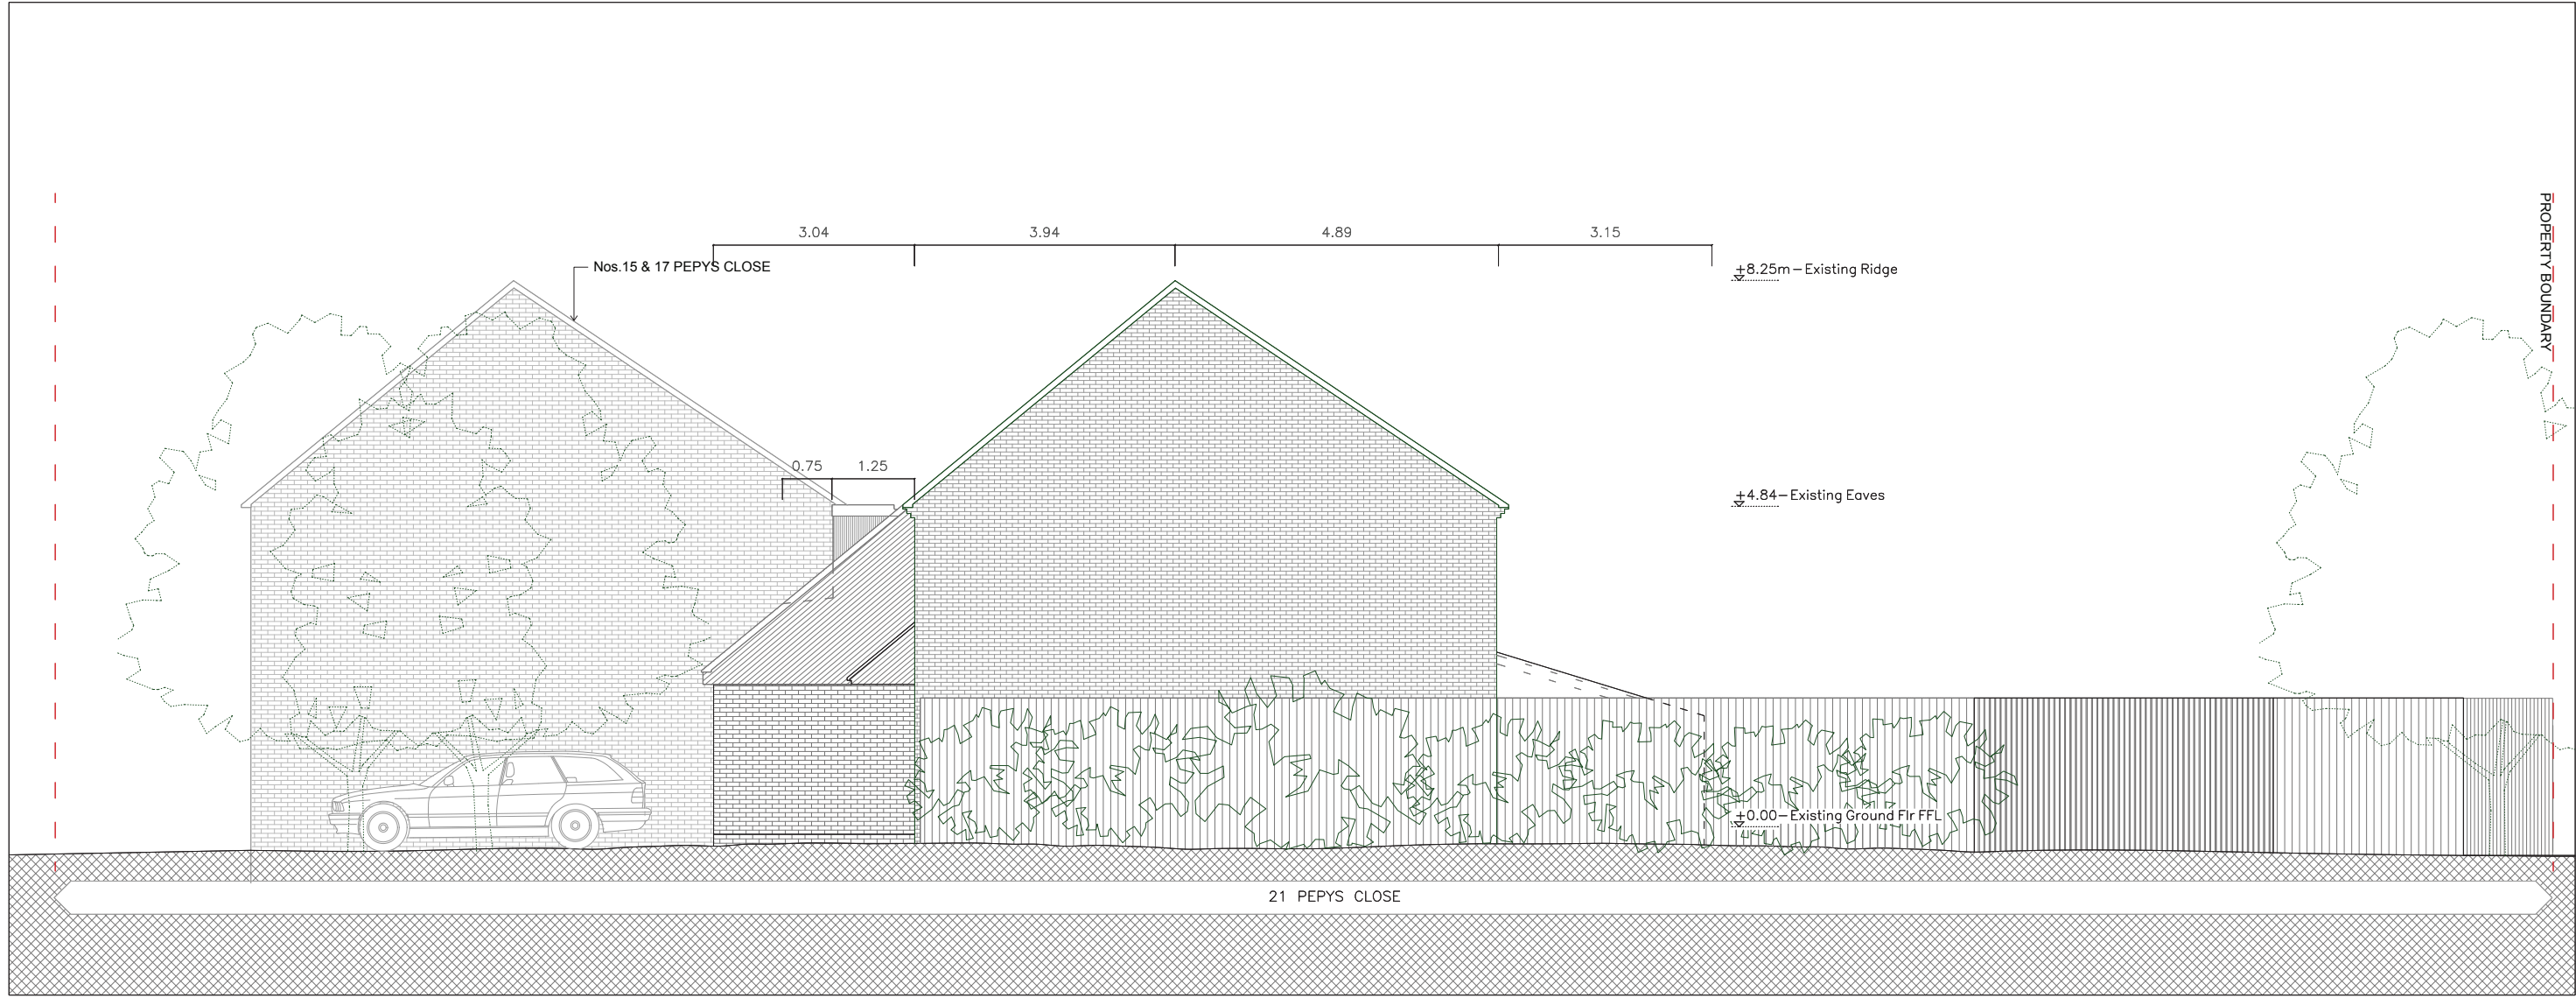
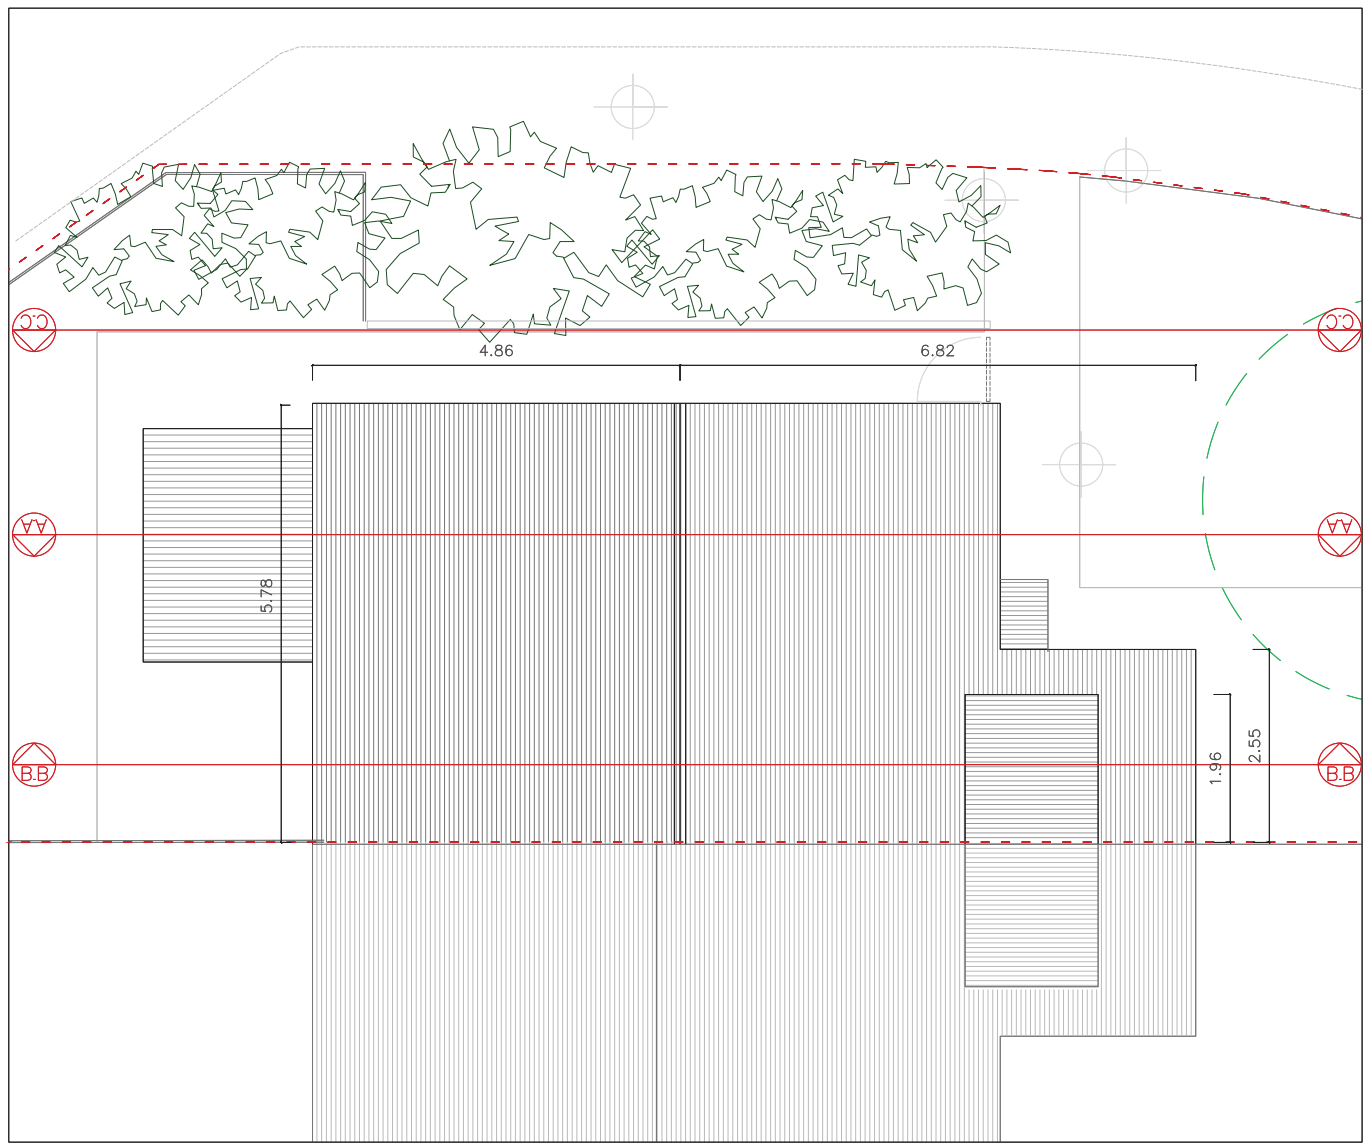
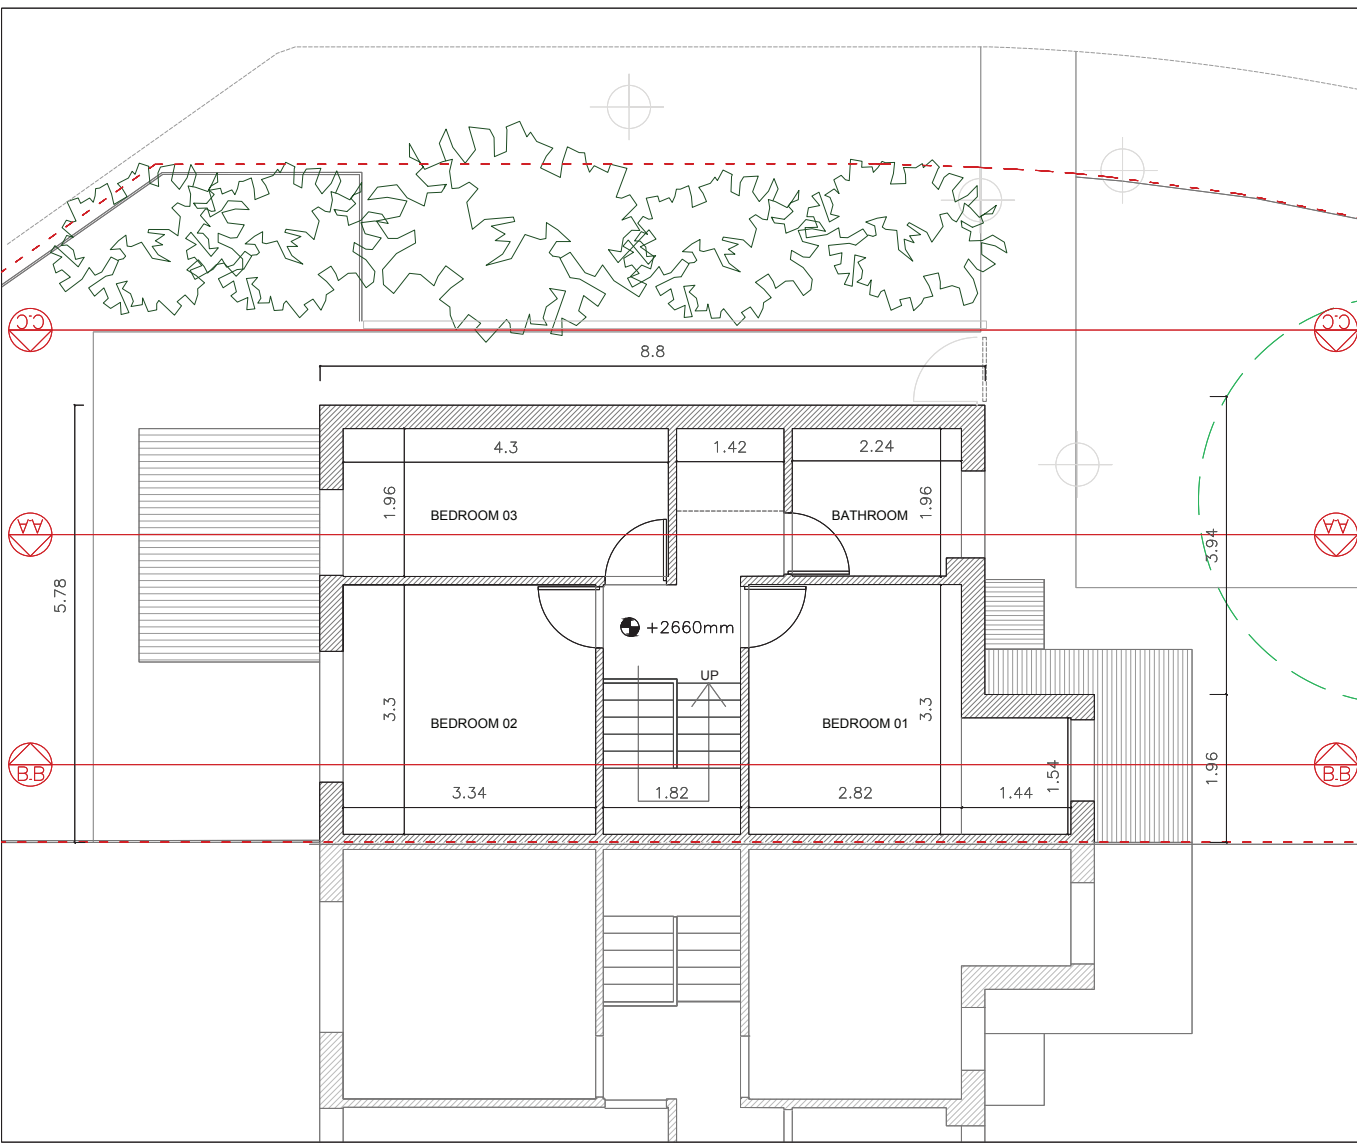


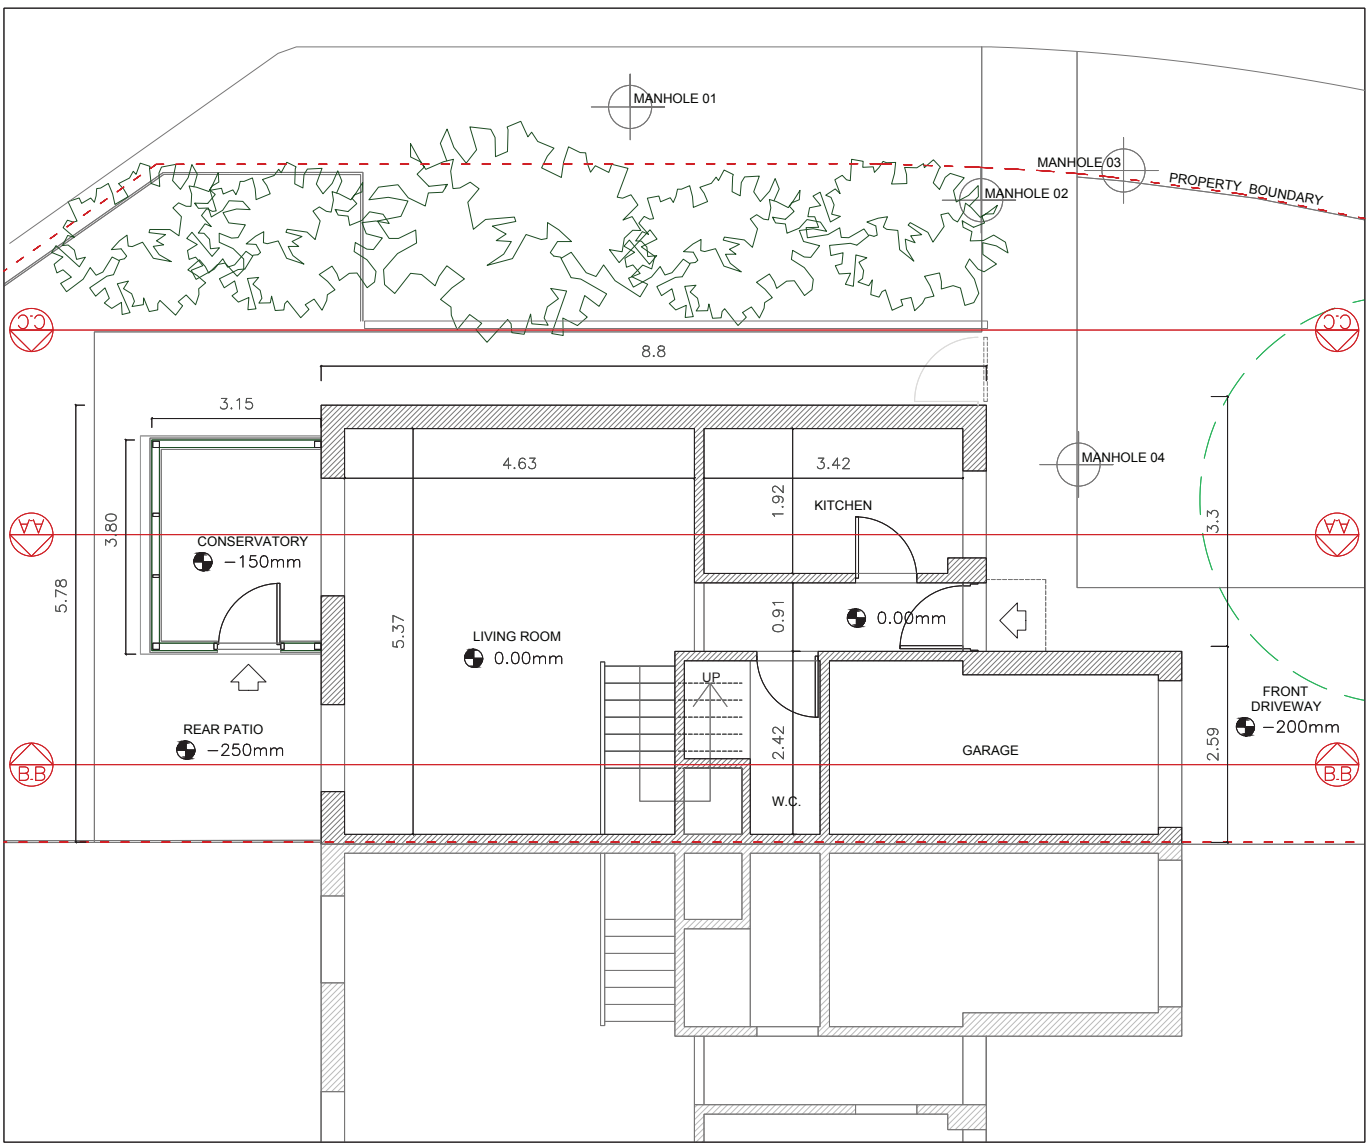

FOR PRE-PLANNING DISCUSSION

COHABIT DESIGN CO-OPERATIVE	
4 TWEEEDALE GROVE, JCKENHAM, UB10 8TT t: +44(0)788 447 0033 e: cohahit.design@gmail.com	
PROJECT 21 PEPYS CLOSE, JCKENHAM, UB10 8NX EXTENSION & REFURBISHMENT	
TITLE SURVEY DRAWINGS, EXISTING	
CLIENT MARK & CATHY HANDLEY	
DATE SEPT 2019	DWG NO 0XX
SCALE 1:100	REVISION REV 00