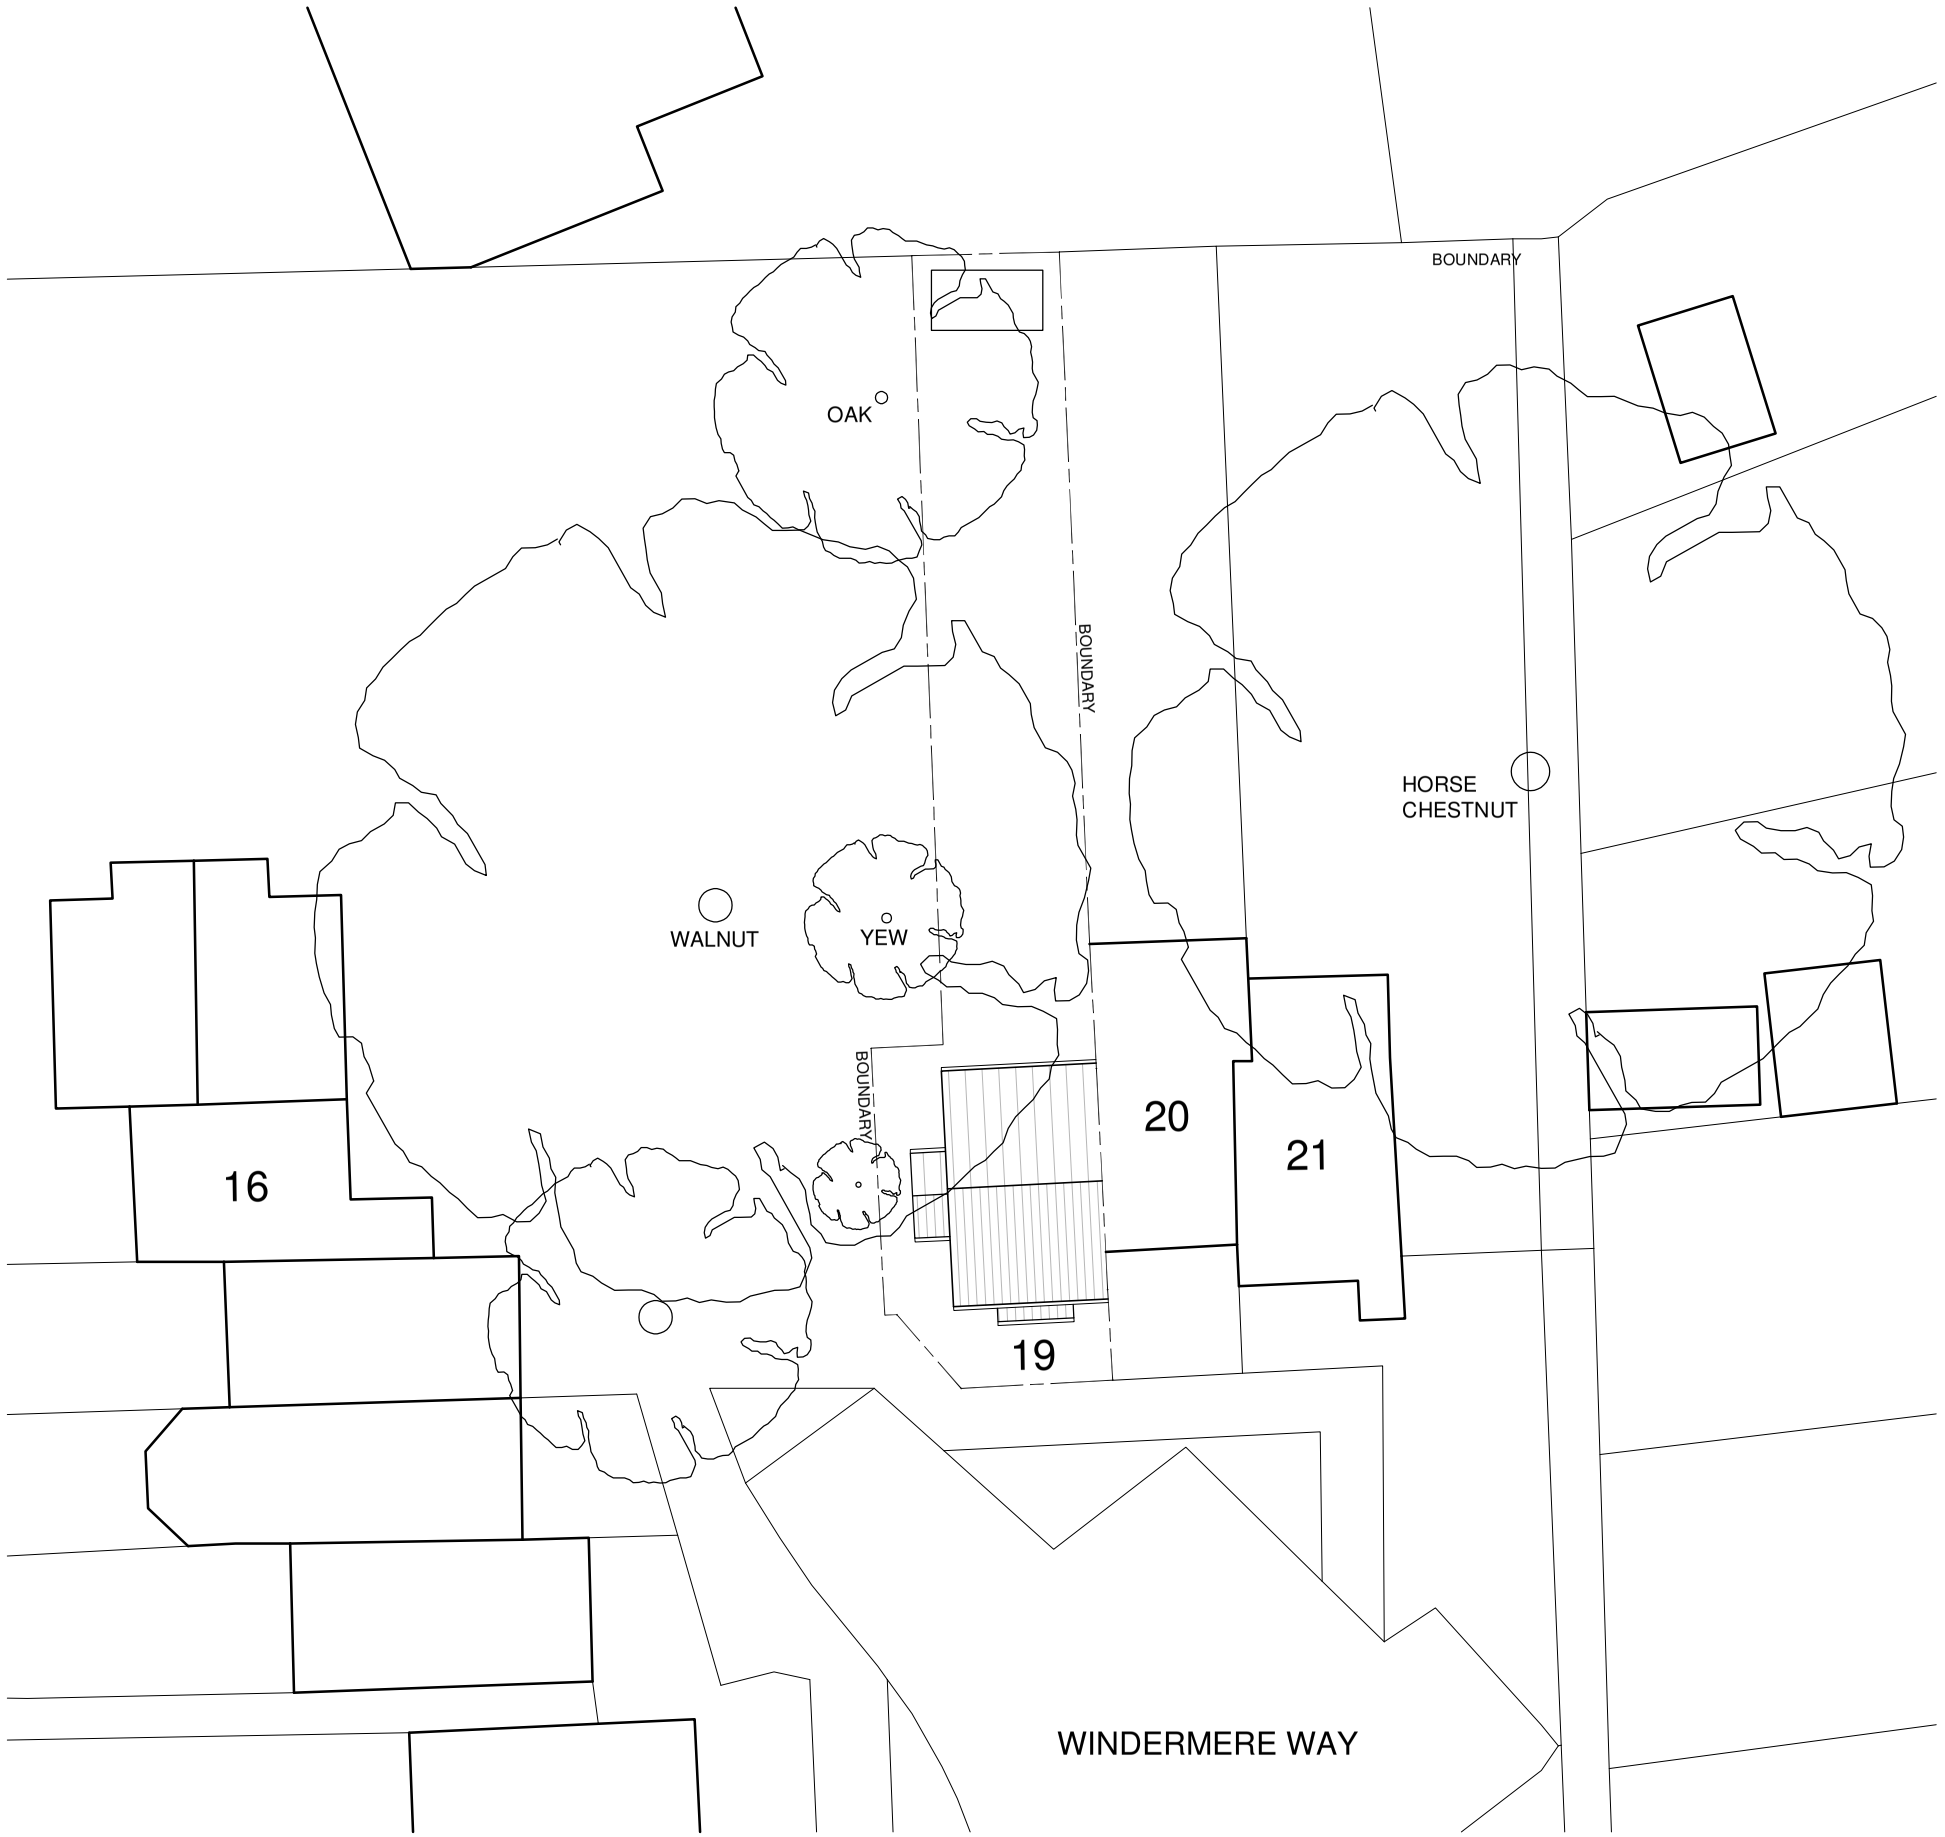

N

2 1 0 Metres 4 6

Scale 1:200

AMENDMENTS	DATE	REV.

Dimensions, areas and levels where given are only approximate and subject to site survey. All dimensions are to be checked on site. Figured dimensions only are to be taken from this drawing. This drawing is to be read in conjunction with all relevant consultants and/or specialists drawings/documents and any discrepancies or variations are to be notified to the architectbefore the affected work commences. This drawing is copyright and remains the property of the Architects.

bernard murray design
chartered architect
WWW.BMURRAYDESIGN.CO.UK
13 MERRYFIELDS, UXBRIDGE, MIDDLESEX UB82ST
TEL: 07958 471714 EMAIL: BMURRAYDESIGN@YAHOO.CO.UK

PROJECT
19 WINDERMERE WAY
WEST DRAYTON
UB7 8LX

CLIENT
GABRIELLA KULESZA

DRAWING
EXISTING SITE PLAN

SCALE	1:200 @ A3	DRAWING NUMBER	REV.
DATE	OCT 2025	1245-6	
DRAWN	BM		