



NOTES

All dimensions are to be checked on site by the contractor before any work is commenced.
In the case of apparent discrepancy refer immediately to Twickenham Surveys.
The accuracy and completeness of this survey is dependent on the original survey brief including the scale intended.
The type and extent of information and the survey accuracy will have been matched to the client's original requirements.
Twickenham Surveys accepts no responsibility or liability to later users without prior consent.
Surveyed boundary features may not represent the extent of legal ownership.
The detail of this survey was established for a brief requiring a 1:100 plot. It is therefore suitable for plotting or planning/designing at scales of 1:100 or smaller.
The survey grid is not related to Ordnance Survey National Grid.
Levels relate to TBM 10.00m STN1 nailhead, as shown on drawing 20157LS.

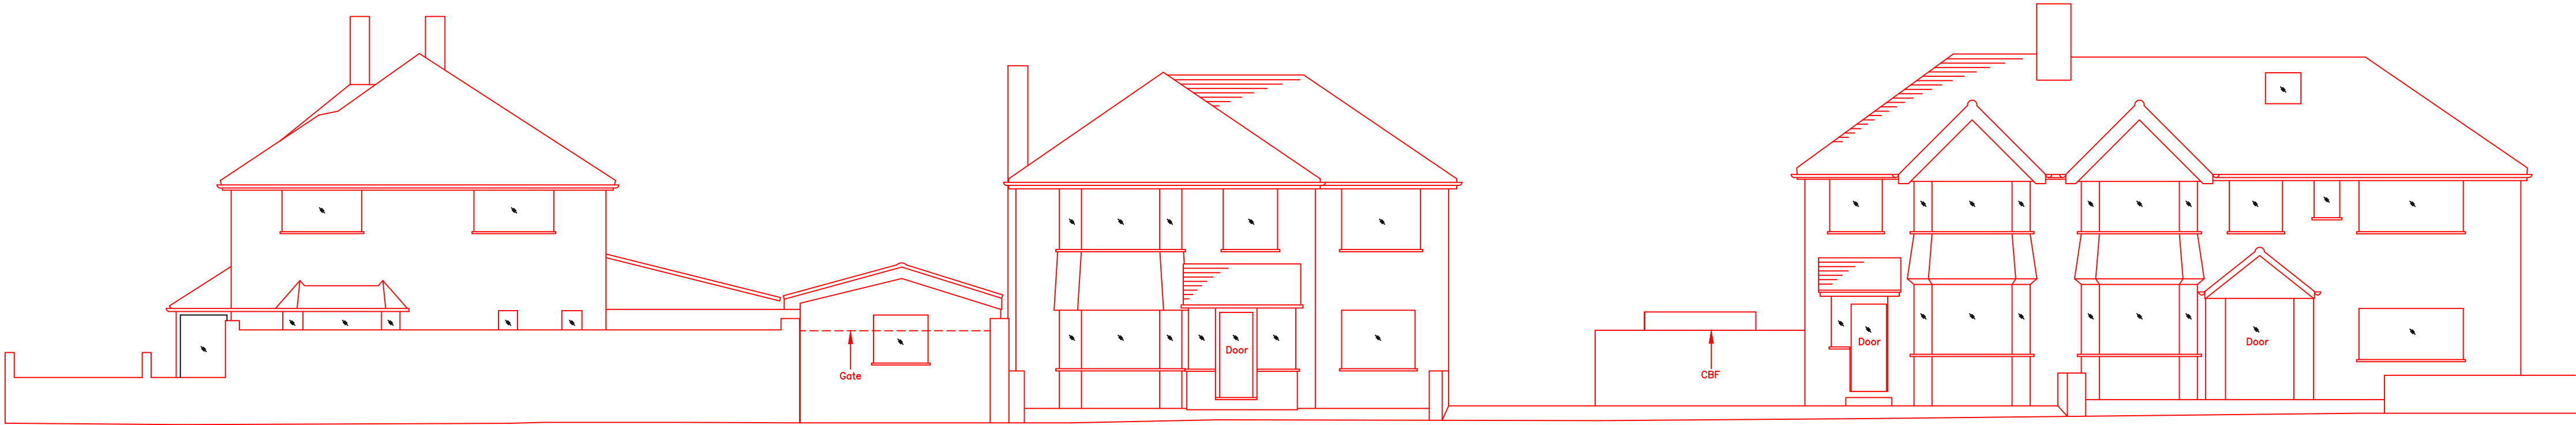


9.00m Datum

ELEVATION 1

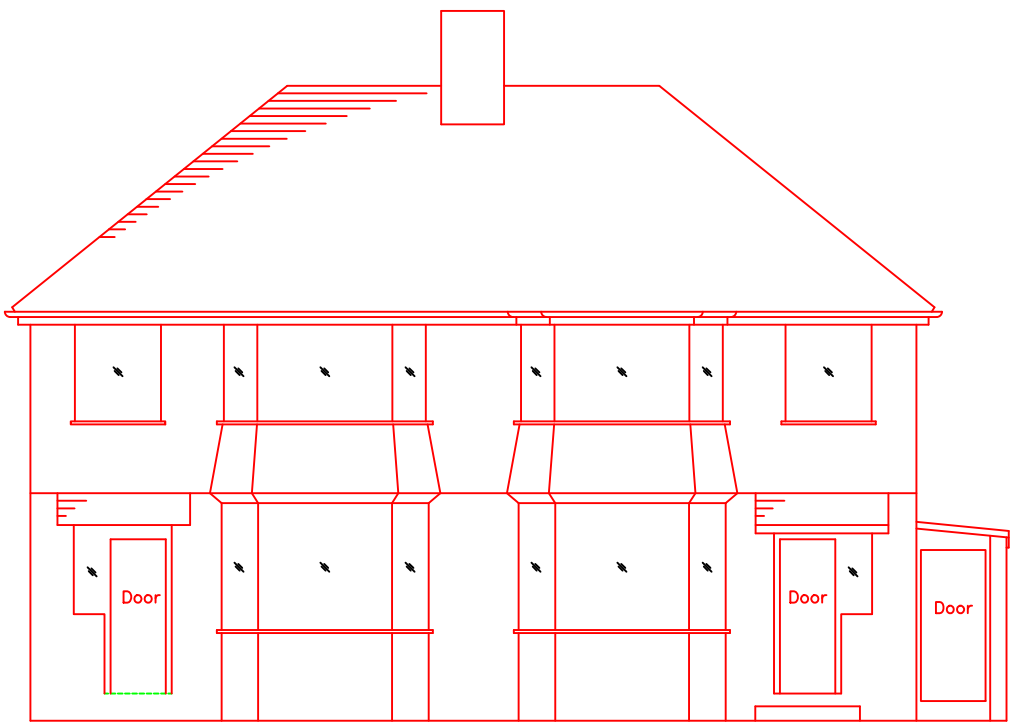

9.00m Datum

ELEVATION 2

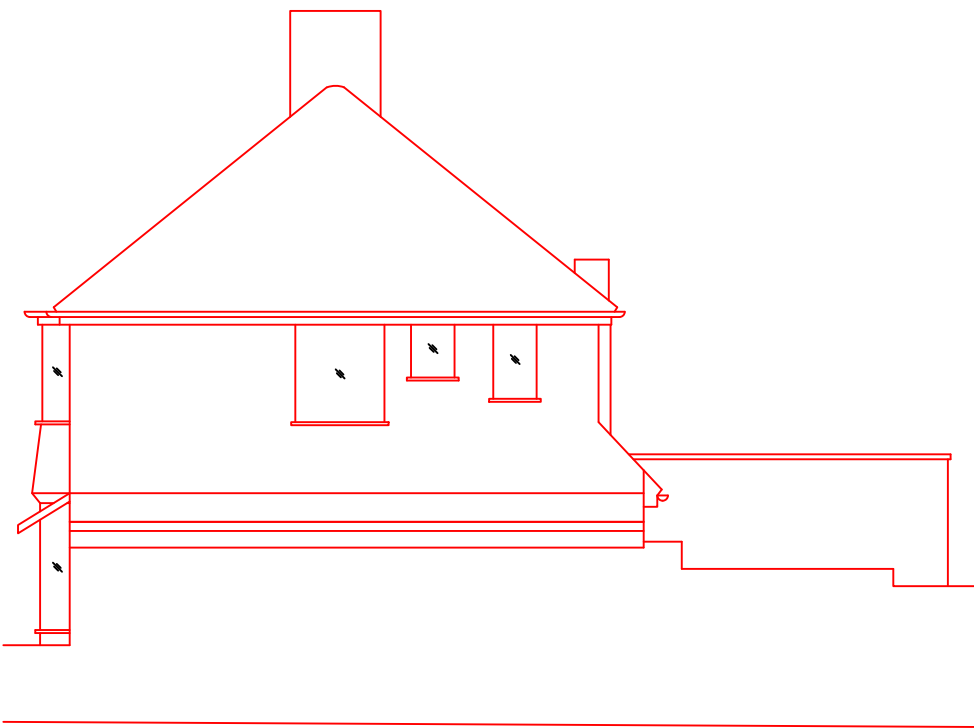


9.00m Datum

ELEVATION 3




9.00m Datum

ELEVATION 4

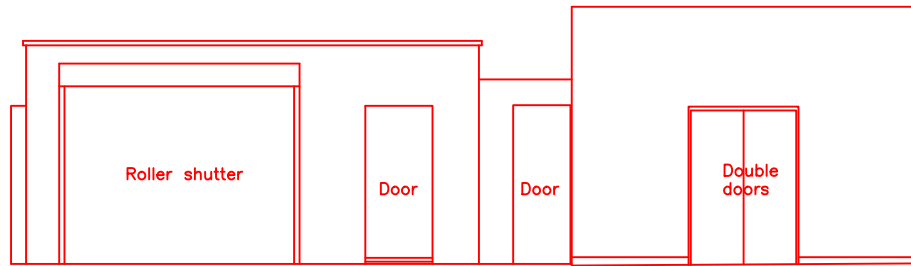


9.00m Datum

ELEVATION 5

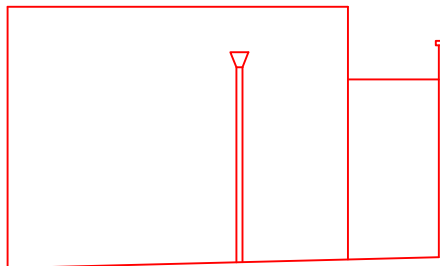


9.00m Datum

ELEVATION 6

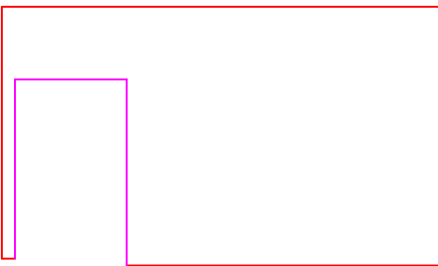














9.00m Datum

ELEVATION 7

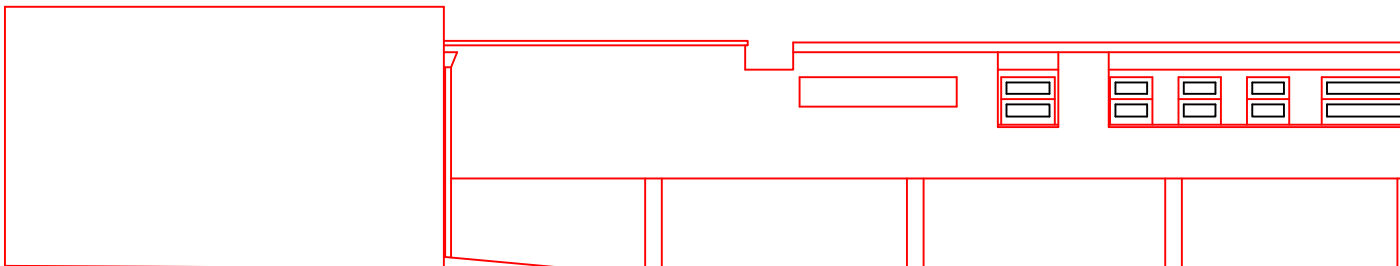

9.00m Datum

ELEVATION 8

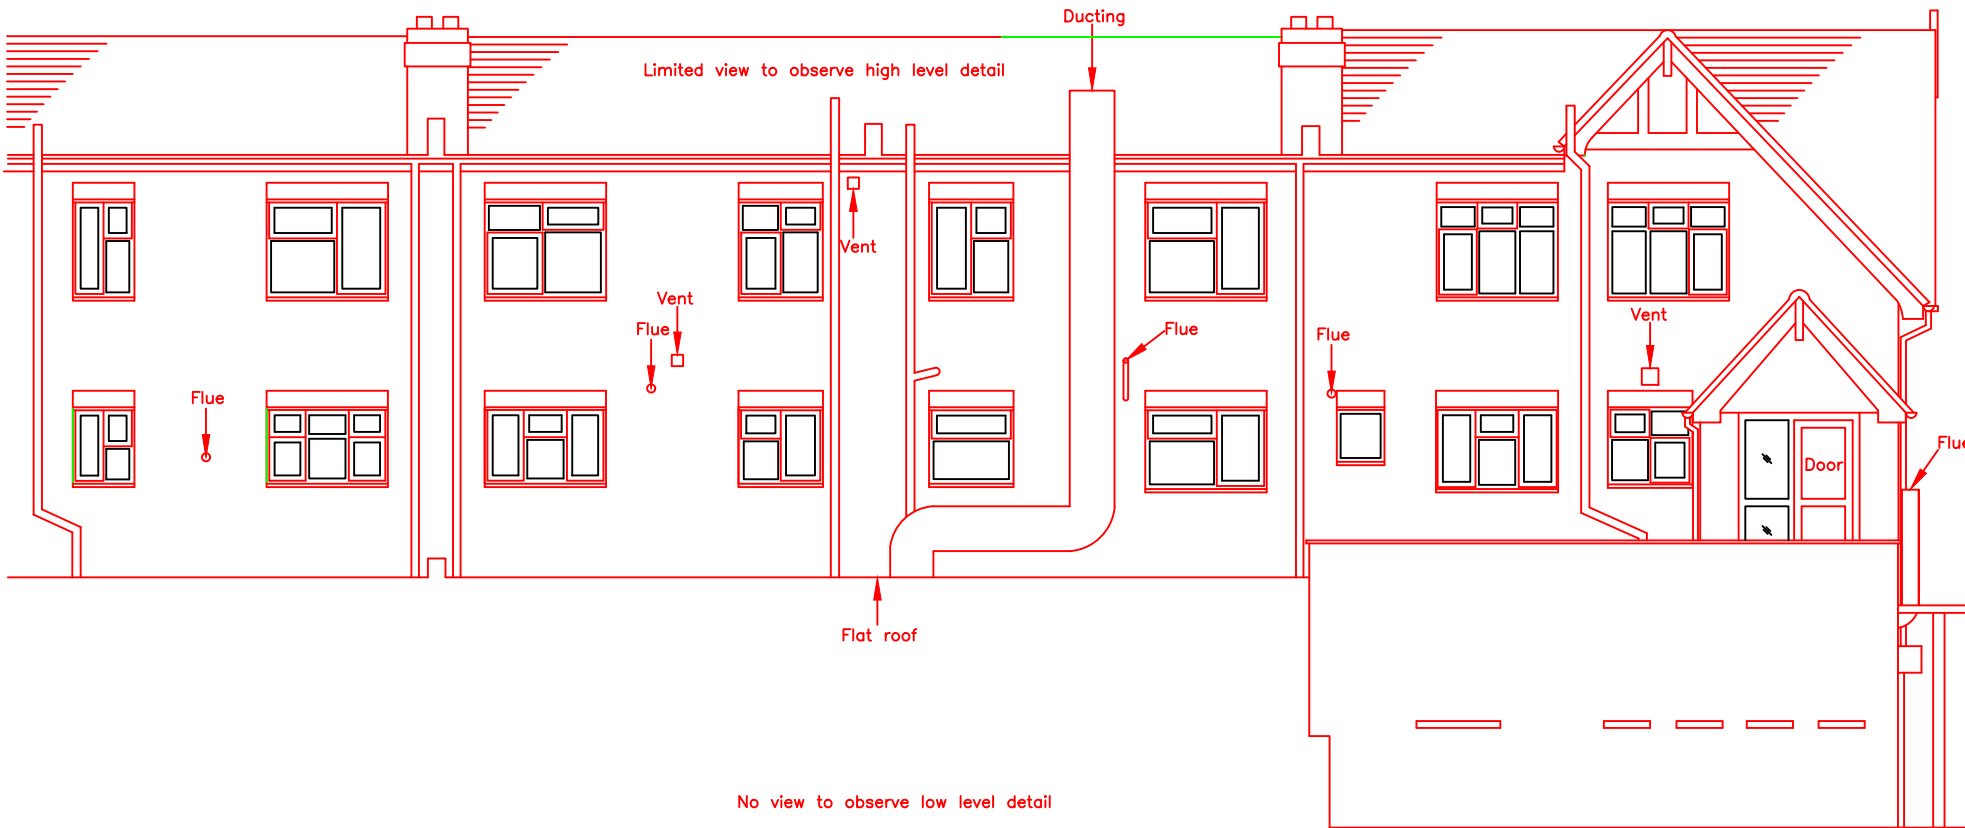 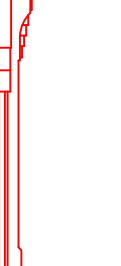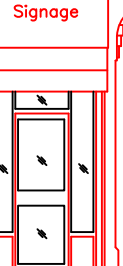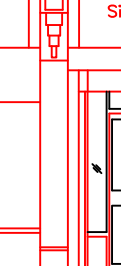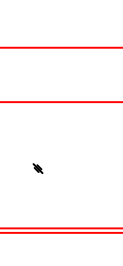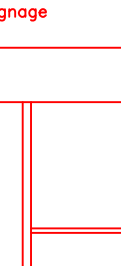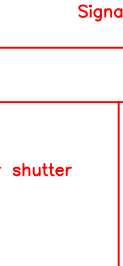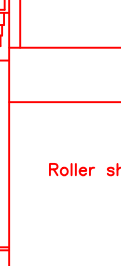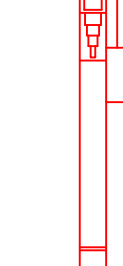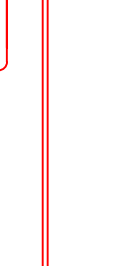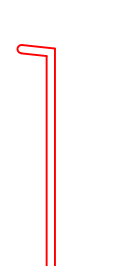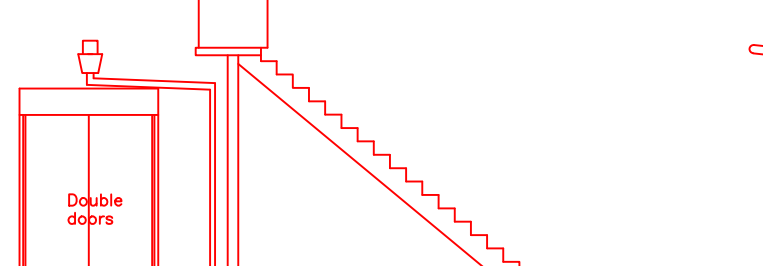

9.00m Datum

FRONT DOOR ELEVATION

9.00m Datum

ELEVATION 9



9.00m Datum

ELEVATION 10

ELEVATIONS

152-154 UXBRIDGE ROAD
HAYES
UB4

Drawing No. : 20157Ea
Scale : refer scale bar
Date : December 2020
Drawn by : JWHD
Checked by : SC

TWICKENHAM SURVEYS
LAND AND BUILDING SURVEYORS

CENTRAL HOUSE
124 HIGH STREET
HAMPTON HILL
MIDDLESEX TW12 1NS
Tel-020 8614 4480
mail@twickenhamsurveys.co.uk
www.twickenhamsurveys.co.uk

© 2020 Twickenham Surveys Ltd