NOTE: Report all errors and omissions to the Architect. All dimensions to be checked on site before fabrication.

Contractors must verify all dimensions on site before setting out, commencing work, or making any shop drawings.

- All dimensions must be checked on site
- All setting out to be checked on site
- All levels must be checked on site and their datum confirmed
- This drawing must be read in conjunction with the relevant specification clauses
- This drawing must not be used for land transfer purposes

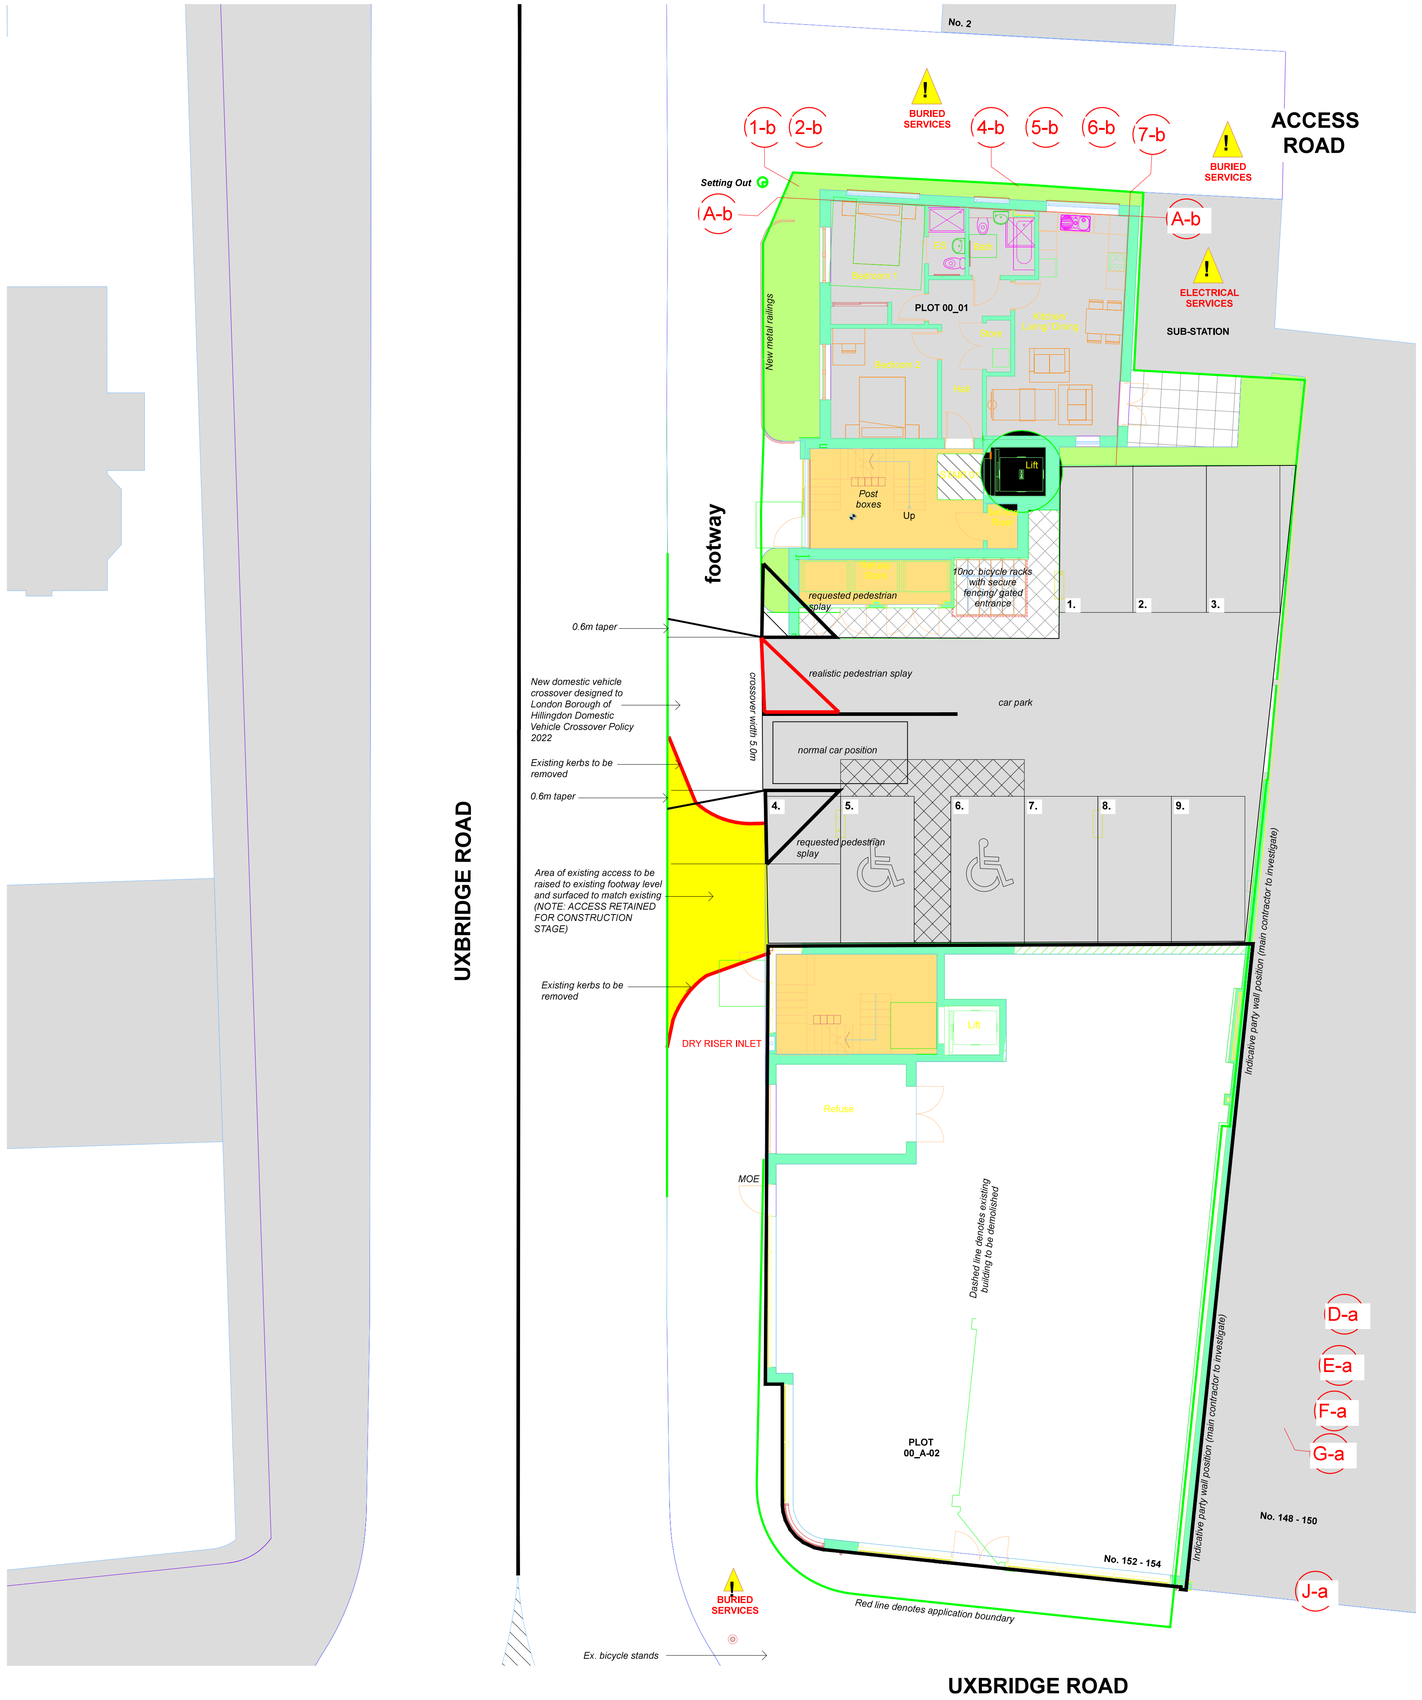

Revision	Description	Drawn	Date	Checked
P1	Information Issue	MAS	30/01/2025	MAS

Client's Name
JP & S Services Ltd

Job Title
152-154 Uxbridge Road, Hayes

Drawing Title
Proposed Site Plan

Scale
As indicated @A1

Job No
1211

Drawing No
103

Status
TENDER INFORMATION

Rev
P1

SCALE : 1 to 50

0 2.5m 5m

Note: This maybe a reduced sized print, check scales below