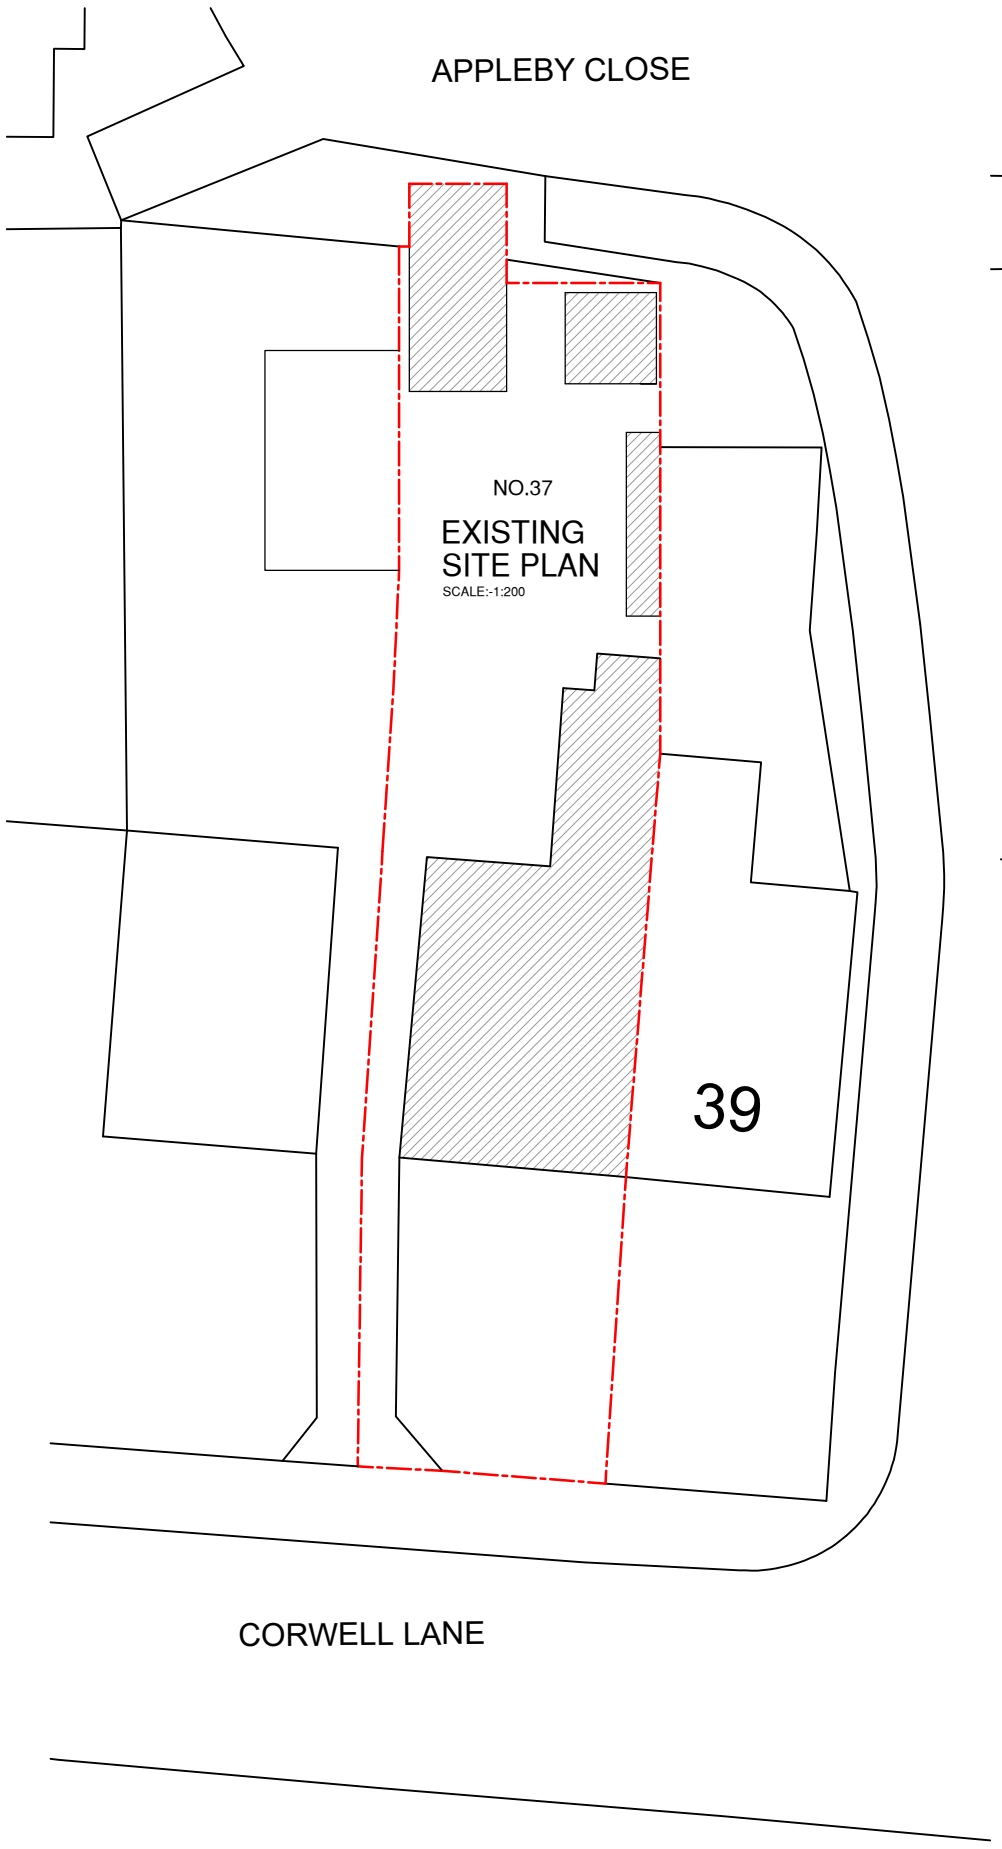

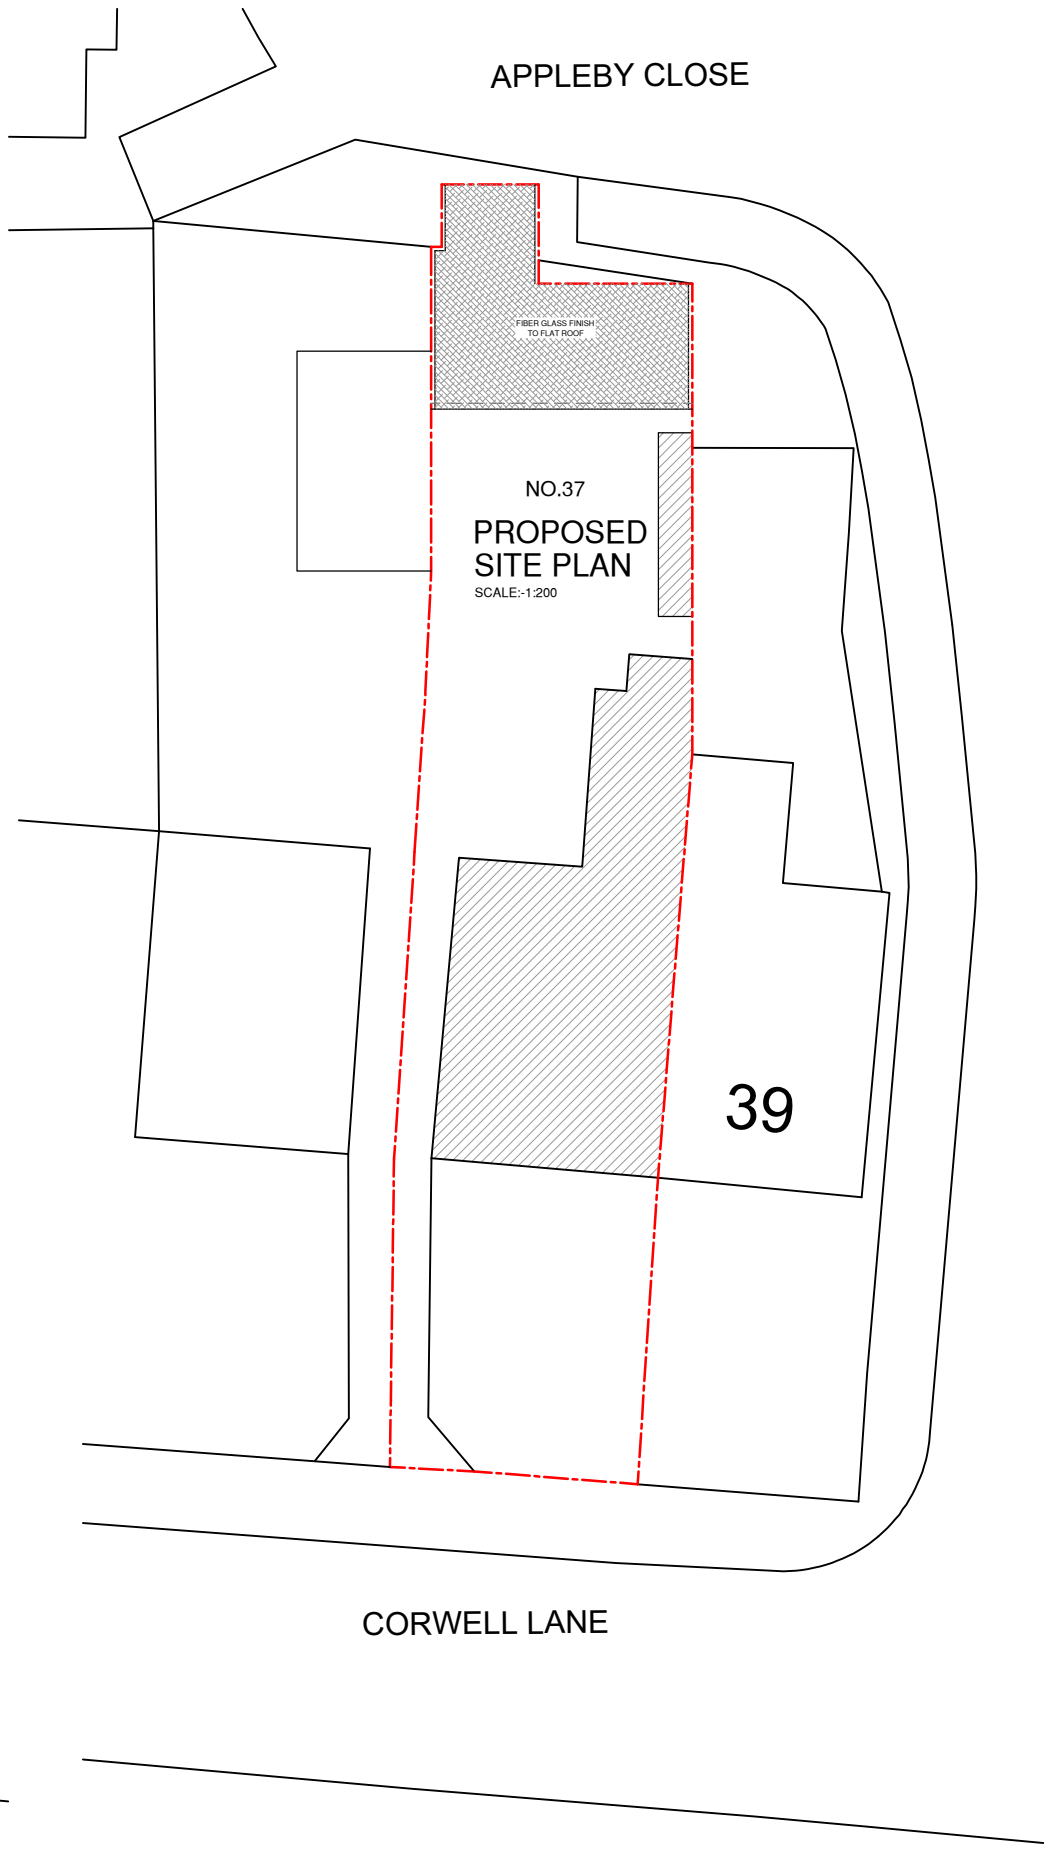

0m 5m 10m 15m 20m

SCALE @ 1:200

NOTES :

Revisions	Date

JR DESIGN LTD.

Client: MR. KIRANDEEP THUKRAL

Job Title

37 CORWELL LANE
UXBRIDGE
UB8 3DE

Drawing Title

EXISTING AND PROPOSED
SITE PLANS

Scale: 1 : 200 (A3)

Date: SEPTEMBER 2024

Checked by: Drawn by: RS

Drg No. TP/677/02

Rev.