

Project Titel:

PROPOSED SIDE
ELEVATIONS

This drawing is the copy right of 1st construction(uk)Ltd and may not be amended, copied or reproduce without written permission. No liability will be accepted for amendments made by other person.

Do not scale off the drawings (scale only for planning purposes).

No.	Revision/Issue	Date


Firm Name and Address


1st CONSTRUCTION (UK) LTD.
FINANCE (London) LTD.
Ali Shir Mohammadi B.Engg, M. Phil
Director
☎ +44 (0) 7932 399 033 ☎ +44 (0) 20 7433 3651
✉ ali@1stconstruction.co.uk
© 565 Finchley Rd, London NW3 7BN


Project Name and Address

265 Church road,
Hillingdon UB3 2LQ

Project SD 30/ P-04	Sheet A1
Date 16.03.2020	
Scale 1:100	

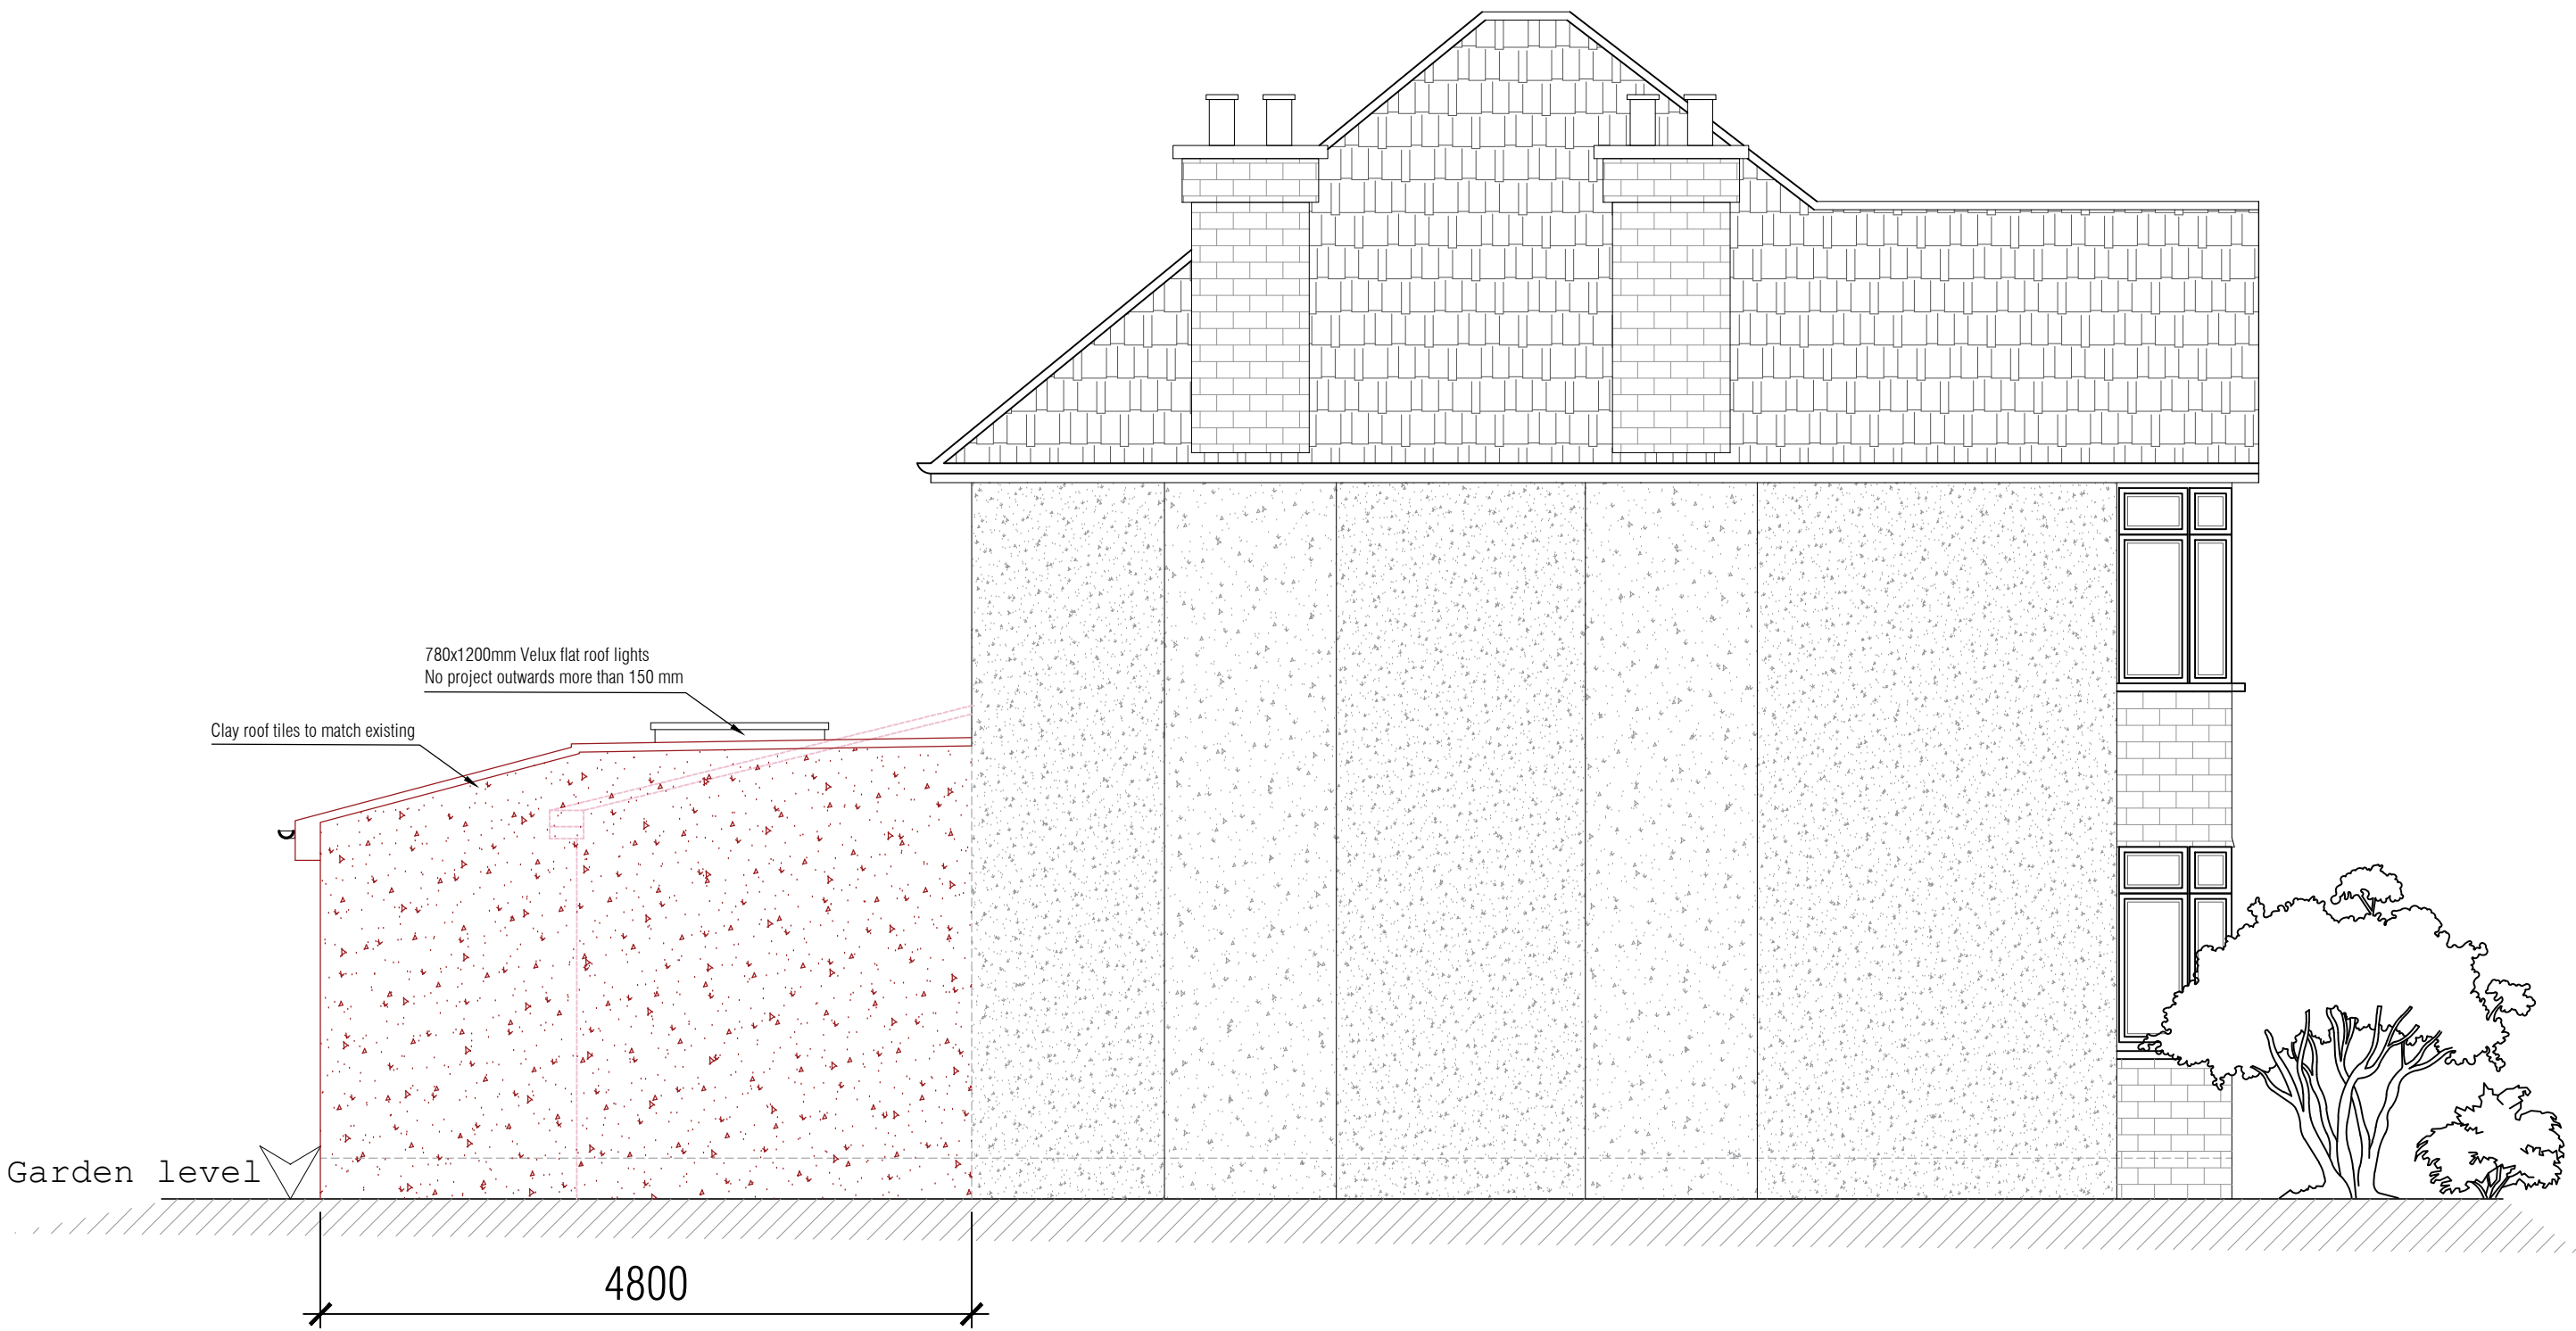

PROPOSED SIDE ELEVATION/ VIEW A
SCALE 1:50

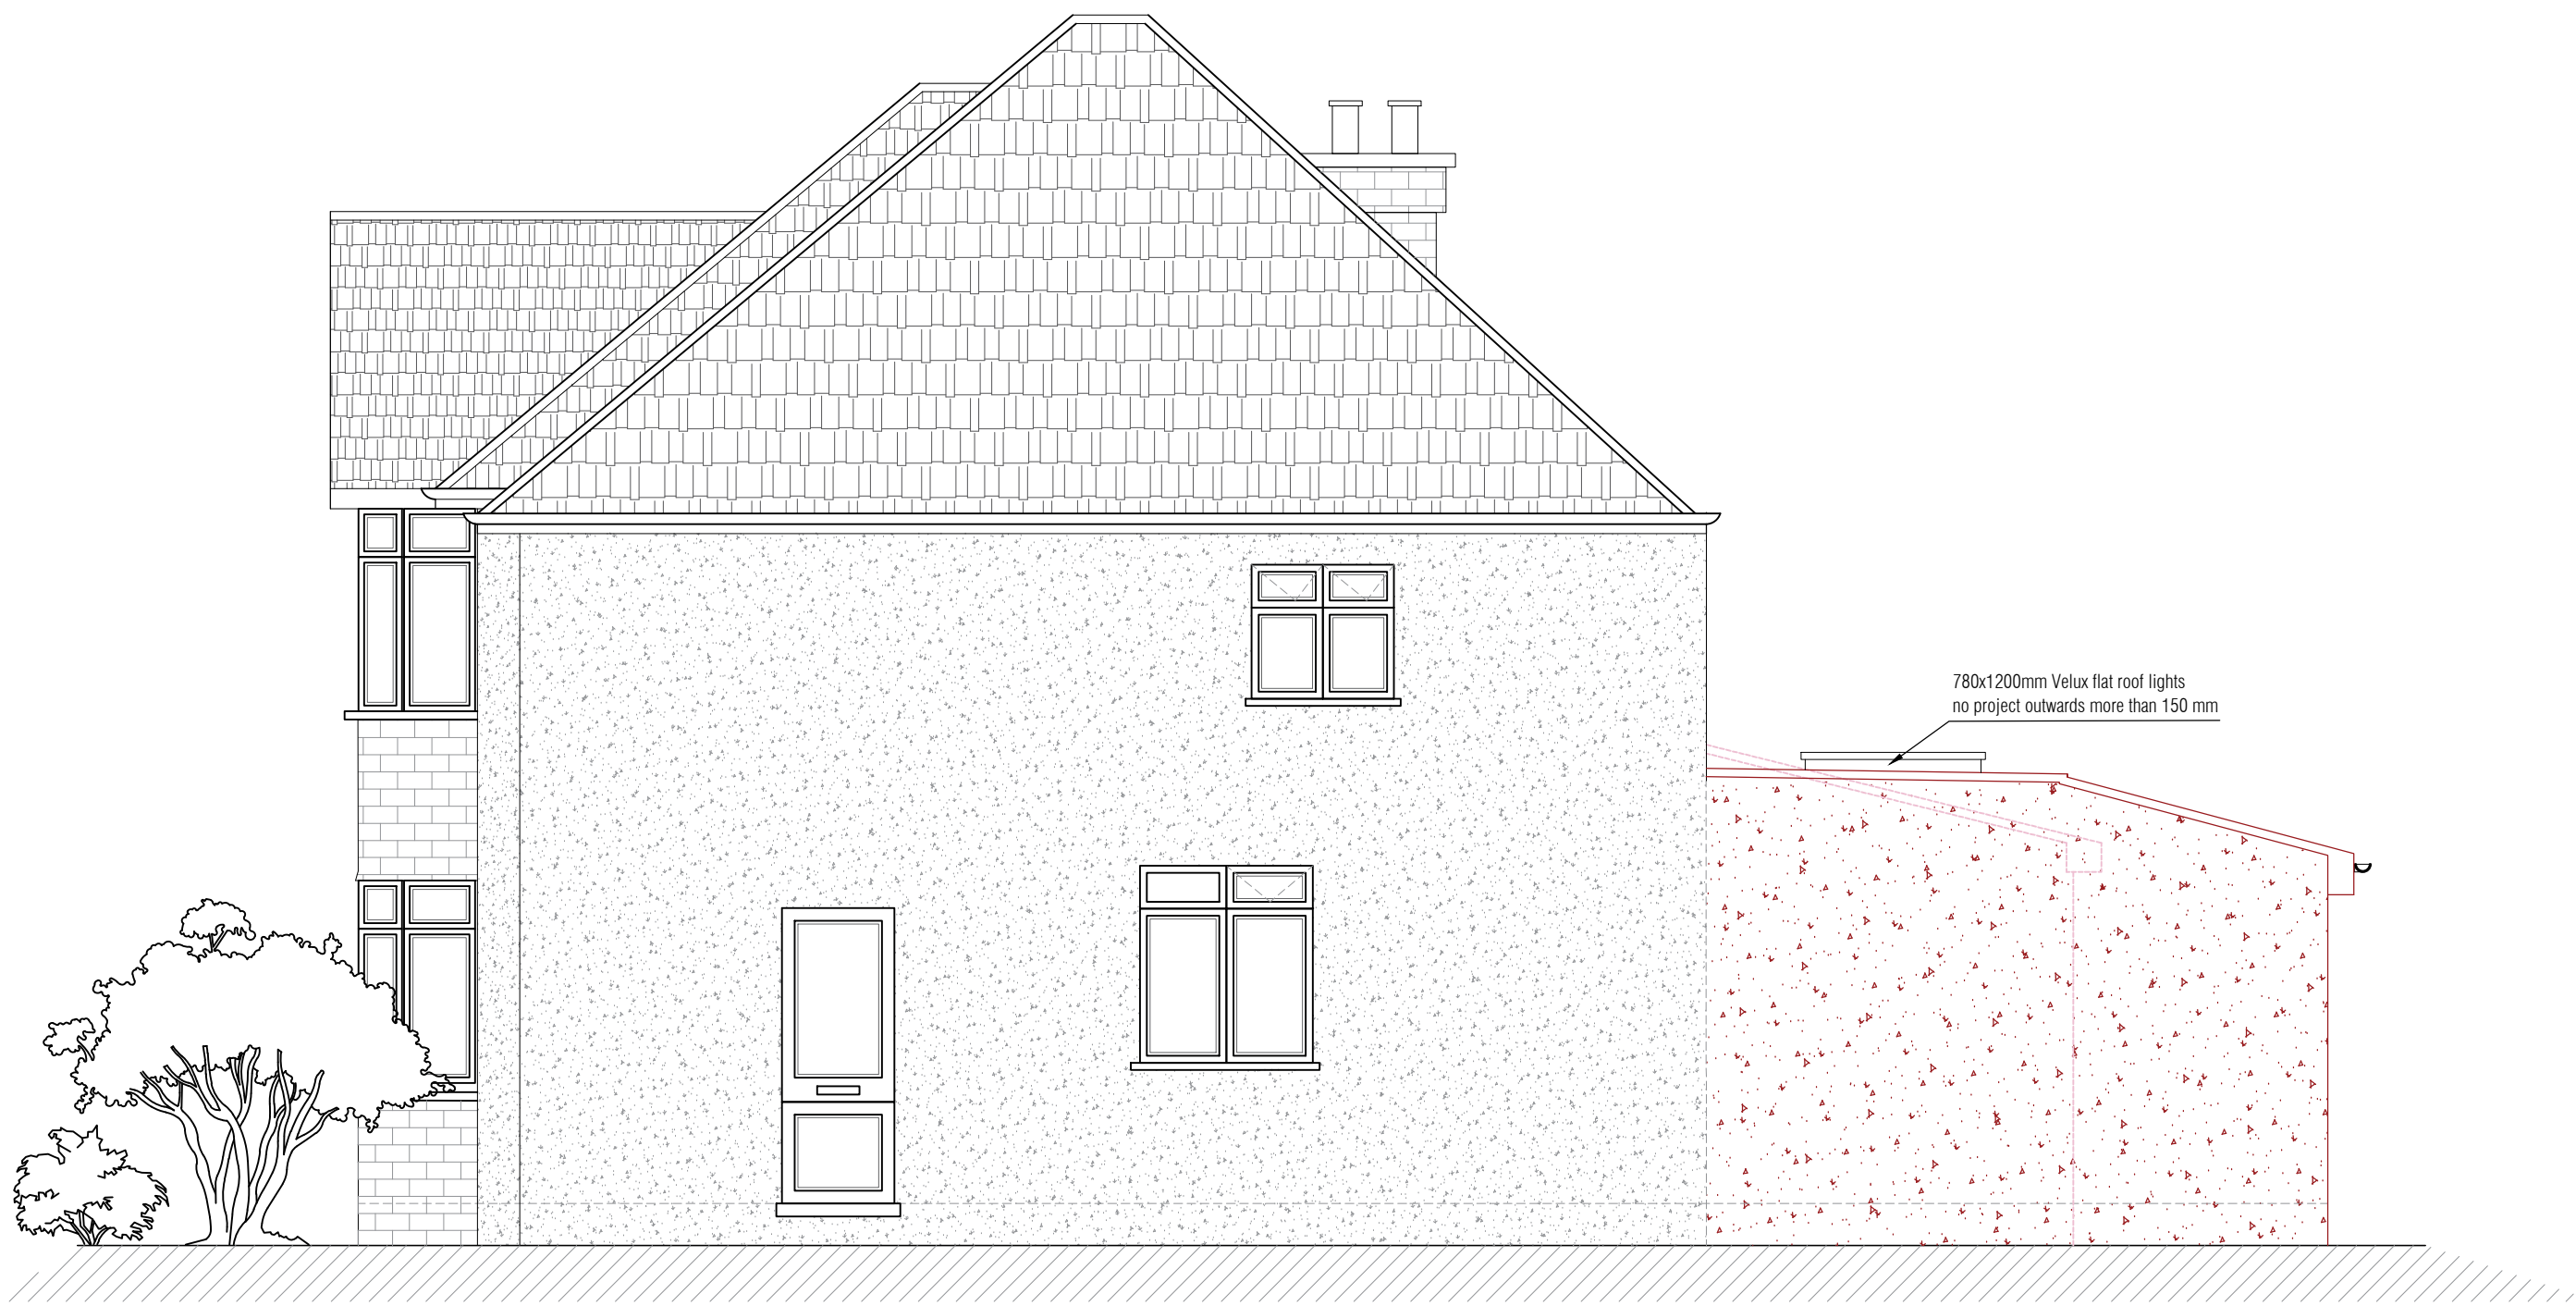

PROPOSED SIDE ELEVATION/ VIEW B
SCALE 1:50

