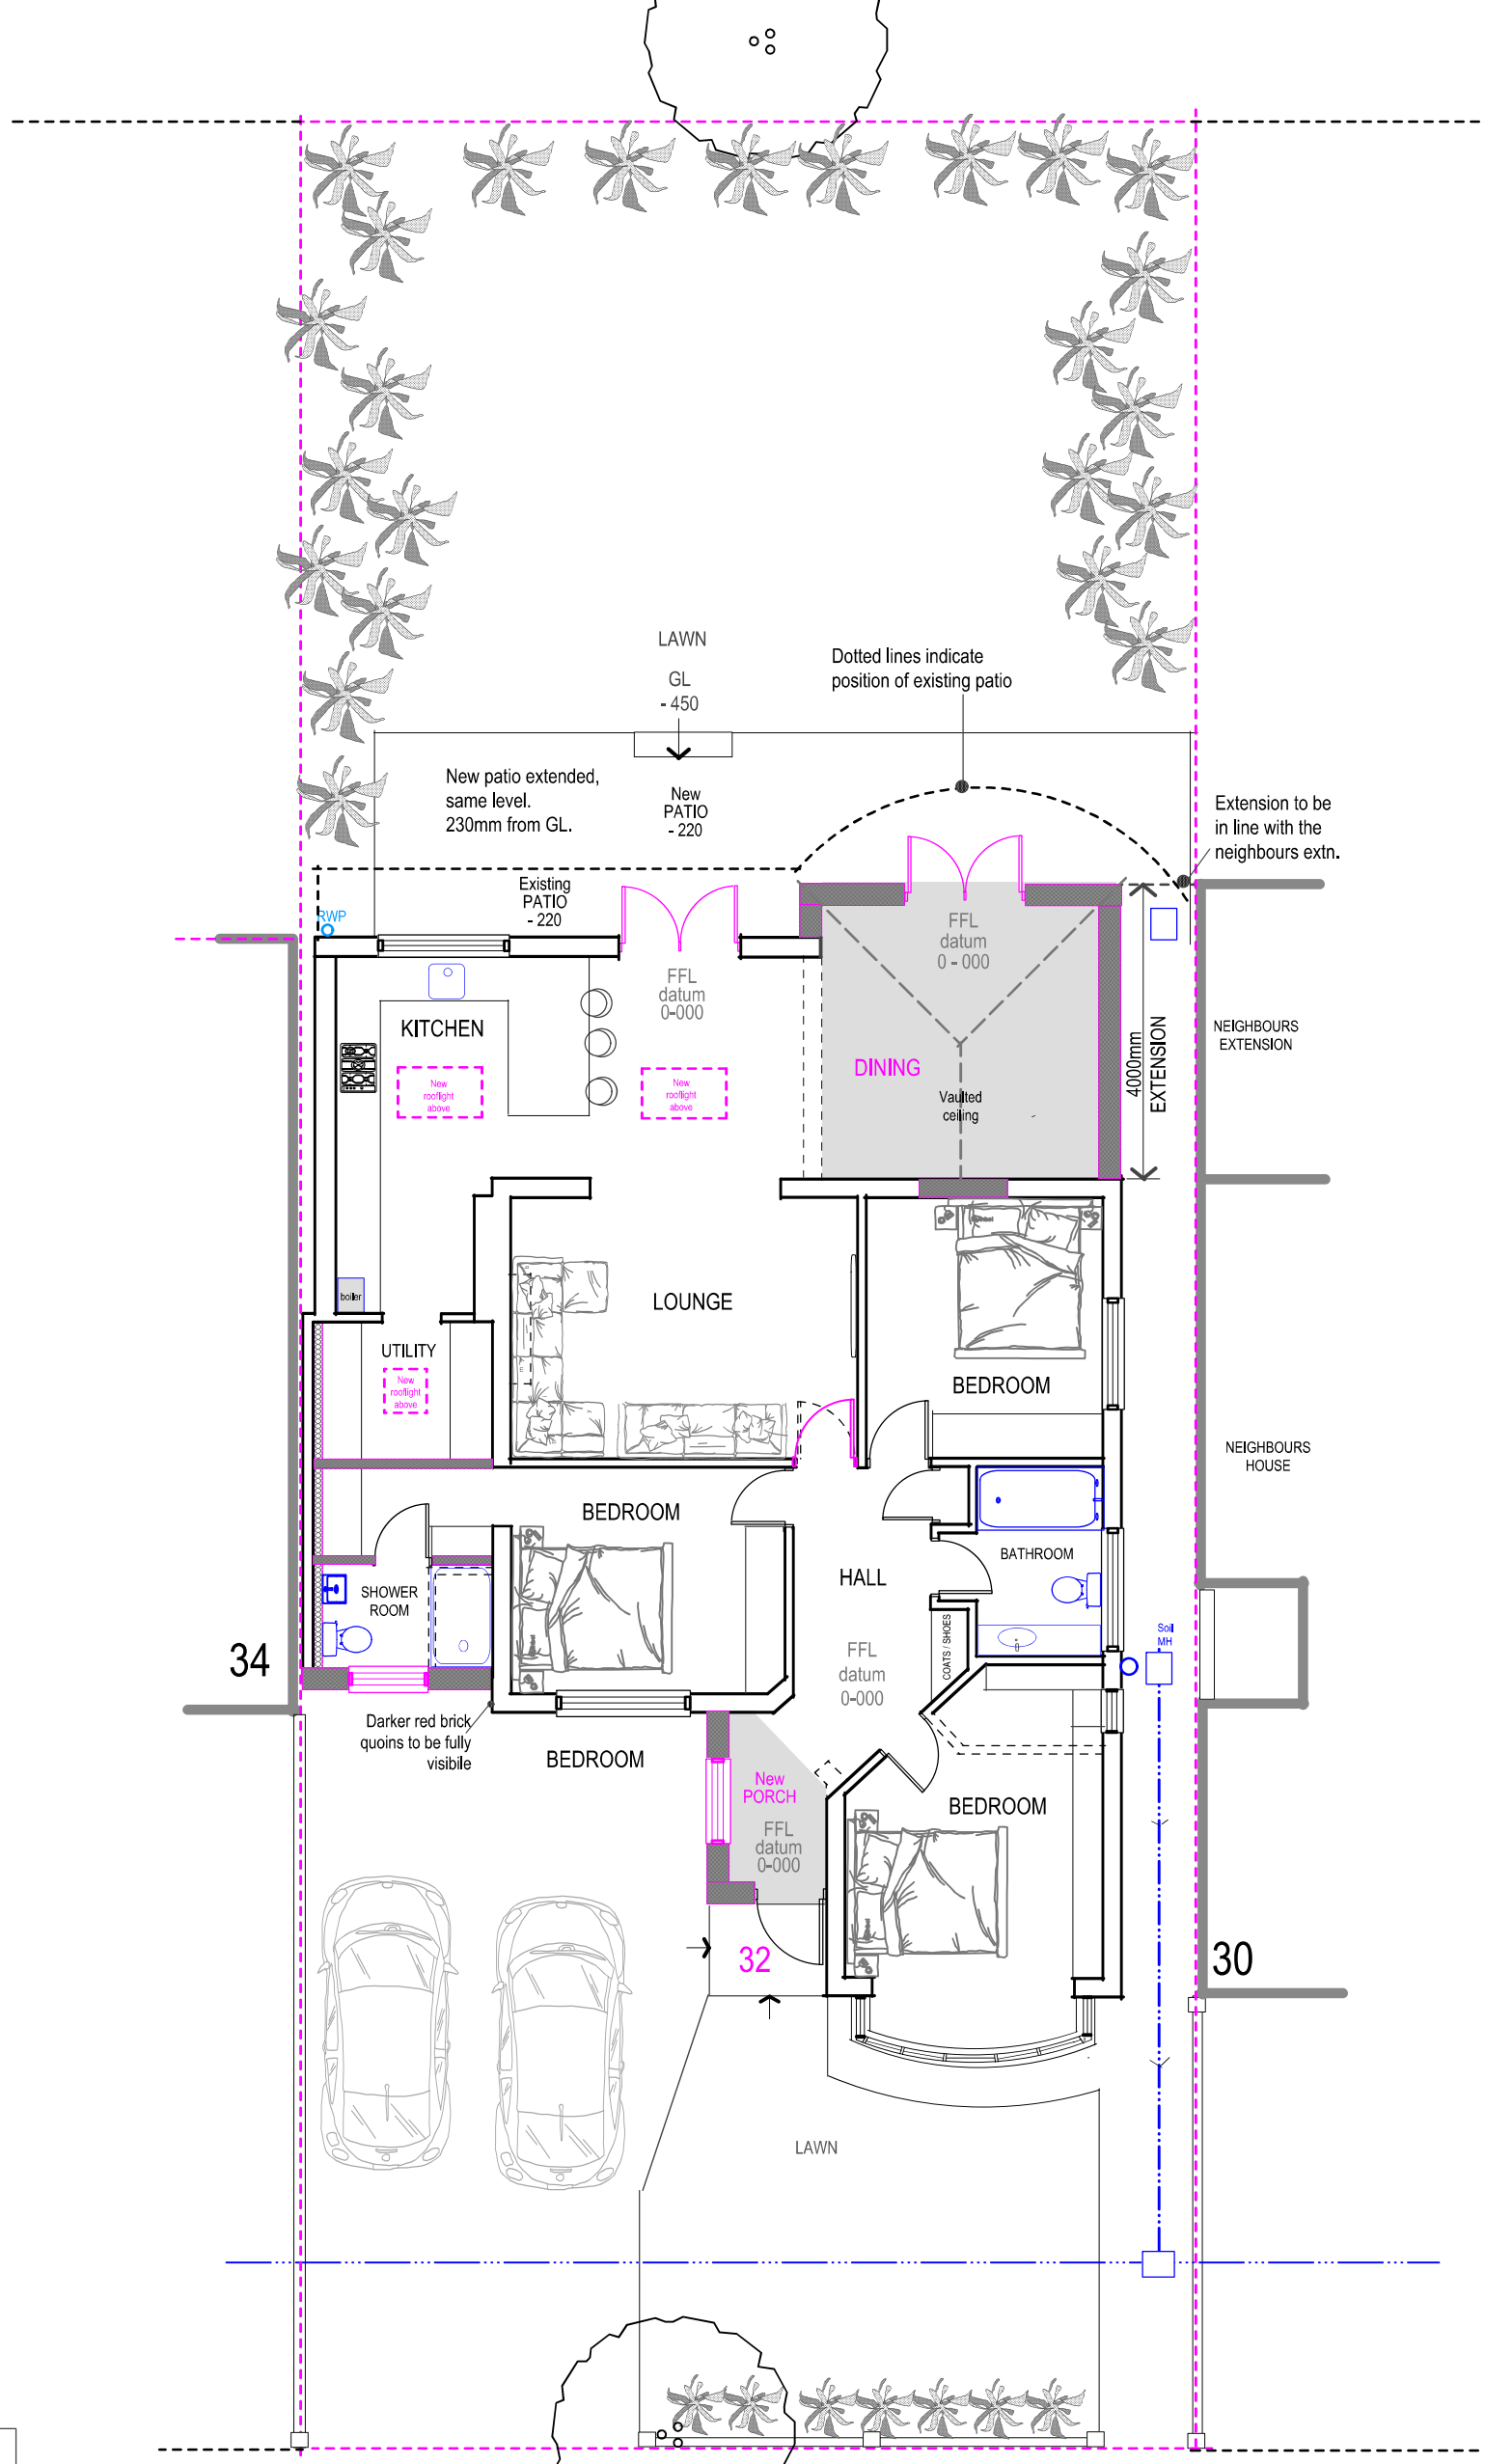

Proposed
GROUND FLOOR PLAN

Proposal meet the requirement
of the Pre-application advice report

Existing converted garage
Front window added.
Internal alterations.

New porch added

New rear infill extension added

Pre-application planning advice
Dated - 13/12/2024
Ref: - 45017/PRC/2024/200

Purpose - Householder planning application

N

PROPOSED

SSK ARCHITECTS
tel : 07905 033930
email : sskarchitects@gmail.com

scale - 1 : 100 @ A3

0 1m 2m 3m 4m 5m 6m

All dimensions to be checked on site. All omissions & discrepancies to be reported to the designer.	PROJECT: 32 Willow Grove, Ruislip, HA4 6DF	DATE: 06/01/2025	
© SSK architects owns the copyright of this drawing which must not be reproduced in whole or part without the written permission.	DWG. TITLE: GROUND FLOOR	06	REVISION: