


RESIDENTS SERVICES CAPITAL PROGRAMME WORKS SERVICE 2E/10, CIVIC CENTRE, UXBRIDGE, MIDDLESEX, UB8 1UW Tel: 01895 250111 Fax: 01895 277224		A Scale amended from 1:500 to 1:1250 @ A4		-	-
Rev		Revision notes		Initials	Date
Project BET FRED KINGSHILL PARADE KINGSHILL AVENUE, HAYES, UB4 8BX		Scale 1:500 @ A4		Drawn by MY	
Description SITE LOCATION PLAN		Date SEPT 2021		Checked by DB	
Drawing No. 2021/D317/P/01		Rev. A			

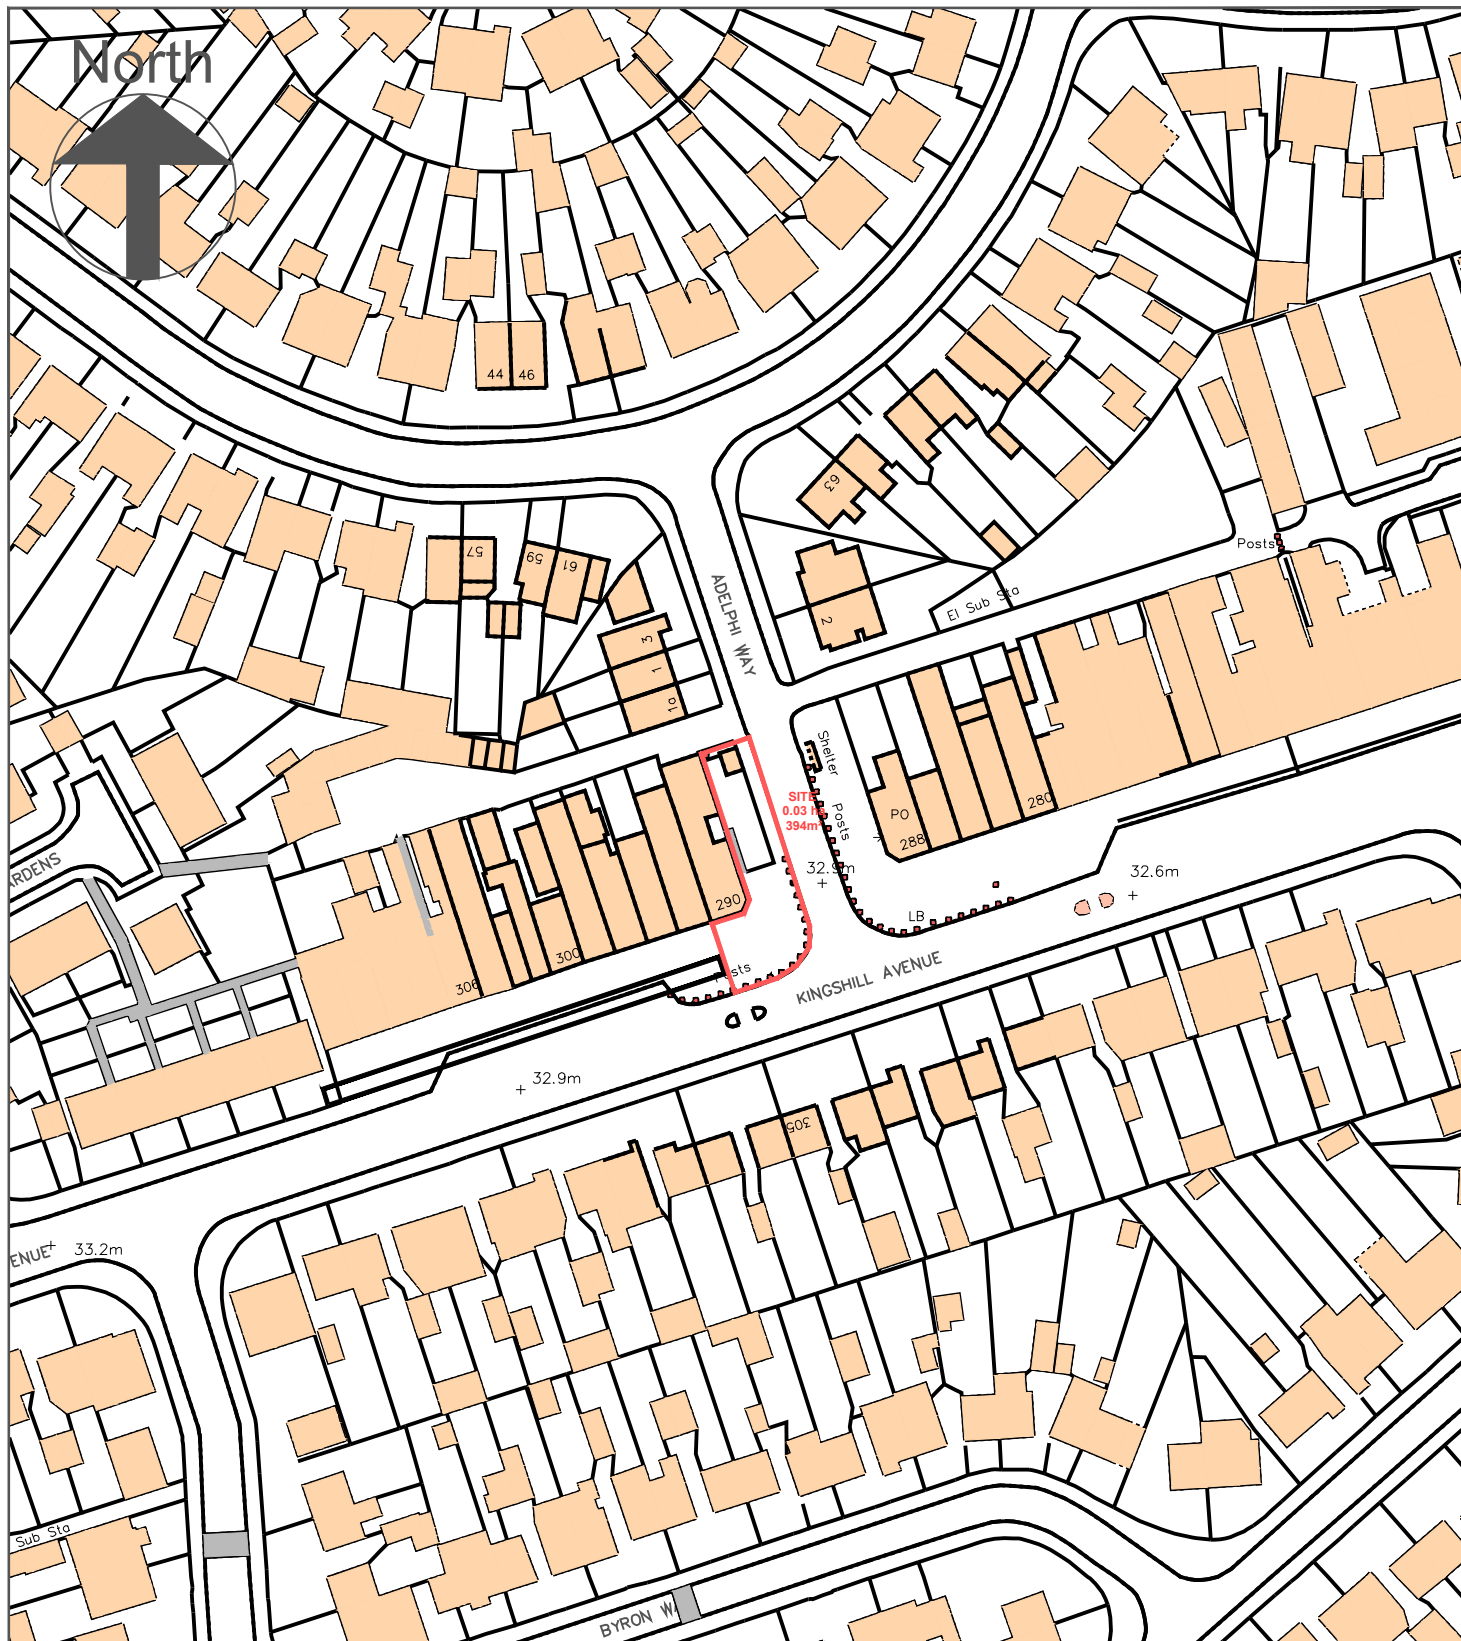