


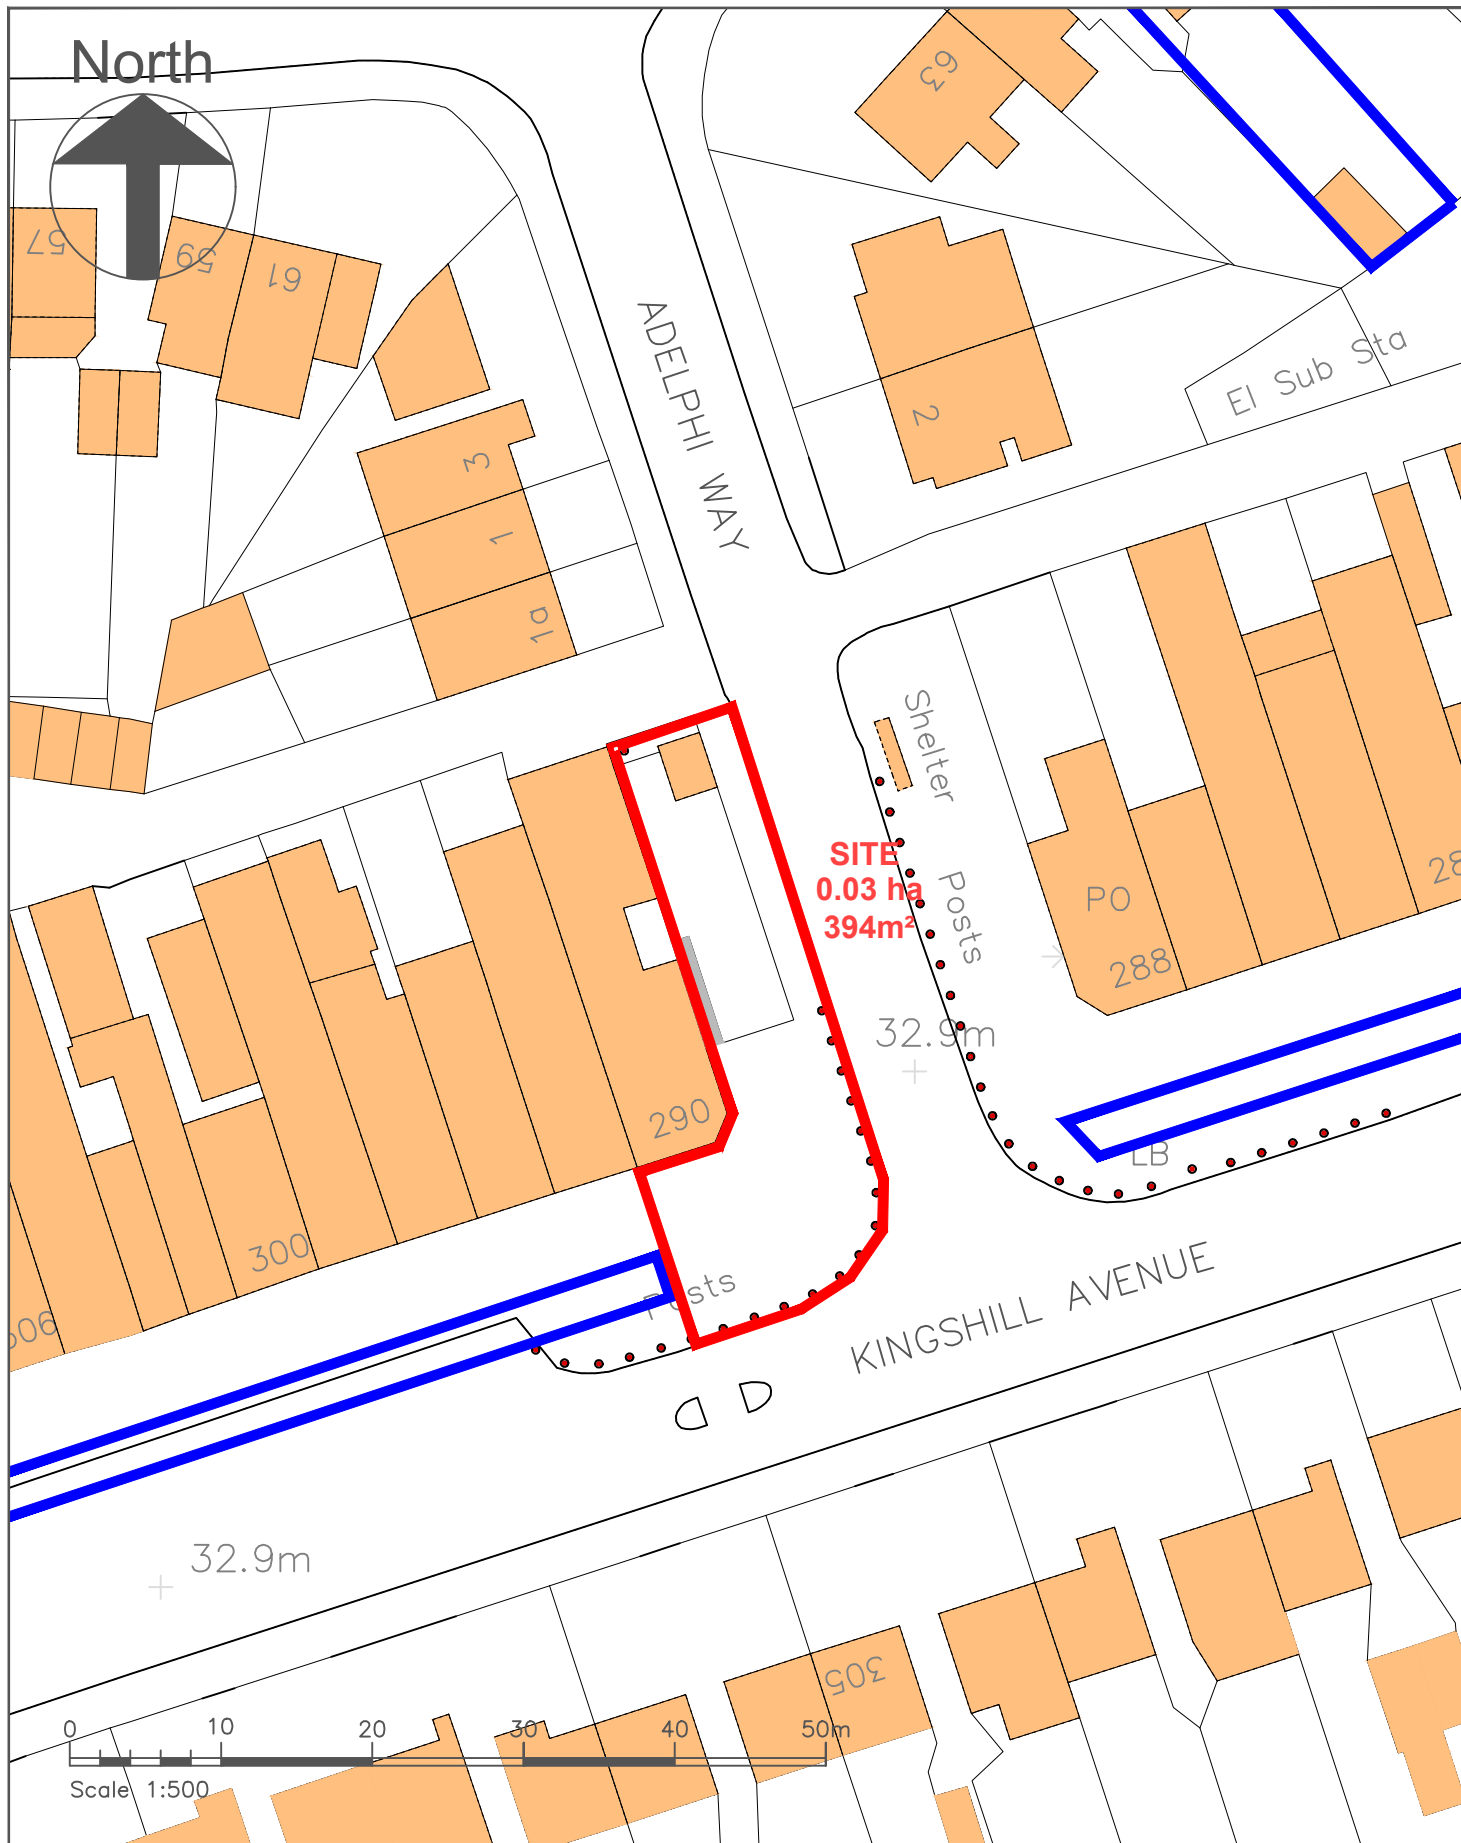

RESIDENTS SERVICES CAPITAL PROGRAMME WORKS SERVICE 2E/10, CIVIC CENTRE, UXBRIDGE, MIDDLESEX, UB8 1UW Tel: 01895 250111 Fax: 01895 277224							
-	-	Revision notes		-	-		
Rev				Initials	Date		
		Project BET FRED KINGSHILL PARADE KINGSHILL AVENUE, HAYES, UB4 8BX		Scale 1:500 @ A4		Drawn by MY	
		Description SITE LOCATION PLAN		Date OCT 2021		Checked by DB	
				Drawing No. 2021/D317/P/01		Rev.	

