


Proposed Main Signs

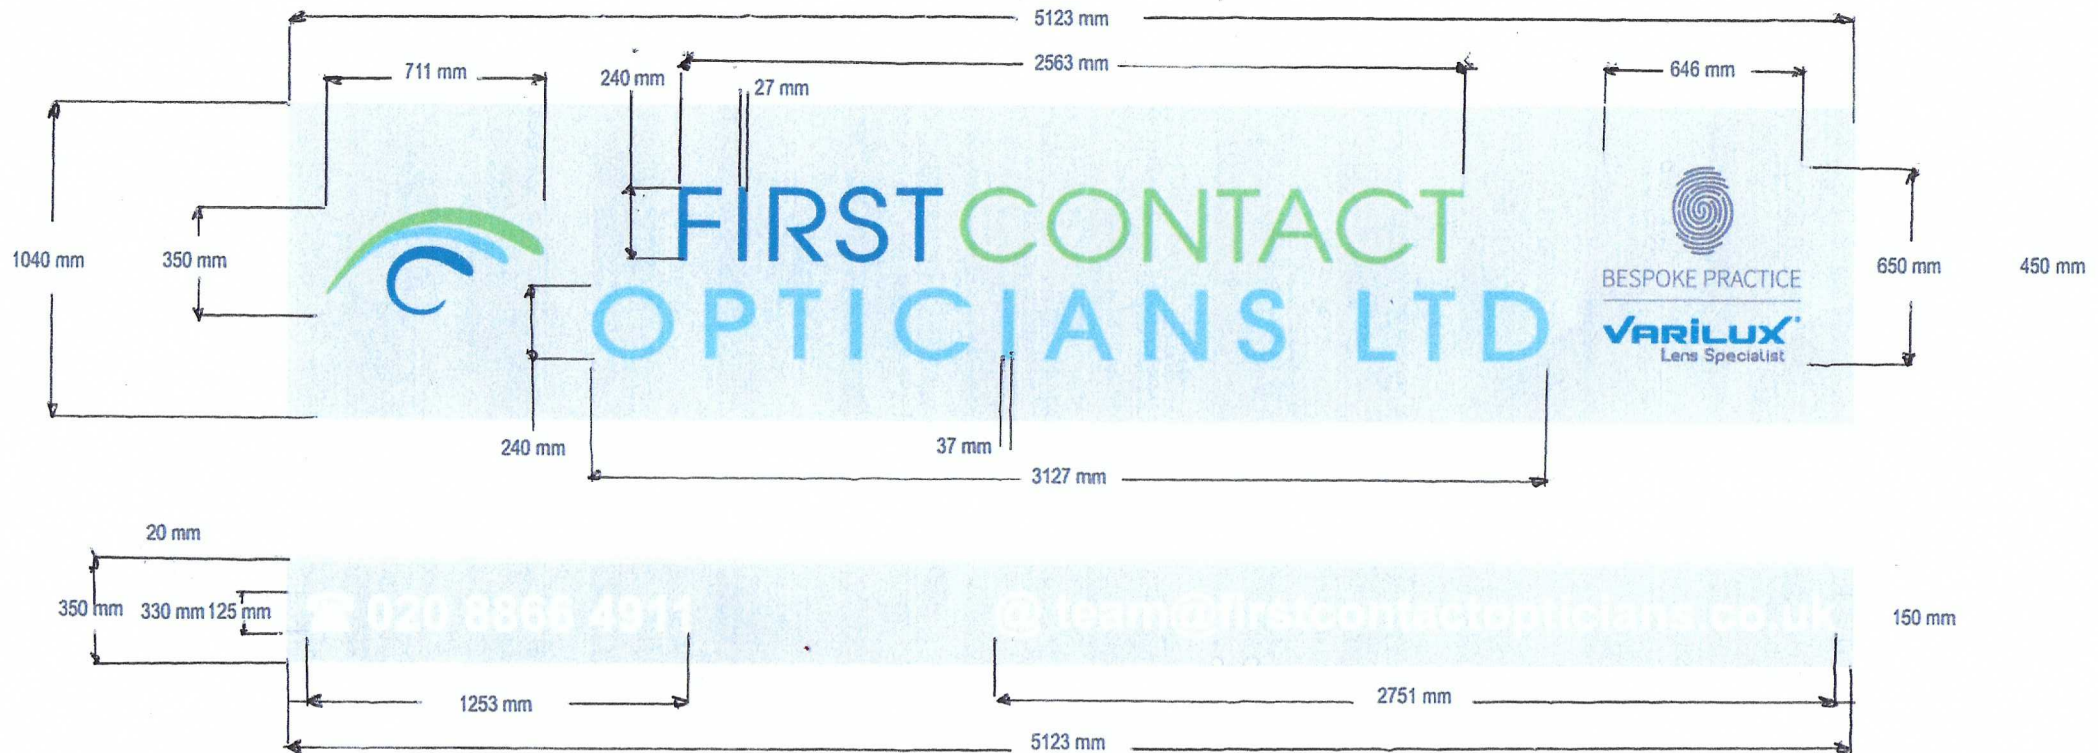

CR Bespoke Signposting
 First Contact opticians
 126, Field End Rd NASIRJ
 Scale @ 1:25