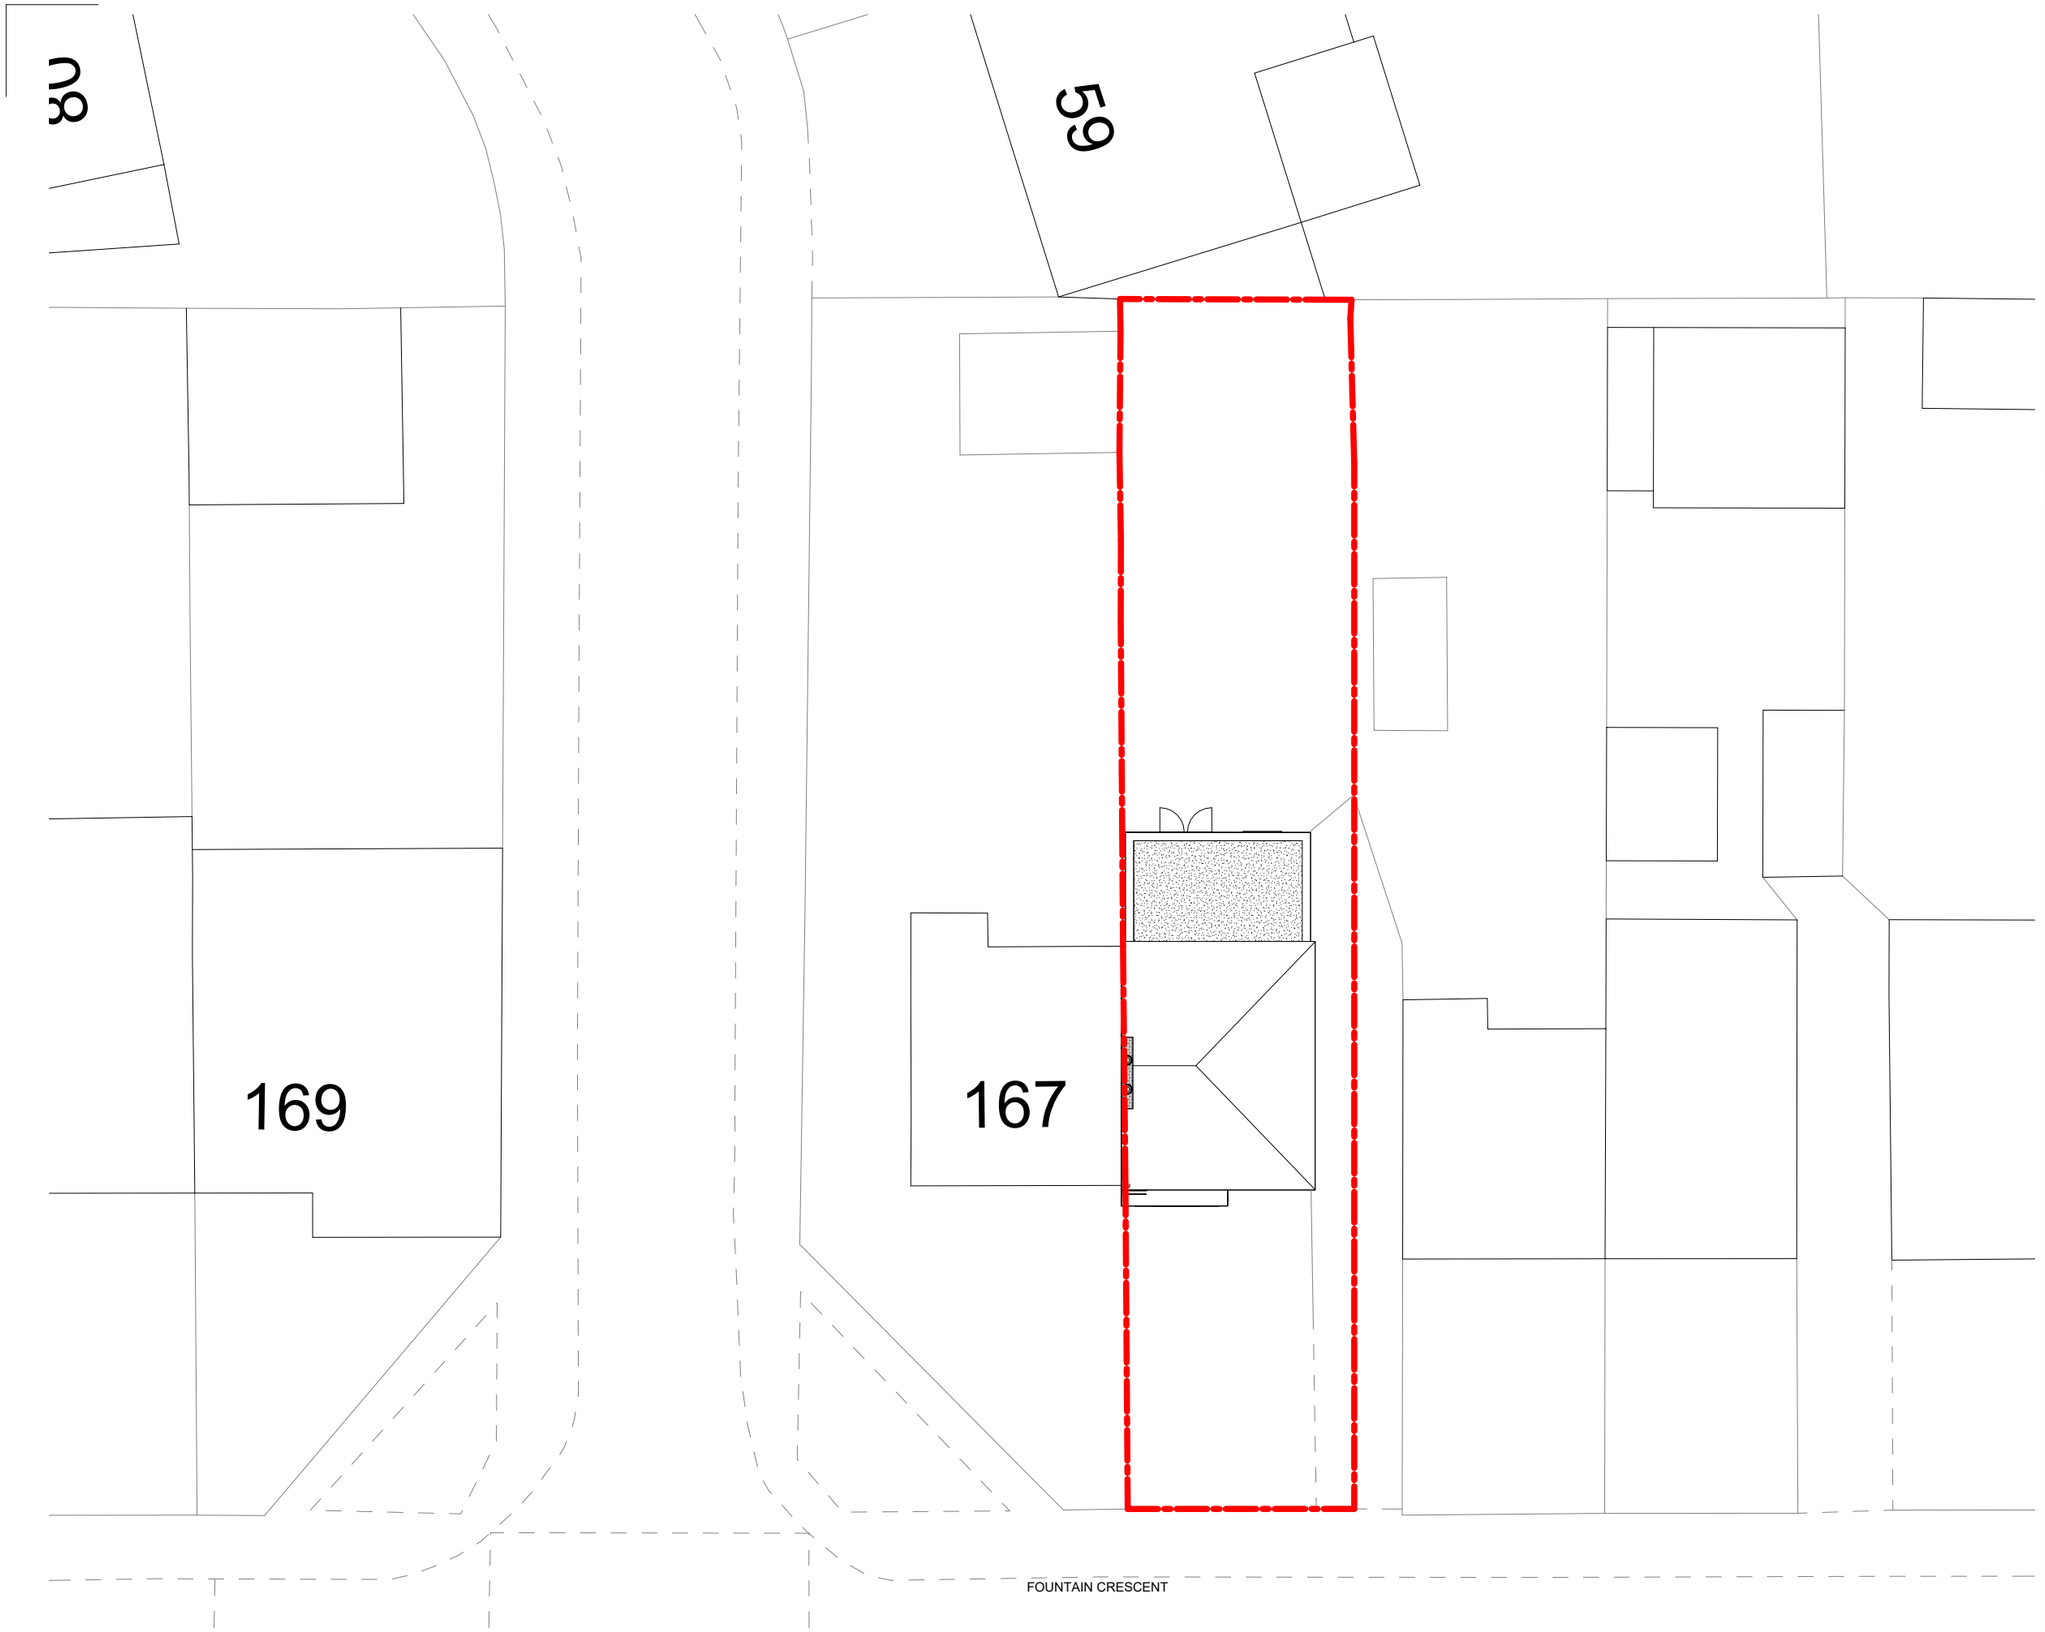


1 EXISTING BLOCK PLAN
1 : 200

0 2 4 6 8m
1:200

Party Wall ACT

The building owner is responsible for serving all notices and obtaining any written consent which may be required under the above legislation before work commences

ALL DIMENSIONS MUST BE CHECKED ON SITE AND NOT SCALED FROM THE DRAWING EXCEPT FOR PLANNING PURPOSES

DATE	REV	DESCRIPTION	CH'K	APP
30/07/26	P01	PLANNING	FS	FS

PURPOSE OF ISSUE

BUILDING REGULATION

SMA STUDIO
www.smastudiolondonbarnet.com
fadishawkat@smastudiobarnet.com
Mob. 07808 543 268

PROJECT
165 Cowley Rd, Uxbridge UB8 2AJ

TITLE
EXISTING BLOCK PLAN

CLIENT
Balwinder Vicky

DRAWN BY	CHECKED BY	DATE
AG	FS	30/07/26

SCALE (@ A3)
1 : 200

DRAWING NUMBER	REV
A102	P01