

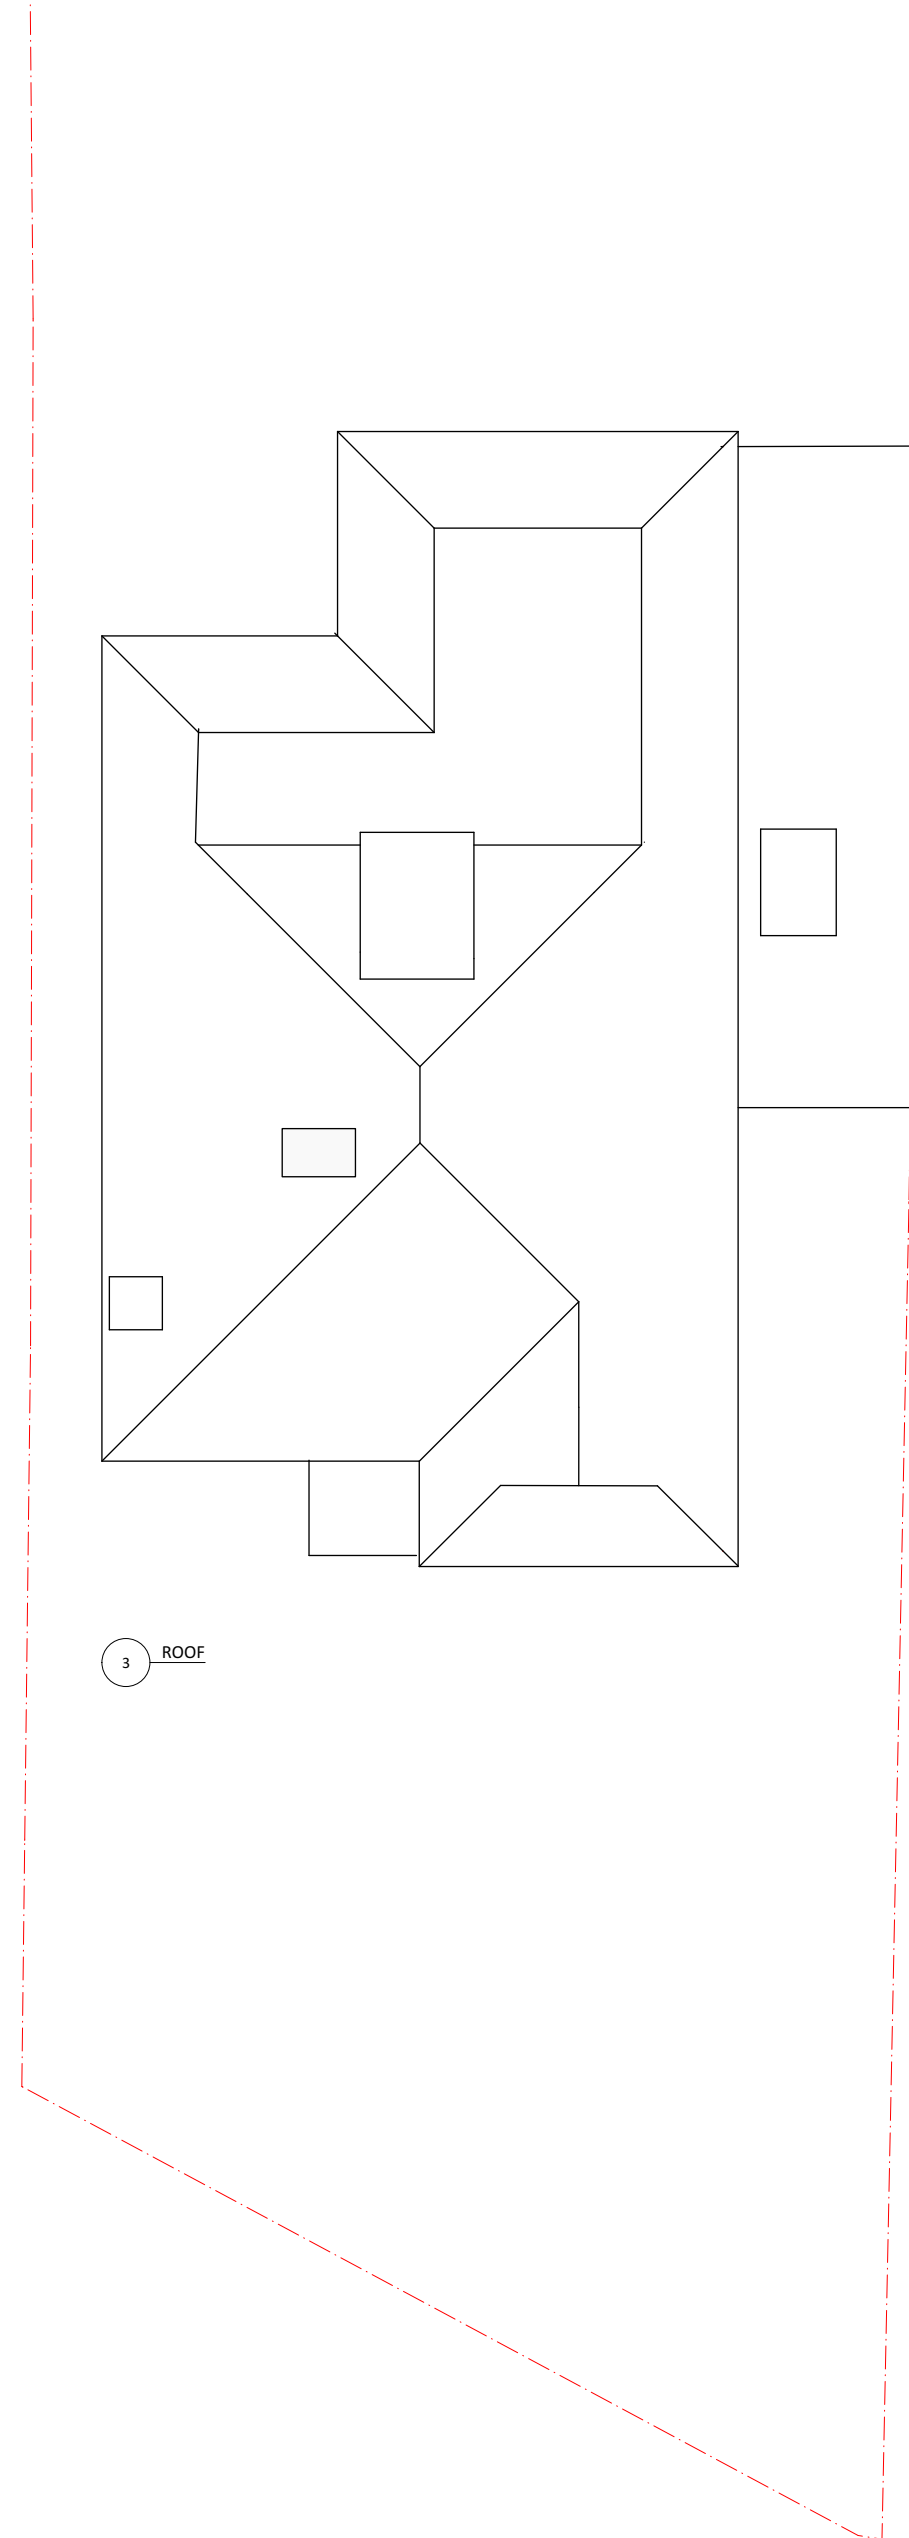
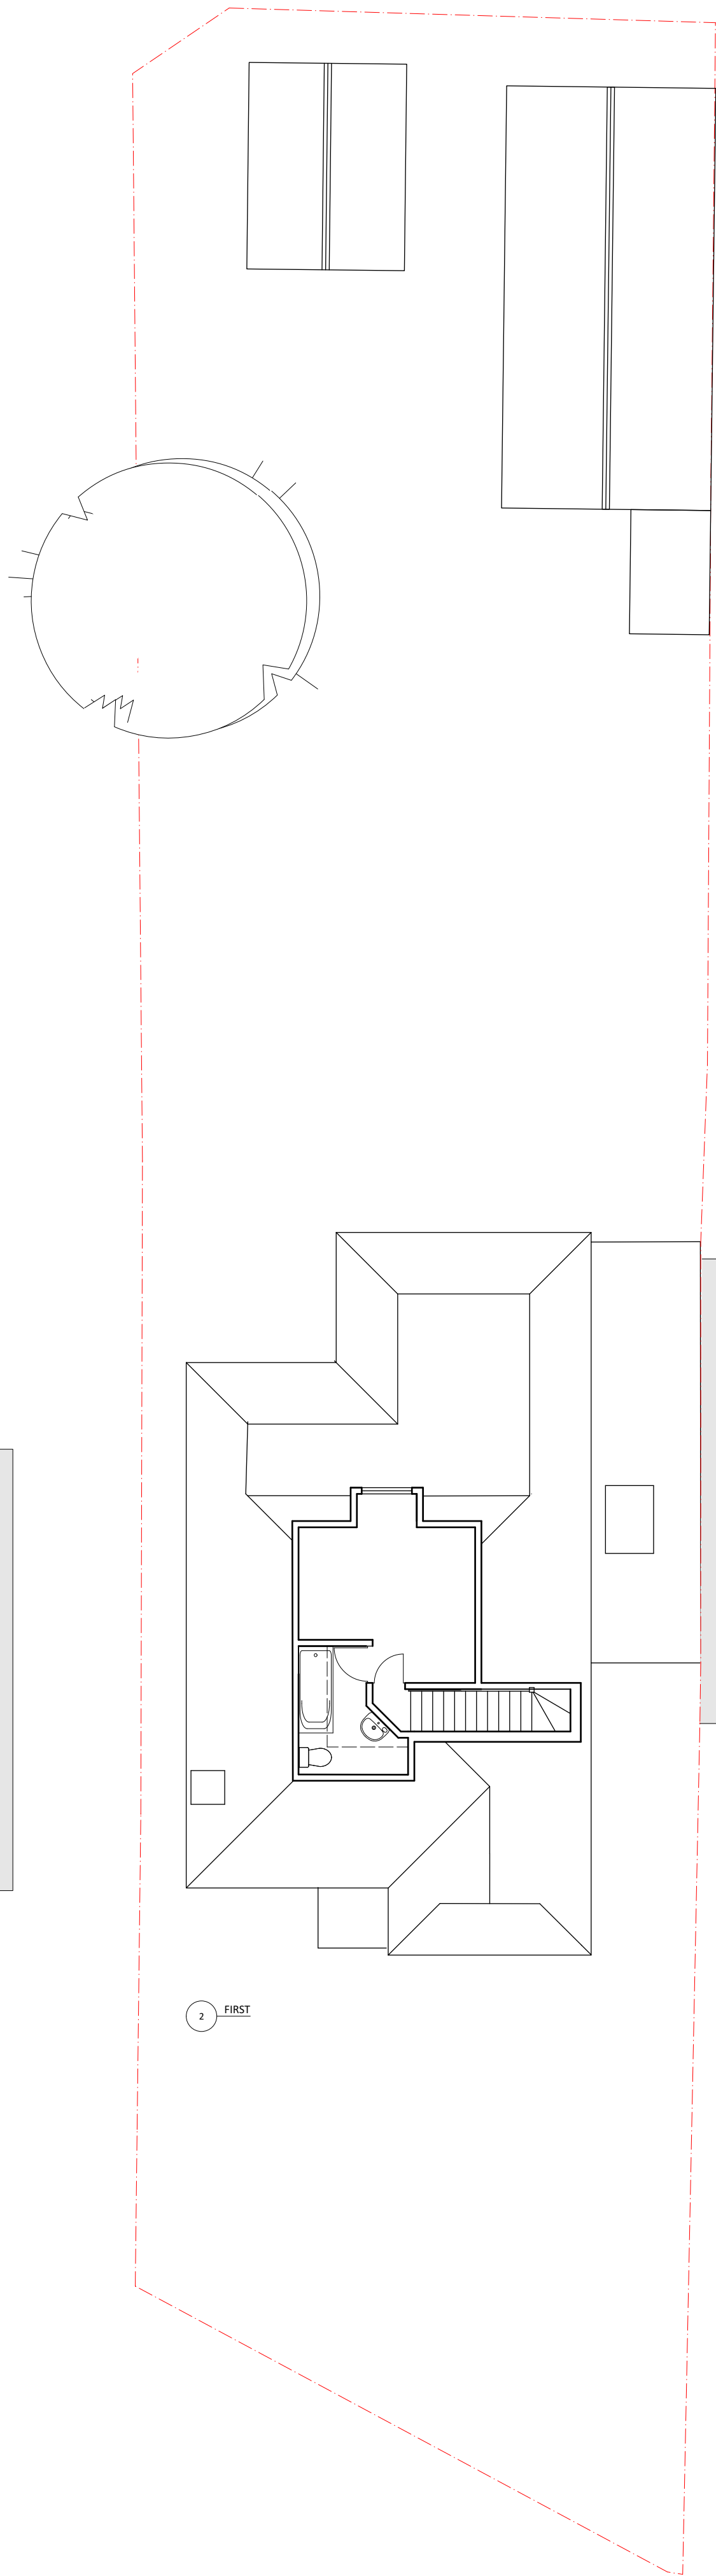


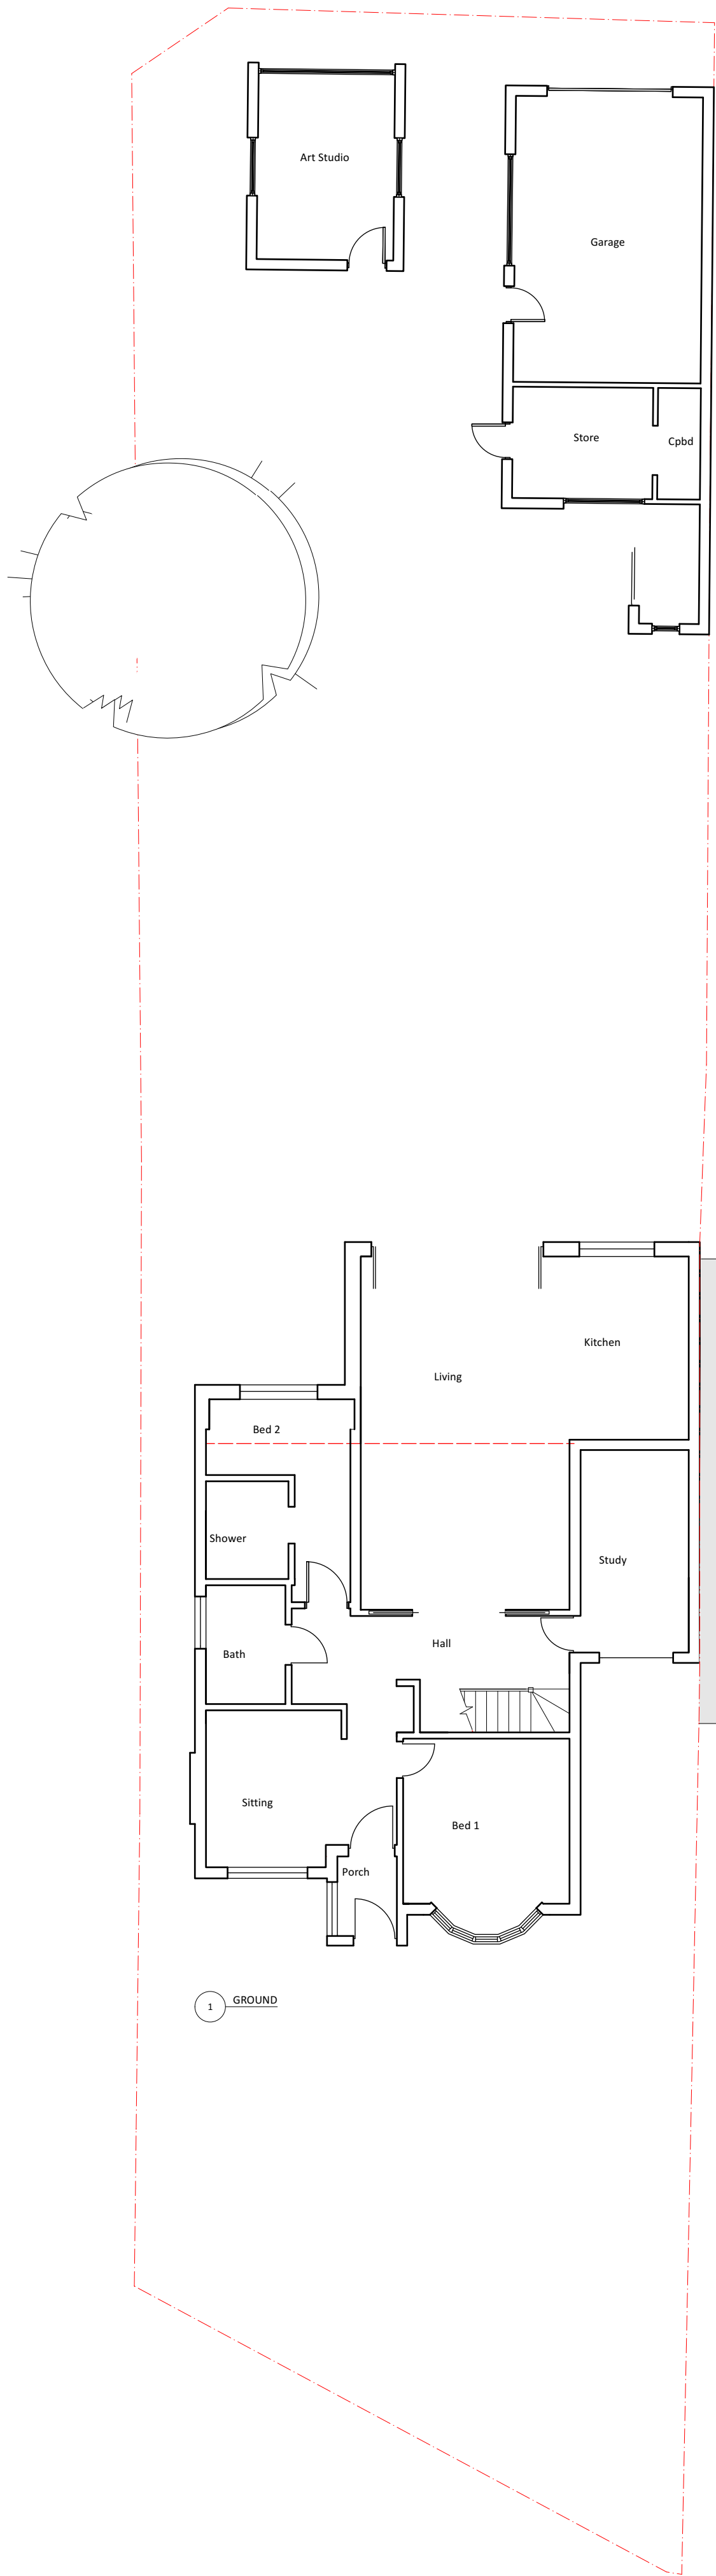

0.0 1.0 2.0 3.0 4.0 5.0 M

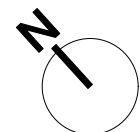

A 11/11/2020 Drawing number changed from S04

ISSUE	DATE	REVISION
NOTE: DO NOT SCALE FROM DRAWING. USE FIGURED DIMENSIONS ONLY. CHECK ALL DIMENSIONS ON SITE PRIOR TO ANY CONSTRUCTION AND REPORT ANY DISCREPANCIES TO ARCHITECT OR CA		

PROJECT

50 Rodney Gardens, Pinner HA5 2RP

CLIENT

Ms Zinat Nourouz

DRAWING

EXISTING PLANS

Akaal Associates Ltd
architects and construction management

All rights described in chapter IV of the Copyright Designs & Patents Act 1988 have been generally asserted. This Drawing must not be scaled; only figured dimensions should be used. If there are any discrepancies, or contradictions between this and other information, it should be brought to the Architect's attention.

PROJECT #	2020.014	DWG #	REV
DATE	11/11/2020		
SCALE @ A1	1:100		
DRAWN	CHD		
KS	JC		

KS

11/11/2020

1:100

CHD

JC

Akaal Associates Ltd

Moor House Farm Lower Road Higher Denham Buckinghamshire UB9 5EN

t 01895 834961 w akaalassociates.co.uk e info@akaalassociates.co.uk

S02 - A