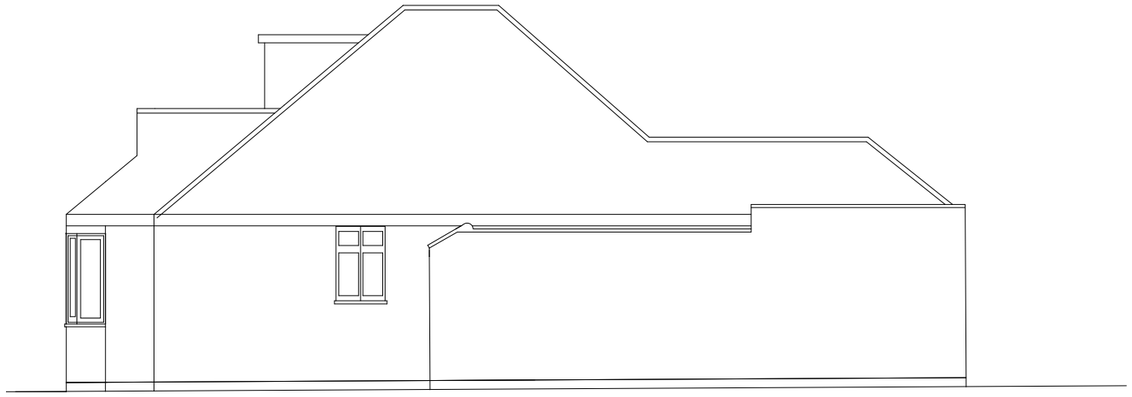

1 WEST
Scale: 1:100

2 WEST
Scale: 1:100

3 SOUTH
Scale: 1:100

4 NORTH
Scale: 1:100

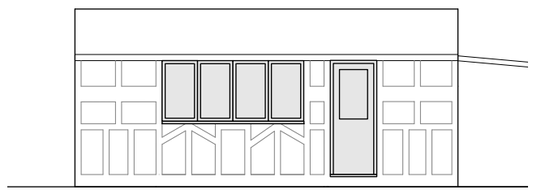

5 NORTH WEST-Garage
Scale: 1:100

0.0 1.0 2.0 3.0 M

ISSUE	DATE	REVISION
A	11/11/2020	Drawing number changed to S03

NOTE DO NOT SCALE FROM DRAWING. USE FIGURED DIMENSIONS ONLY. CHECK ALL DIMENSIONS ON SITE PRIOR TO ANY CONSTRUCTION AND REPORT ANY DISCREPENCIES TO ARCHITECT OR CA

PROJECT
50 Rodney Gardens, Pinner HA5 2RP

CLIENT
Ms Zinat Nourouz

DRAWING
EXISTING ELEVATIONS

Akaal Associates Ltd
architects and construction management

All rights described in chapter IV of the Copyright Designs & Patents Act 1988 have been generally asserted. This Drawing must not be scaled; only figured dimensions should be used. If there are any discrepancies, or contradictions between this and other information, it should be brought to the Architect's attention.

PROJECT #	**2020.014**	DWG #	REV
DATE	27/03/2020	**S03 - A**	
SCALE @ A1	**1:100**		
DRAWN KS	CHKD JC		

Akaal Associates Ltd
Moor House Farm Lower Road Higher Denham Buckinghamshire UB9 5EN
t 01895 834961 **w** akaalassociates.co.uk **e** info@akaalassociates.co.uk