




NOTES:
All dimensions must be checked on site and not
taken from this drawing.

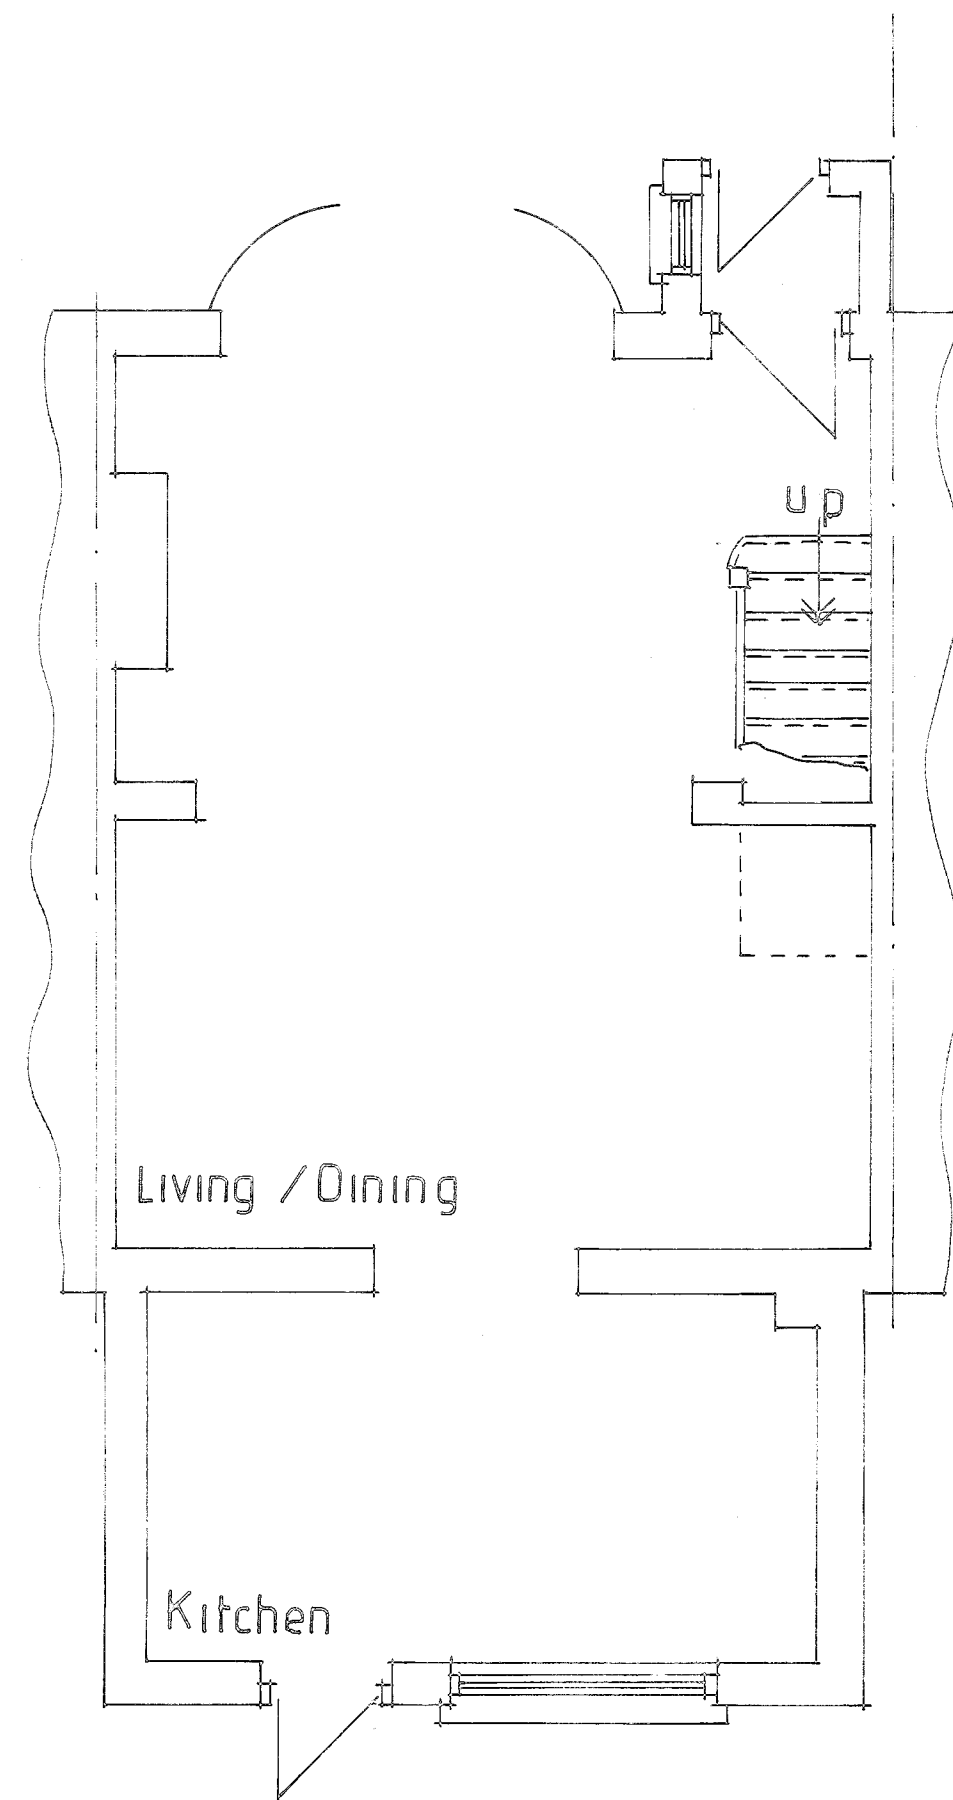


GROUND FLOOR PLAN

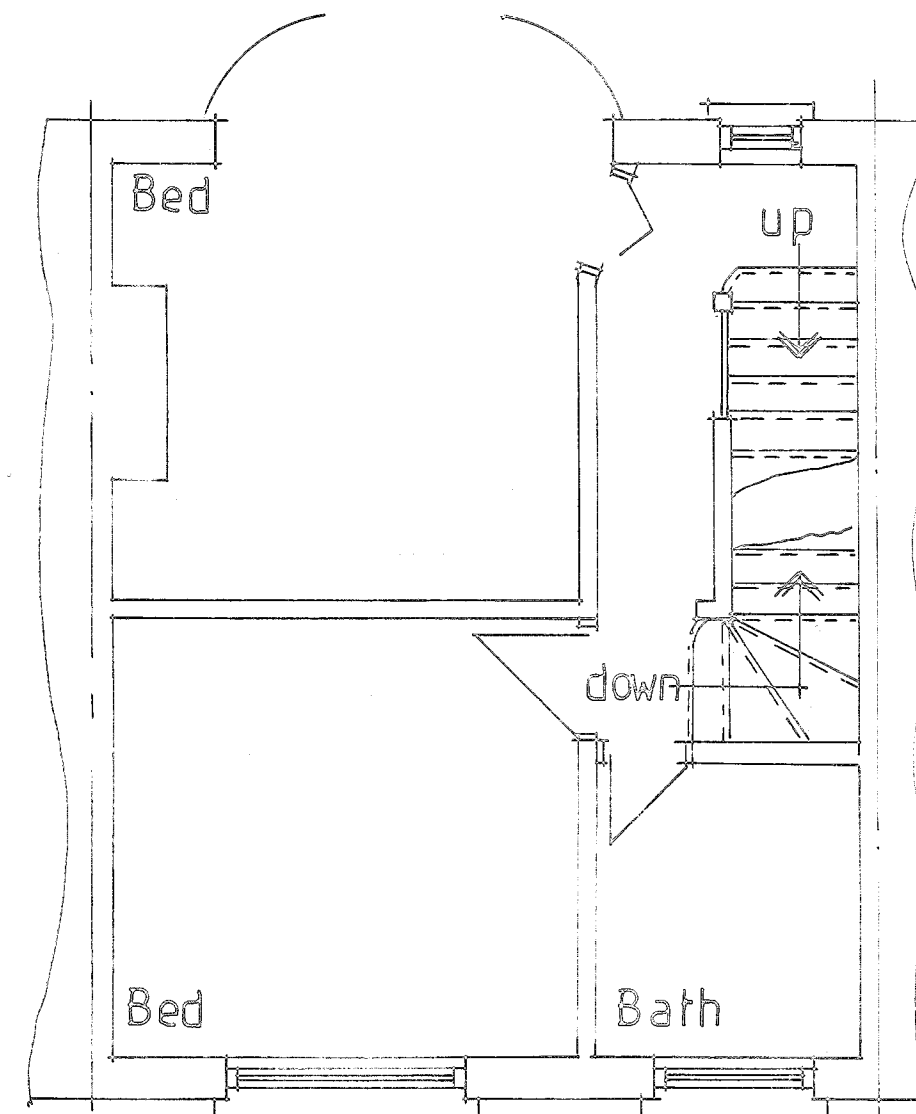

FIRST FLOOR PLAN

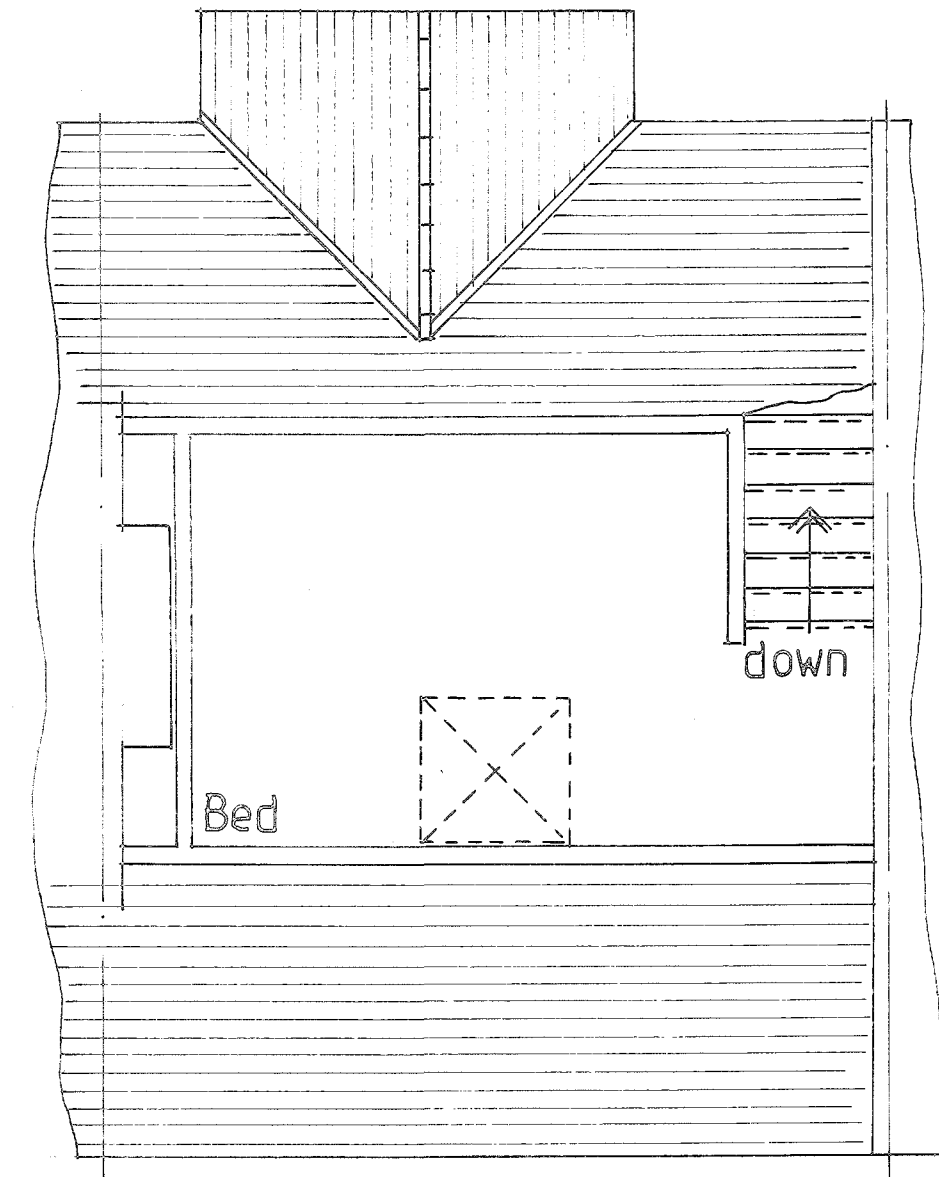

LOFT PLAN

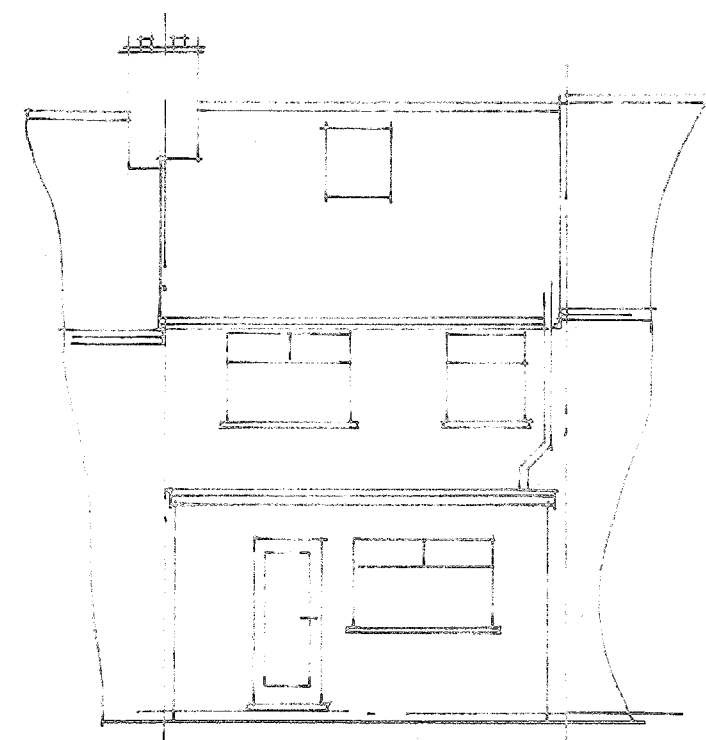

REAR ELEVATION

THIS DRAWING TO BE READ
IN CONJUNCTION WITH ORG
No 4583/02

base scale

0m 1m 2m 3m 4m 5m
1:50

0m 1m 2m 3m 4m 5m 6m 7m 8m 9m 10m
1:100

Pottle & Co Ltd
Planning & Building Consultants

Suite A, 128 Manor Way
Ruislip, Middlesex, HA4 8HR

Tel: 01895 622800
www.pottle.uk.com

Charilou Felix Redondo

89 HARTLAND DRIVE
RUISLIP
MIDOX

EXISTING FLOOR PLANS
AND ELEVATION

1:50. 100

June 2021

GEL

Org No.

4583/01

1:50.