

FOR CONSTRUCTION PURPOSES DO NOT SCALE FROM THIS DRAWING.
ALL DIMENSIONS TO BE CHECKED ON SITE. ANY DISCREPANCIES MUST BE
REPORTED TO THE ARCHITECT FOR VERIFICATION PRIOR TO
COMMENCEMENT OF THE EFFECTED WORKS. IF IN DOUBT ASK. THIS
DRAWING IS COPYRIGHT.

Rev No	Date	Revision note
P1	22nd Mar '22	PRELIMINARY ISSUE

A

B

C

D

E

F

A


B

C




D

E

F

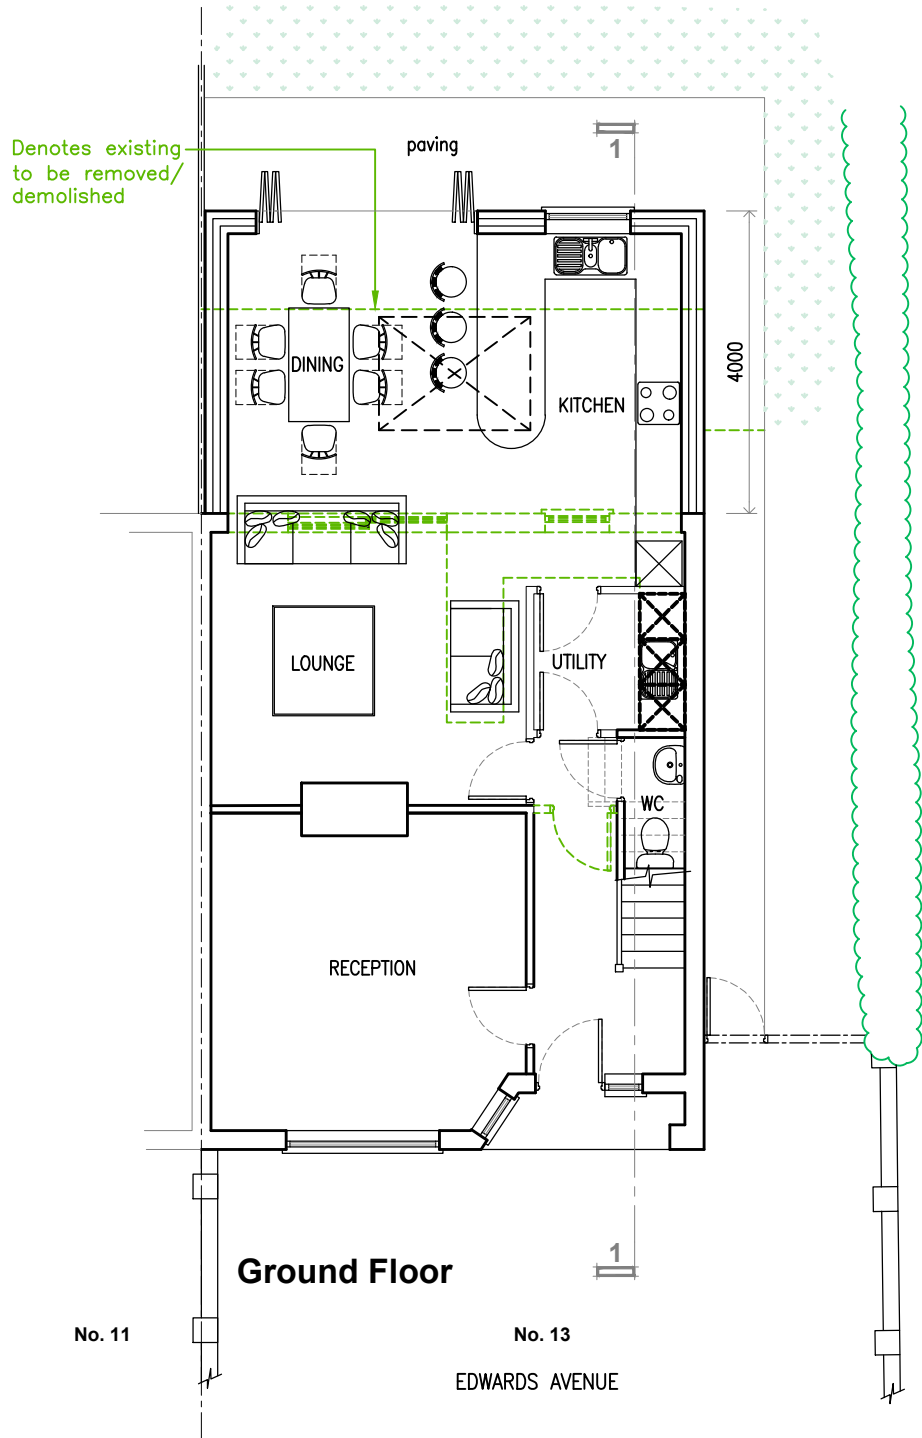

DEANE AVENUE

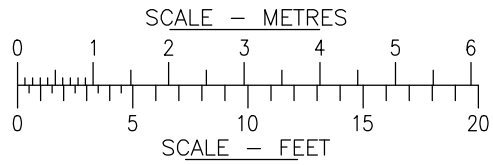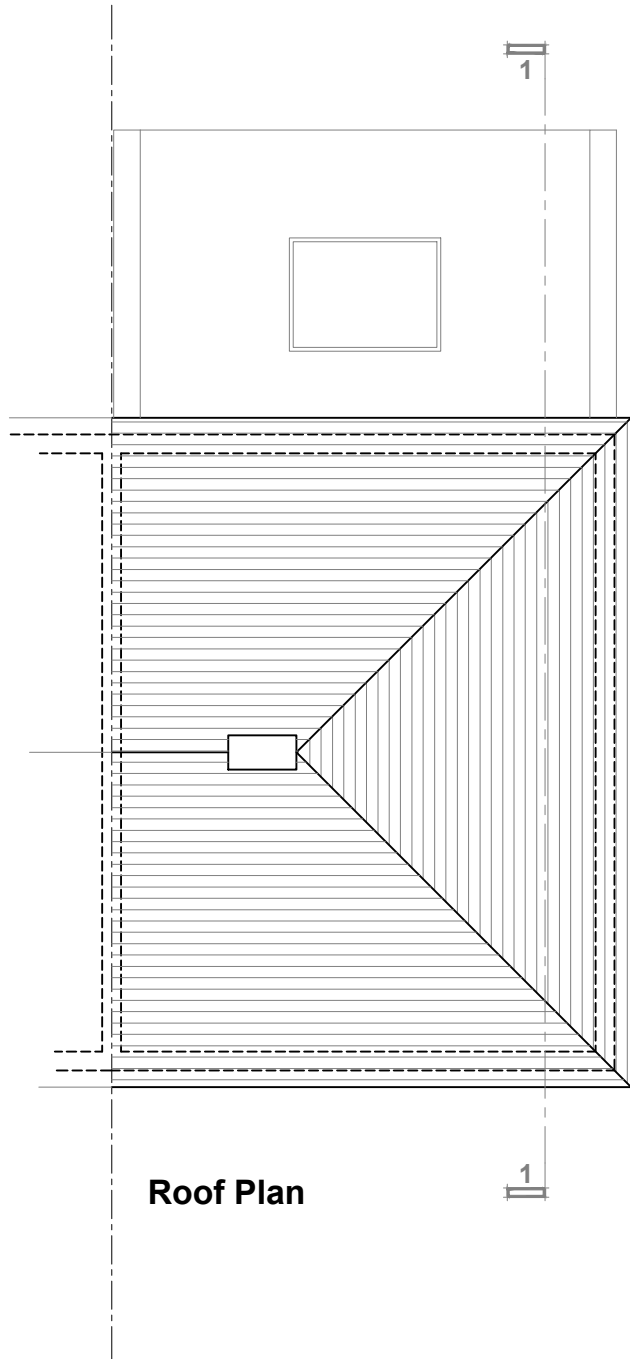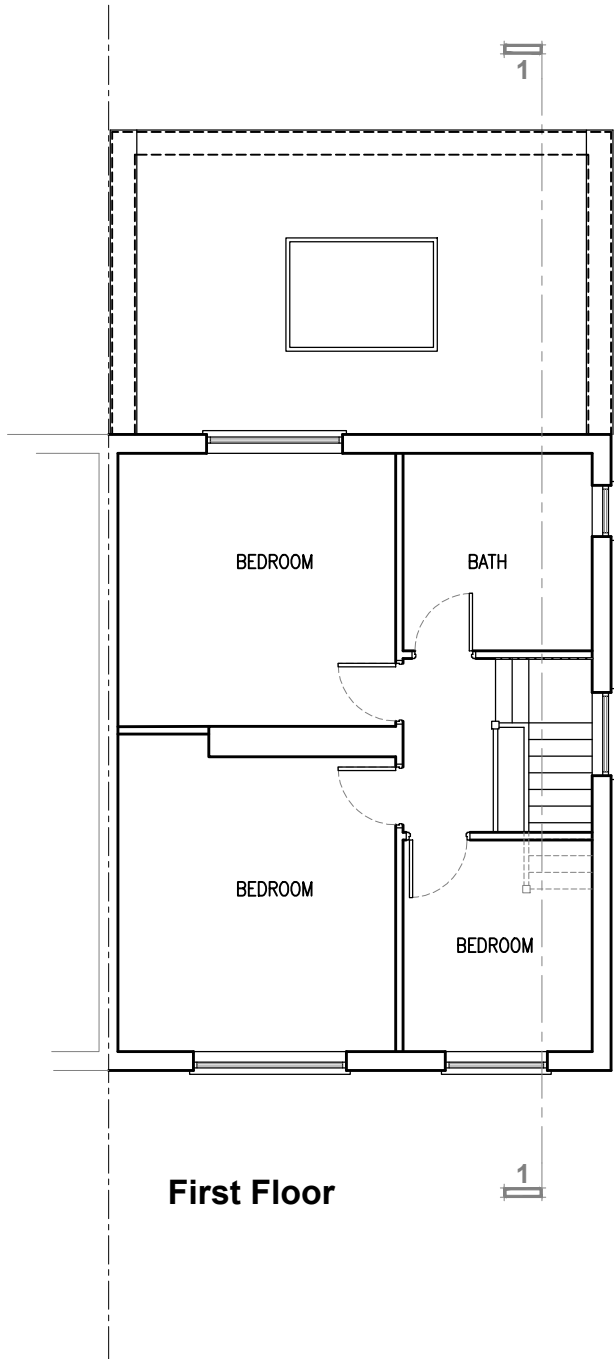

jpb
architects

BROOK HOUSE
34A COWLEY MILL ROAD
UXBRIDGE UB8 2FX
TEL: (01895) 272 446
FAX: (01895) 272 483
EMAIL: admin@jpbarchitects.co.uk

JOB TITLE
13 Edward's Avenue
Ruislip
Middlesex HA4 6XB

DRG TITLE
Proposed Plans (Prior Approval)

SCALE
1:100 @ A3

DATE
Mar '22

JOB NO.
11201

DRG NO.
120

REV
PI