


1 0 NOV 2017

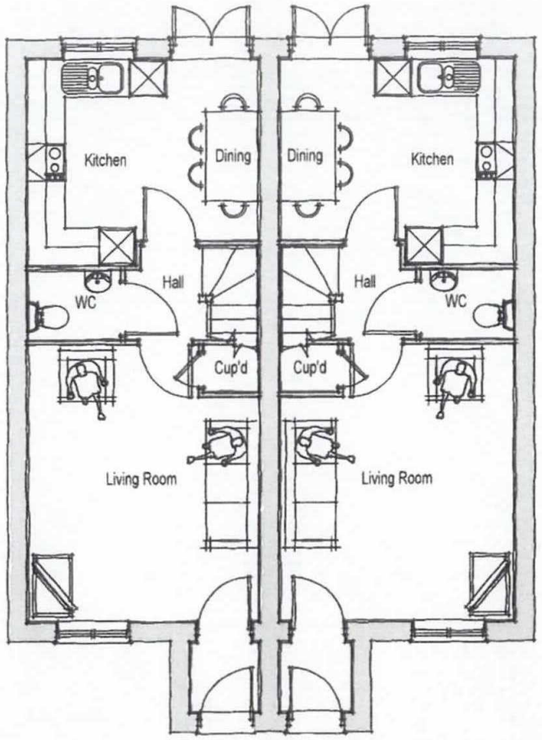


GROUND FLOOR PLAN
PLOT 5 PLOT 6

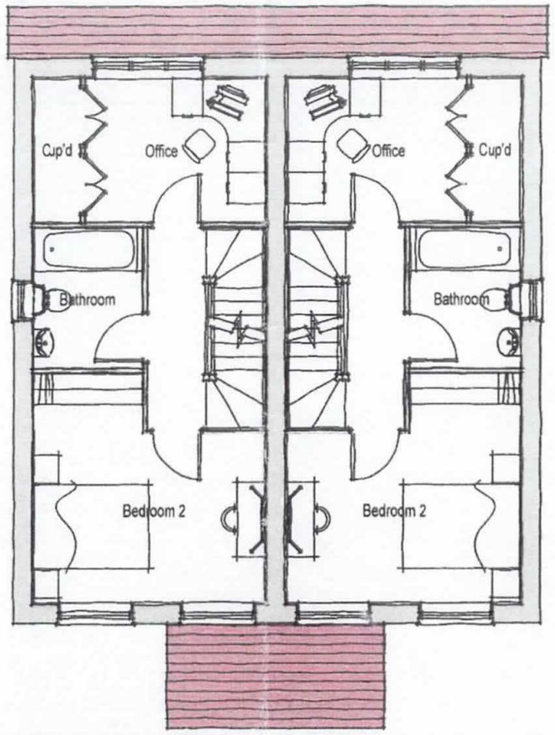

FIRST FLOOR PLAN
PLOT 5 PLOT 6

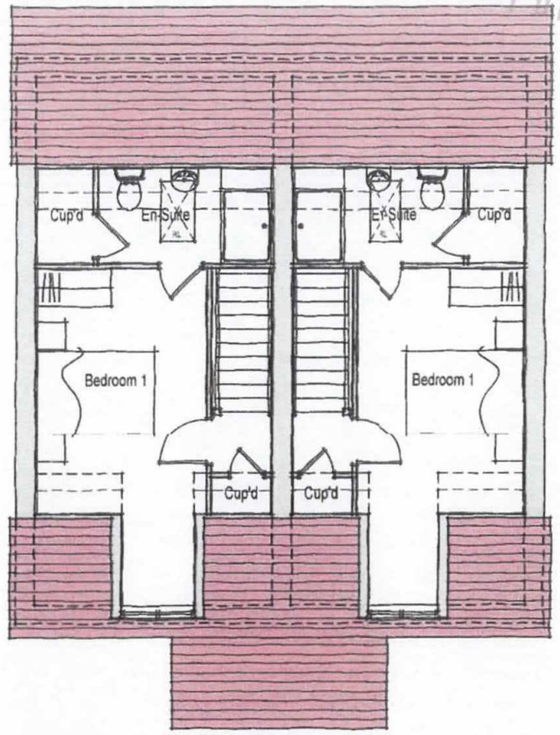

SECOND FLOOR PLAN
PLOT 5 PLOT 6

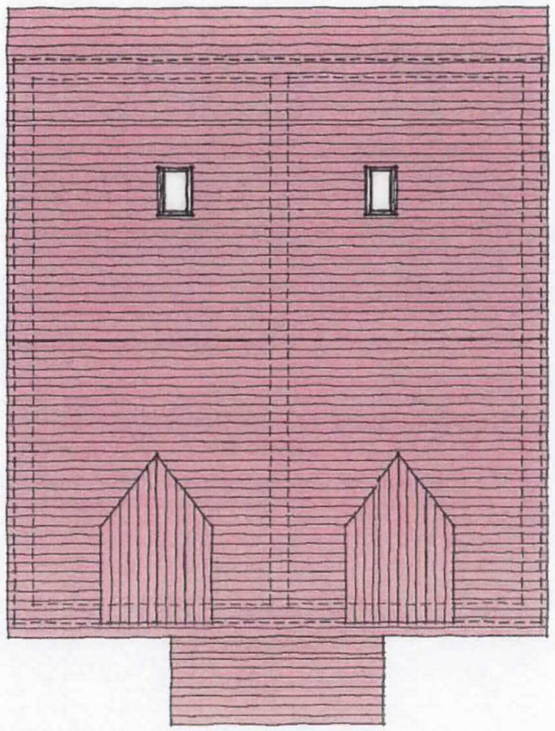

ROOF PLAN
PLOT 5 PLOT 6



PLOTS 5 & 6

Rev.	Date	Description		
D	08-11-17	Plo: numbers amended. Porch changed.	MCN	DGP
C	29-08-17	Plo: numbers amended. Porch changed.	ACG	DGP
B	31-05-17	Plo: numbers updated.	DGP	DGP
A	16-12-16	Plo: numbers updated.	BAS	-

Client AQUINNA HOMES

Project
New Road, Hillingdon,
UB8 3DX.

Drawing Title
Plots 5 & 6
Floor & Roof Plans

Scale 1:100 @ A3
Drawn MCN
Checked DGP
Date Aug 2016
File Plots 5& 6
Drg.No. P1327.P5&6.01
Rev. D
Drawing Status PLANNING

aap architecture

AAP Architecture Ltd, Unit A, Monument Business Centre, Monument Way East, Woking,
Surrey GU21 5LY. Tel: 01483 727345 Fax: 01483 727375
Web: www.aap-arc.co.uk E-mail: projects@aap-arc.co.uk

This drawing is the copyright of AAP Architecture Ltd.