



FRONT ELEVATION
PLOT 1



SIDE ELEVATION
PLOT 2

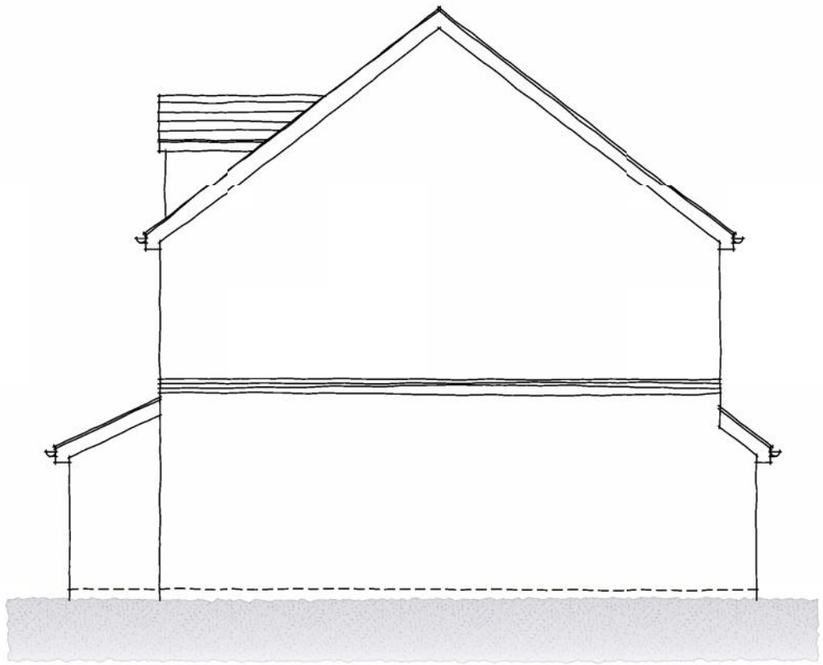

REAR ELEVATION
PLOT 2

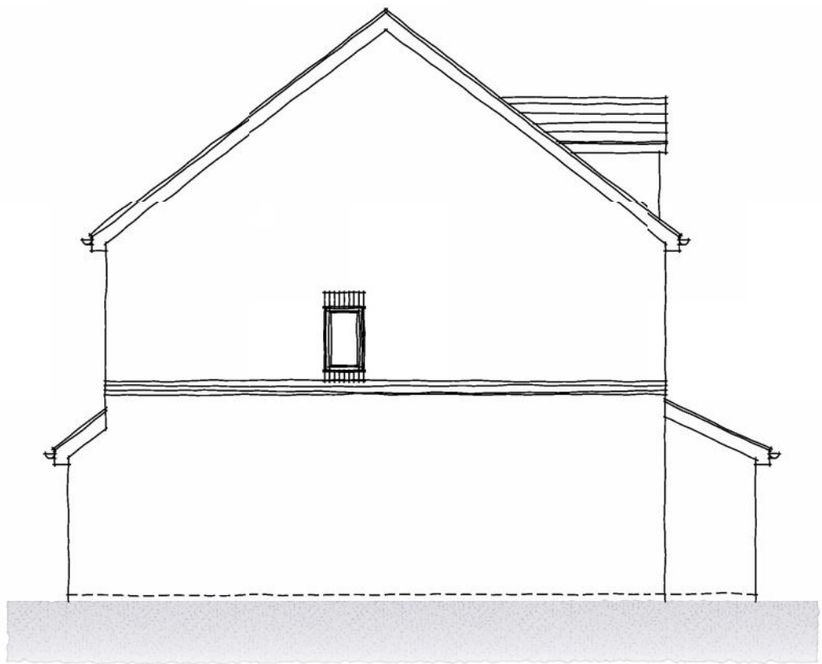

SIDE ELEVATION
PLOT 1

0m 5m
SCALE BAR

PLOTS 1 & 2

Rev.	Date	Description	Drawn	Checked
F	05-01-18	Porches amended.	DGP	DGP
E	19-12-17	Front elevation window style amended.	DGP	DGP
D	24-11-17	Front elevation window heads amended.	ACG	DGP
C	29-08-17	Porch amended.	ACG	DGP
B	31-05-17	Plot 2 side window removed.	DGP	DGP
A	06-10-16	Side elevation amended.	DGP	DGP

Client
AQUINNA HOMES

Project
New Road, Hillingdon,
UB8 3DX.

Drawing Title
Plots 1 & 2
Elevations

Scale 1:100 @ A3
Drawn MCN
Checked DGP
Date Aug 2016
File Plots 1 & 2
Drg.No. P1327.P1&2.02
Rev. F
Drawing Status PLANNING

aap architecture

AAP Architecture Ltd, Unit A, Monument Business Centre, Monument Way East, Woking,
Surrey GU21 5LY. Tel: 01483 727345 Fax: 01483 727375
Web: www.aap-arc.co.uk E-mail: projects@aap-arc.co.uk

This drawing is the copyright of AAP Architecture Ltd.