
0m 5m

SCALE BAR



FRONT ELEVATION

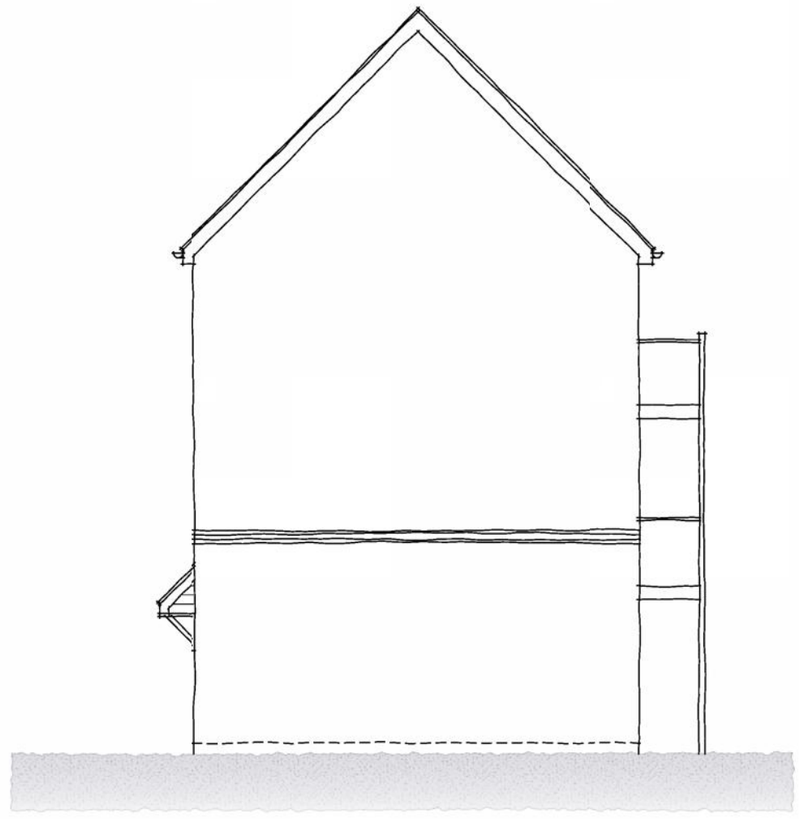

SIDE ELEVATION

PLOTS 3 & 4

Rev.	Date	Description	Drawn	Checked
G	19-12-17	Front elevation window style amended.	DGP	DGP
F	24-11-17	Front elevation window heads amended.	DGP	DGP
E	29-08-17	Front elevation amended.	ACG	DGP
D	20-04-17	Second floor added.	ACG	DGP
C	04-01-17	Balcony added to front and side elevation.	BAS	DGP
B	16-12-16	Windows heights and position amended. Balcony amended. Eaves lower.	ACG	DGP
A	15-12-16	Parking (ground floor) redefined, gates added. Plot 3/1st floor plan redefined. Plot 4/2nd floor removed.	ACG	DGP

Client: AQUINNA HOMES

Project: New Road, Hillingdon, UB8 3DX.

Drawing Title: Plots 3 & 4 Front & Side Elevations

Scale: 1:100 @ A3

Drawn: MCN

Checked: DGP

Date: Aug 2016

File: Plots 3 & 4

Drg.No.: P1327.P3&4.02

Rev.: G

Drawing Status: PLANNING

aap architecture

AAP Architecture Ltd, Unit A, Monument Business Centre, Monument Way East, Woking,
Surrey GU21 5LY. Tel: 01483 727345 Fax: 01483 727375
Web: www.aap-arc.co.uk E-mail: projects@aap-arc.co.uk

This drawing is the copyright of AAP Architecture Ltd.