
0m 5m

SCALE BAR



REAR ELEVATION

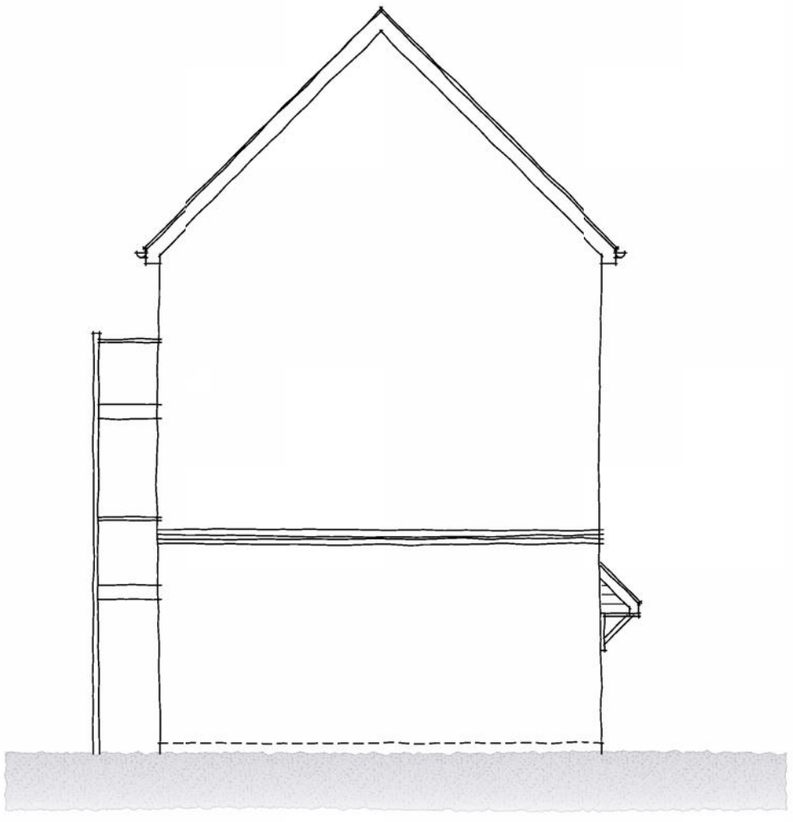

SIDE ELEVATION

PLOTS 3 & 4

Rev.	Date	Description	Drawn	Checked
E	05-01-18	Rear elevation window style amended.	DGP	DGP
D	20-04-17	Second floor added.	ACG	DGP
C	04-01-17	Balcony added to side elevation.	BAS	DGP
B	16-12-16	Windows heights and position amended. Balcony amended. Eaves lower.	ACG	DGP
A	15-12-16	Parking (ground floor) redefined, gates added. Plot 3/1st floor plan redefined. Plot 4/2nd floor removed.	ACG	DGP

Client: AQUINNA HOMES

Project: New Road, Hillingdon, UB8 3DX.

Drawing Title: Plots 3 & 4 Rear & Side Elevations

Scale: 1:100 @ A3

Drawn: MCN

Checked: DGP

Date: Aug 2016

File: Plots 3 & 4

Drg.No.: P1327.P3&4.03

Rev.: E

Drawing Status: PLANNING

aap architecture

AAP Architecture Ltd, Unit A, Monument Business Centre, Monument Way East, Woking,
Surrey GU21 5LY. Tel: 01483 727345 Fax: 01483 727375
Web: www.aap-arc.co.uk E-mail: projects@aap-arc.co.uk

This drawing is the copyright of AAP Architecture Ltd.