

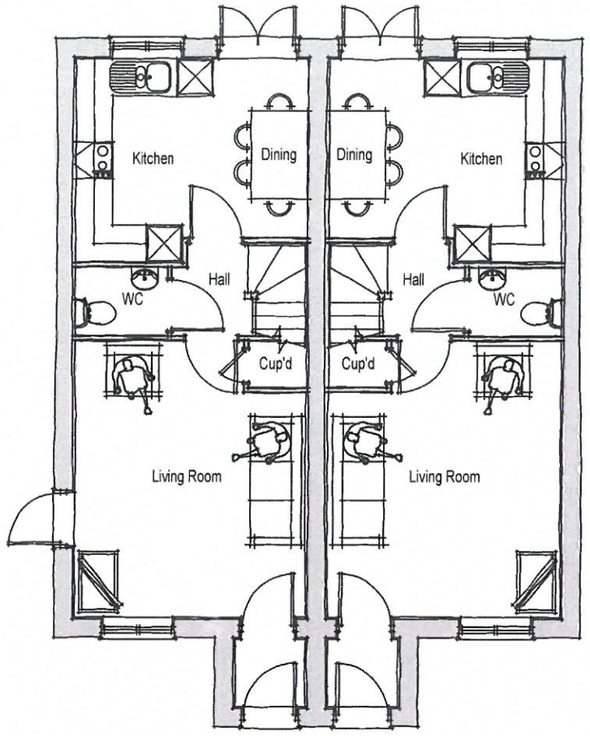


GROUND FLOOR PLAN
PLOT 5 PLOT 6

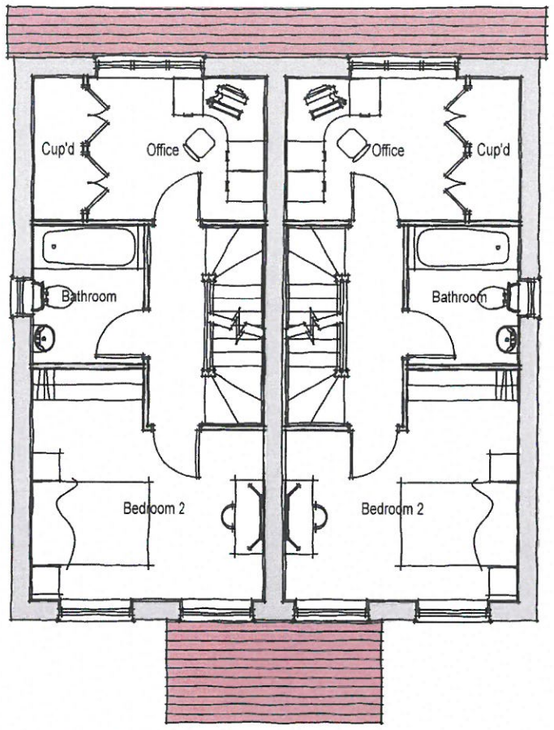


FIRST FLOOR PLAN
PLOT 5 PLOT 6

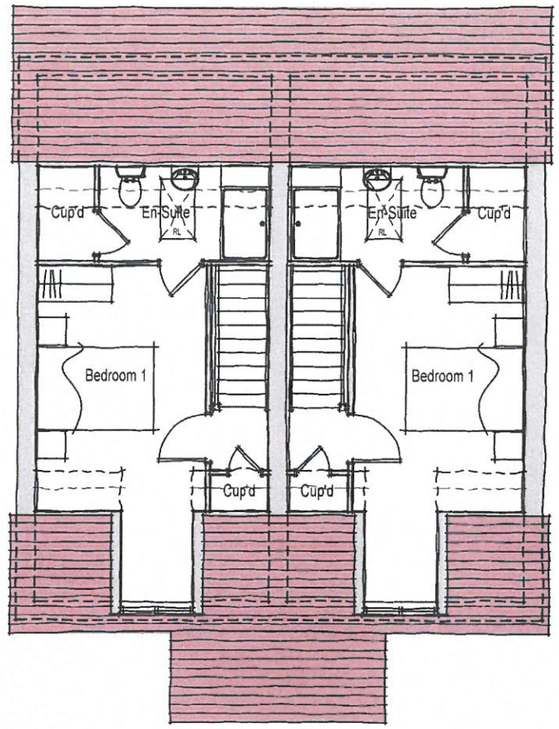

SECOND FLOOR PLAN
PLOT 5 PLOT 6



SCALE BAR

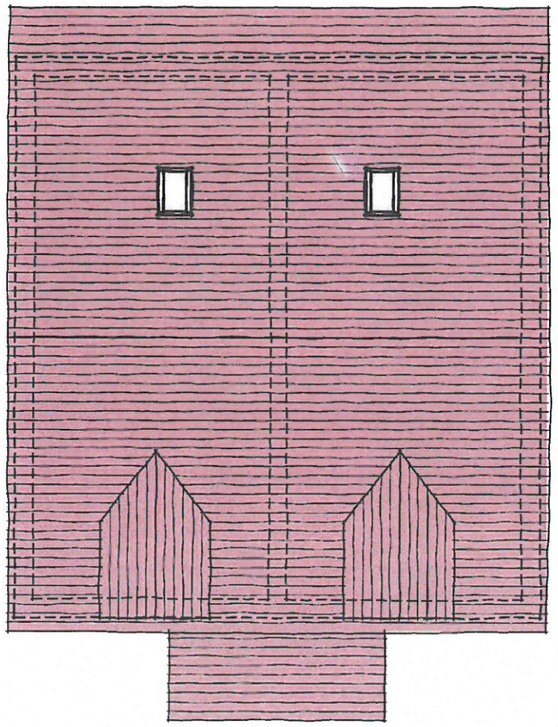

ROOF PLAN
PLOT 5 PLOT 6

PLOTS 5 & 6

Rev.	Date	Description	Drawn	Checked
E	22-11-17	Side access door added to plot 5.	BAS	DGP
D	08-11-17	Plot numbers amended. Porch changed.	MCN	DGP
C	29-08-17	Plot numbers amended. Porch changed.	ACG	DGP
B	31-05-17	Plot numbers updated.	DGP	DGP
A	16-12-16	Plot numbers updated.	BAS	-

Client
AQUINNA HOMES

Project
New Road, Hillingdon,
UB8 3DX.

Drawing Title
Plots 5 & 6
Floor & Roof Plans

Scale 1:100 @ A3
Drawn MCN
Checked DGP
Date Aug 2016
File Plots 5 & 6
Drg.No. P1327.P5&6.01
Rev. E
Drawing Status PLANNING

aap architecture

AAP Architecture Ltd, Unit A, Monument Business Centre, Monument Way East, Woking,
Surrey GU21 5LY. Tel: 01483 727345 Fax: 01483 727375
Web: www.aap-arc.co.uk E-mail: projects@aap-arc.co.uk

This drawing is the copyright of AAP Architecture Ltd.