
0m 5m

SCALE BAR



REAR ELEVATION

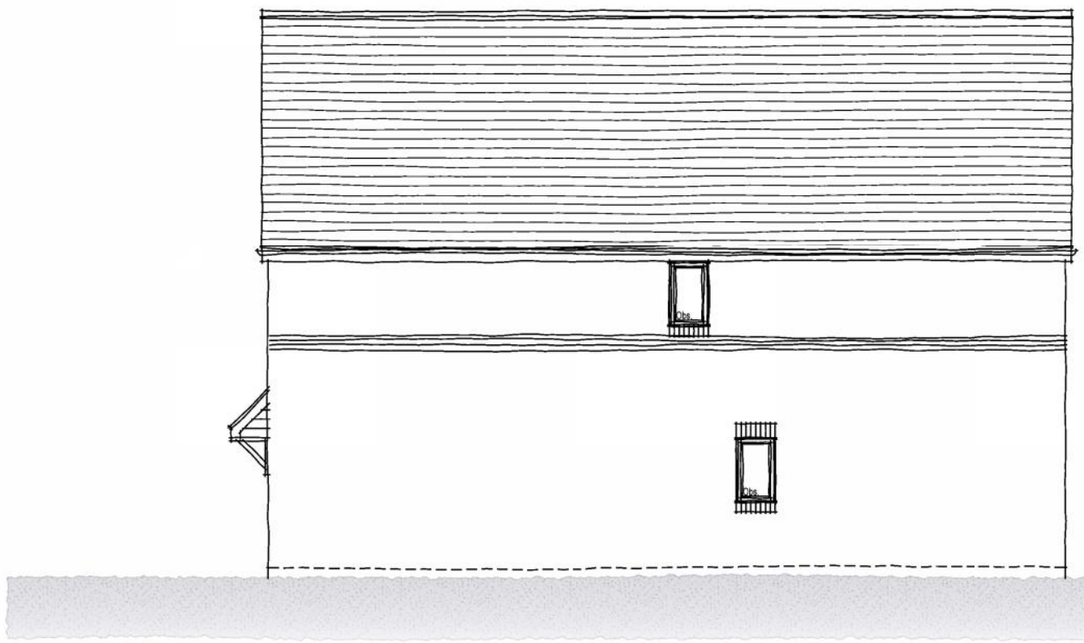

SIDE ELEVATION

PLOTS 7 & 8

Rev.	Date	Description	Drawn	Checked
H	24-11-17	Side elevation window heads amended.	DGP	DGP
G	25-05-17	Windows repositioned.	ACG	DGP
F	24-05-17	New elevations to match with the new plans.	ACG	DGP
E	22-05-17	Cycle store amended.	ACG	DGP
D	20-04-17	Second floor removed.	ACG	DGP
C	13-01-17	Balcony removed.	BAS	-
B	04-01-17	Cycle store enlarged.	BAS	-
A	16-12-16	Plot numbers updated.	BAS	-

Client
AQUINNA HOMES

Project
New Road, Hillingdon,
UB8 3DX.

Drawing Title
Plots 7 & 8
Rear & Side Elevations

Scale 1:100 @ A3
Drawn MCN
Checked DGP
Date Aug 2016
File Plots 7 - 9
Drg.No. P1327.P7-9.03
Rev. H
Drawing Status PLANNING

aap architecture

AAP Architecture Ltd, Unit A, Monument Business Centre, Monument Way East, Woking,
Surrey GU21 5LY. Tel: 01483 727345 Fax: 01483 727375
Web: www.aap-arc.co.uk E-mail: projects@aap-arc.co.uk

This drawing is the copyright of AAP Architecture Ltd.