0m 5m

SCALE BAR

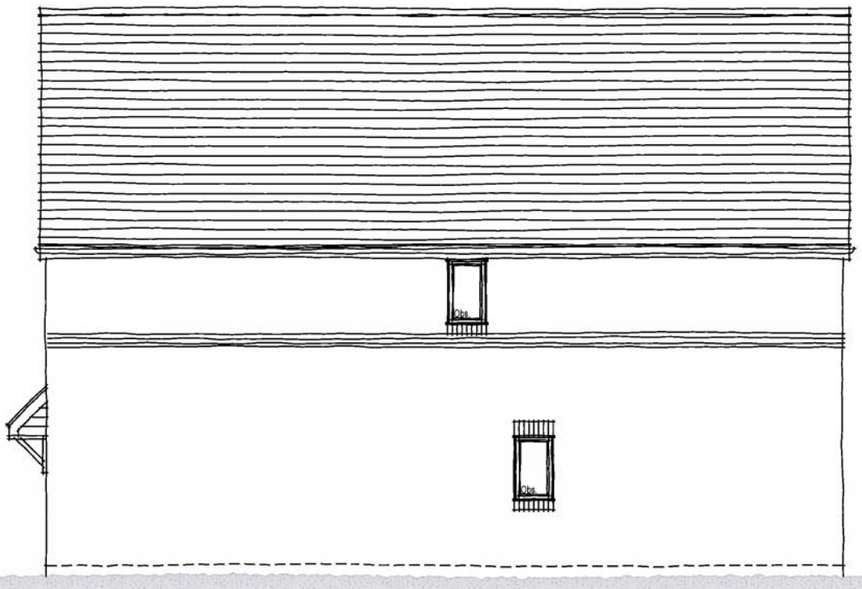

REAR ELEVATION



SIDE ELEVATION

PLOTS 7 & 8

Rev.	Date	Description	Drawn	Checked
K	09-02-18	Side elevation window heads amended.	DGP	DGP
J	05-01-18	Glazing bars added to side elevation.	DGP	DGP
H	24-11-17	Side elevation window heads amended.	DGP	DGP
G	25-05-17	Windows repositioned.	ACG	DGP
F	24-05-17	New elevations to match with the new plans.	ACG	DGP
E	22-05-17	Cycle store amended.	ACG	DGP
D	20-04-17	Second floor removed.	ACG	DGP
C	13-01-17	Balcony removed.	BAS	-
B	04-01-17	Cycle store enlarged.	BAS	-
A	16-12-16	Plot numbers updated.	BAS	-

Client: AQUINNA HOMES

Project: New Road, Hillingdon, UB8 3DX.

Drawing Title: Plots 7 & 8 Rear & Side Elevations

Scale: 1:100 @ A3

Drawn: MCN

Checked: DGP

Date: Aug 2016

File: Plots 7 - 9

Drg.No.: P1327.P7-9.03

Rev.: K

Drawing Status: PLANNING

AAP Architecture Ltd, Unit A, Monument Business Centre, Monument Way East, Woking,
Surrey GU21 5LY. Tel: 01483 727345 Fax: 01483 727375
Web: www.aap-arc.co.uk E-mail: projects@aap-arc.co.uk

This drawing is the copyright of AAP Architecture Ltd.