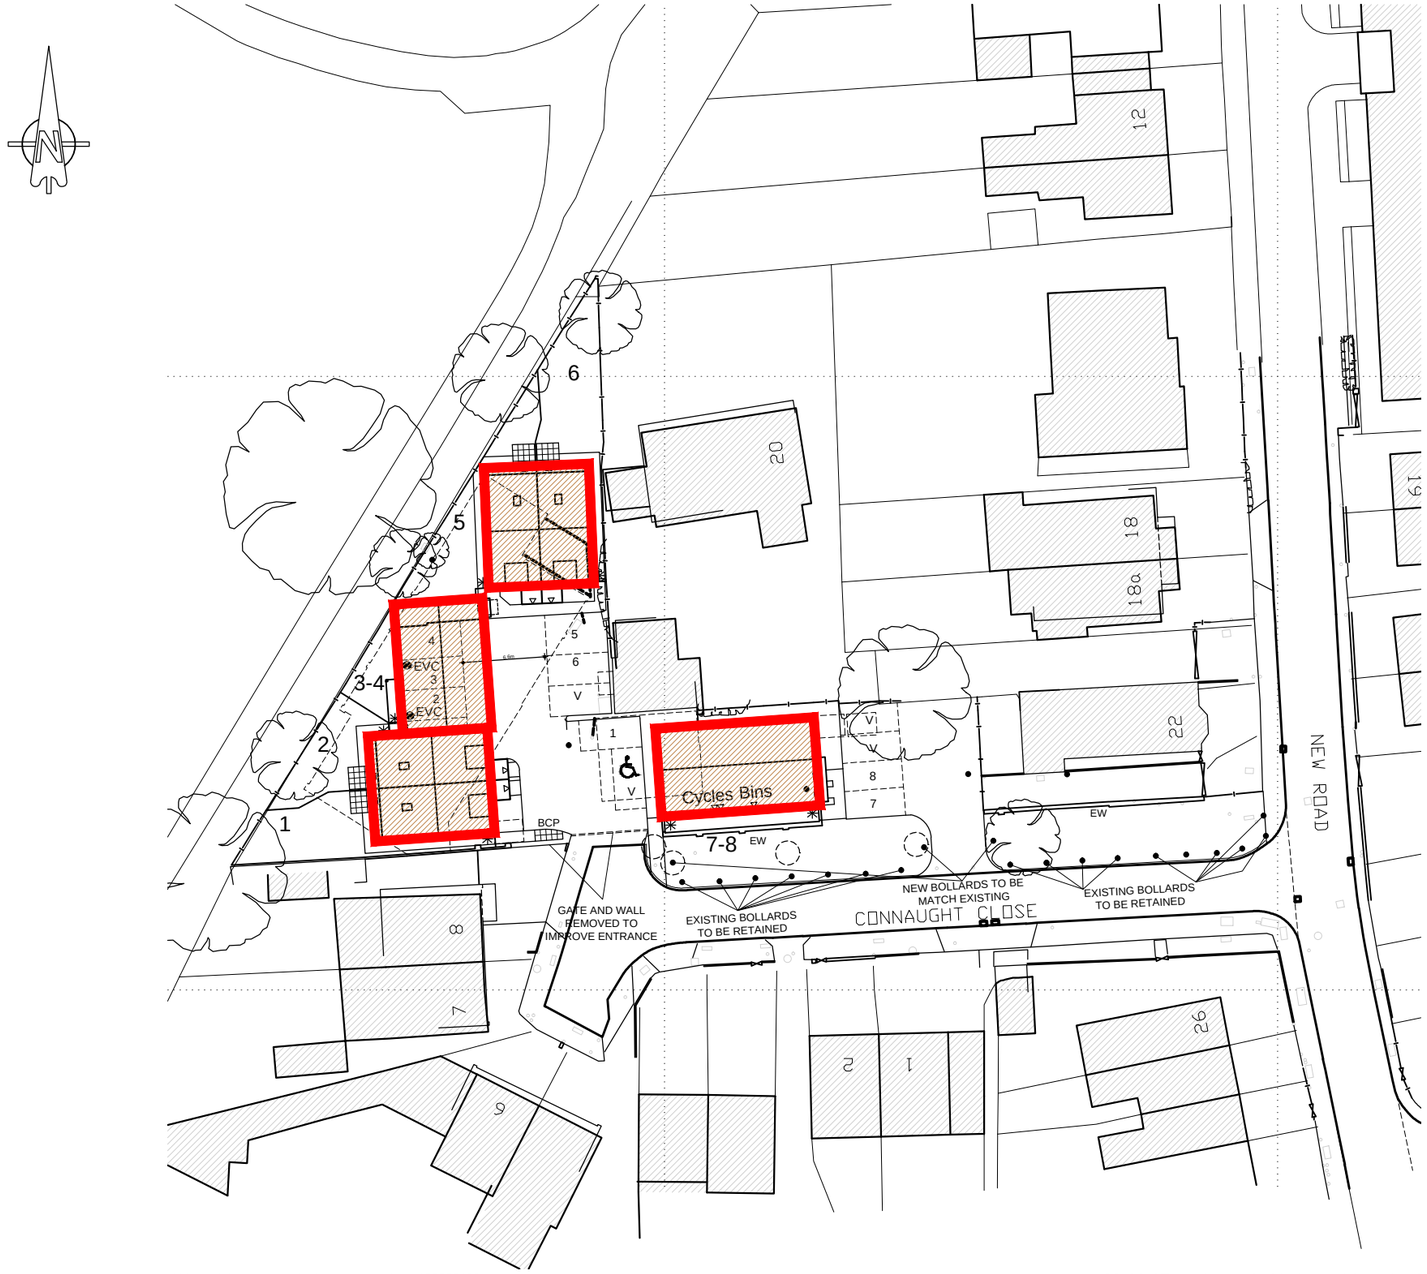

All rights reserved. Licence number 100022432

SITE LAYOUT 1:500

Materials

Brick - Red stock brick

Tile - Red concrete plain tile

0m 10m 20m 30m

Rev.	Date	Description	Drawn	Checked
H	08-11-17	Amended in line with revised planning layout.	DGP	DGP
G	22-06-17	Amended in line with revised planning layout.	DGP	DGP
F	26-05-17	Amended in line with revised planning layout.	DGP	DGP
E	21-04-17	Apartments amended and plots renumbered accordingly.	DGP	DGP
D	16-01-17	Layout amended to suit revised planning layout.	DGP	JS

Client: AQUINNA HOMES

Project: New Road, Hillingdon

Drawing Title: Materials Layout

Scale: 1:500 / 1:1250 @ A3

Drawn: BAS

Checked: DGP

Date: July 2015

File:

Drg.No.: P1327/02

Rev.: H

Drawing Status: PLANNING

AAP Architecture Ltd, Unit A, Monument Business Centre, Monument Way East, Woking,
Surrey GU21 5LY. Tel: 01483 727345 Fax: 01483 727375
Web: www.aap-arc.co.uk E-mail: projects@aap-arc.co.uk

Under the Intellectual Property Act 2014, this drawing is the copyright of AAP Architecture Ltd.