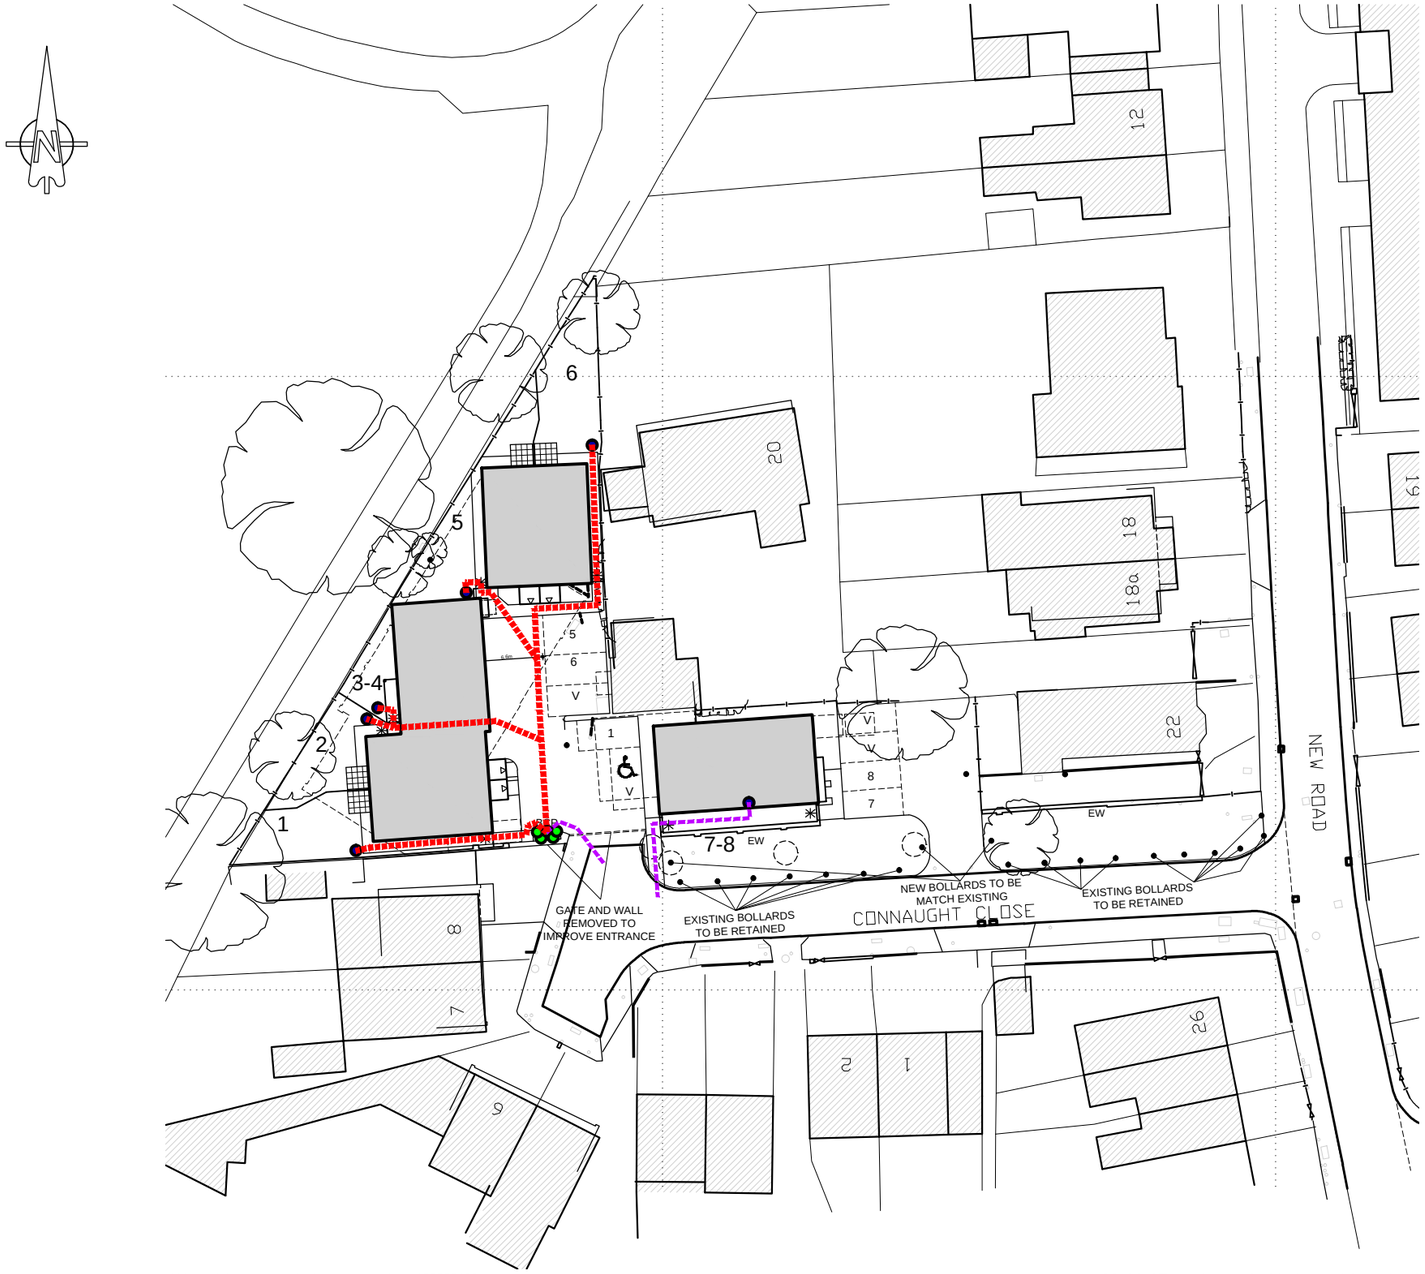

All rights reserved. Licence number 100022432

SITE LAYOUT 1:500

0m 10m 20m 30m

REFUSE STRATEGY:

Private Refuse Storage for houses is located in rear gardens and moved by residents on collection day, to kerbside (on curtilage) or collection points.
Private Refuse Collection is from kerbside, adjacent to the dwelling boundary or from collection points.
Communal Refuse Storage is provided for apartments.

- Private refuse storage locations, generally in rear gardens. Moved on collection day by resident.
- Kerbside refuse collection points for individual houses. To be placed on BCP on collection day only

Travel Distances

- Operatives - Generally 15m (25m max.)
- Residents - Generally <30m

Refuse Provision for Houses

One 240 ltr. Wheeled Bin (Refuse)
One 240 ltr. Wheeled Bin (Recycling)
One 25 ltr. Kitchen Bin (Not Shown)

Rev.	Date	Description	Drawn	Checked
H	08-11-17	Amended in line with revised planning layout.	DGP	DGP
G	22-06-17	Amended in line with revised planning layout.	DGP	DGP
F	26-05-17	Amended in line with revised planning layout.	DGP	DGP
E	21-04-17	Apartments amended and plots renumbered accordingly.	DGP	DGP
D	16-01-17	Layout amended to suit revised planning layout.	DGP	JS

Client: AQUINNA HOMES

Project: New Road, Hillingdon

Drawing Title: Refuse Layout

Scale: 1:500 / 1:1250 @ A3
Drawn: BAS
Checked: DGP
Date: July 2015
File:
Drg.No.: P1327/05
Rev.: H
Drawing Status: PLANNING

AAP Architecture Ltd, Unit A, Monument Business Centre, Monument Way East, Woking,
Surrey GU21 5LY. Tel: 01483 727345 Fax: 01483 727375
Web: www.aap-arc.co.uk E-mail: projects@aap-arc.co.uk

Under the Intellectual Property Act 2014, this drawing is the copyright of AAP Architecture Ltd.