



\\uk.wspgroup.com\central_data\Projects\70018176 - Tavistock Gardens, Yiewsley\E Models and Drawings\Development\AUTOCAD\SK Sketches\70018176-SK-26.dwg 07 March 2018 16:05:56 Correia, Miguel

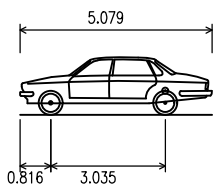

DO NOT SCALE

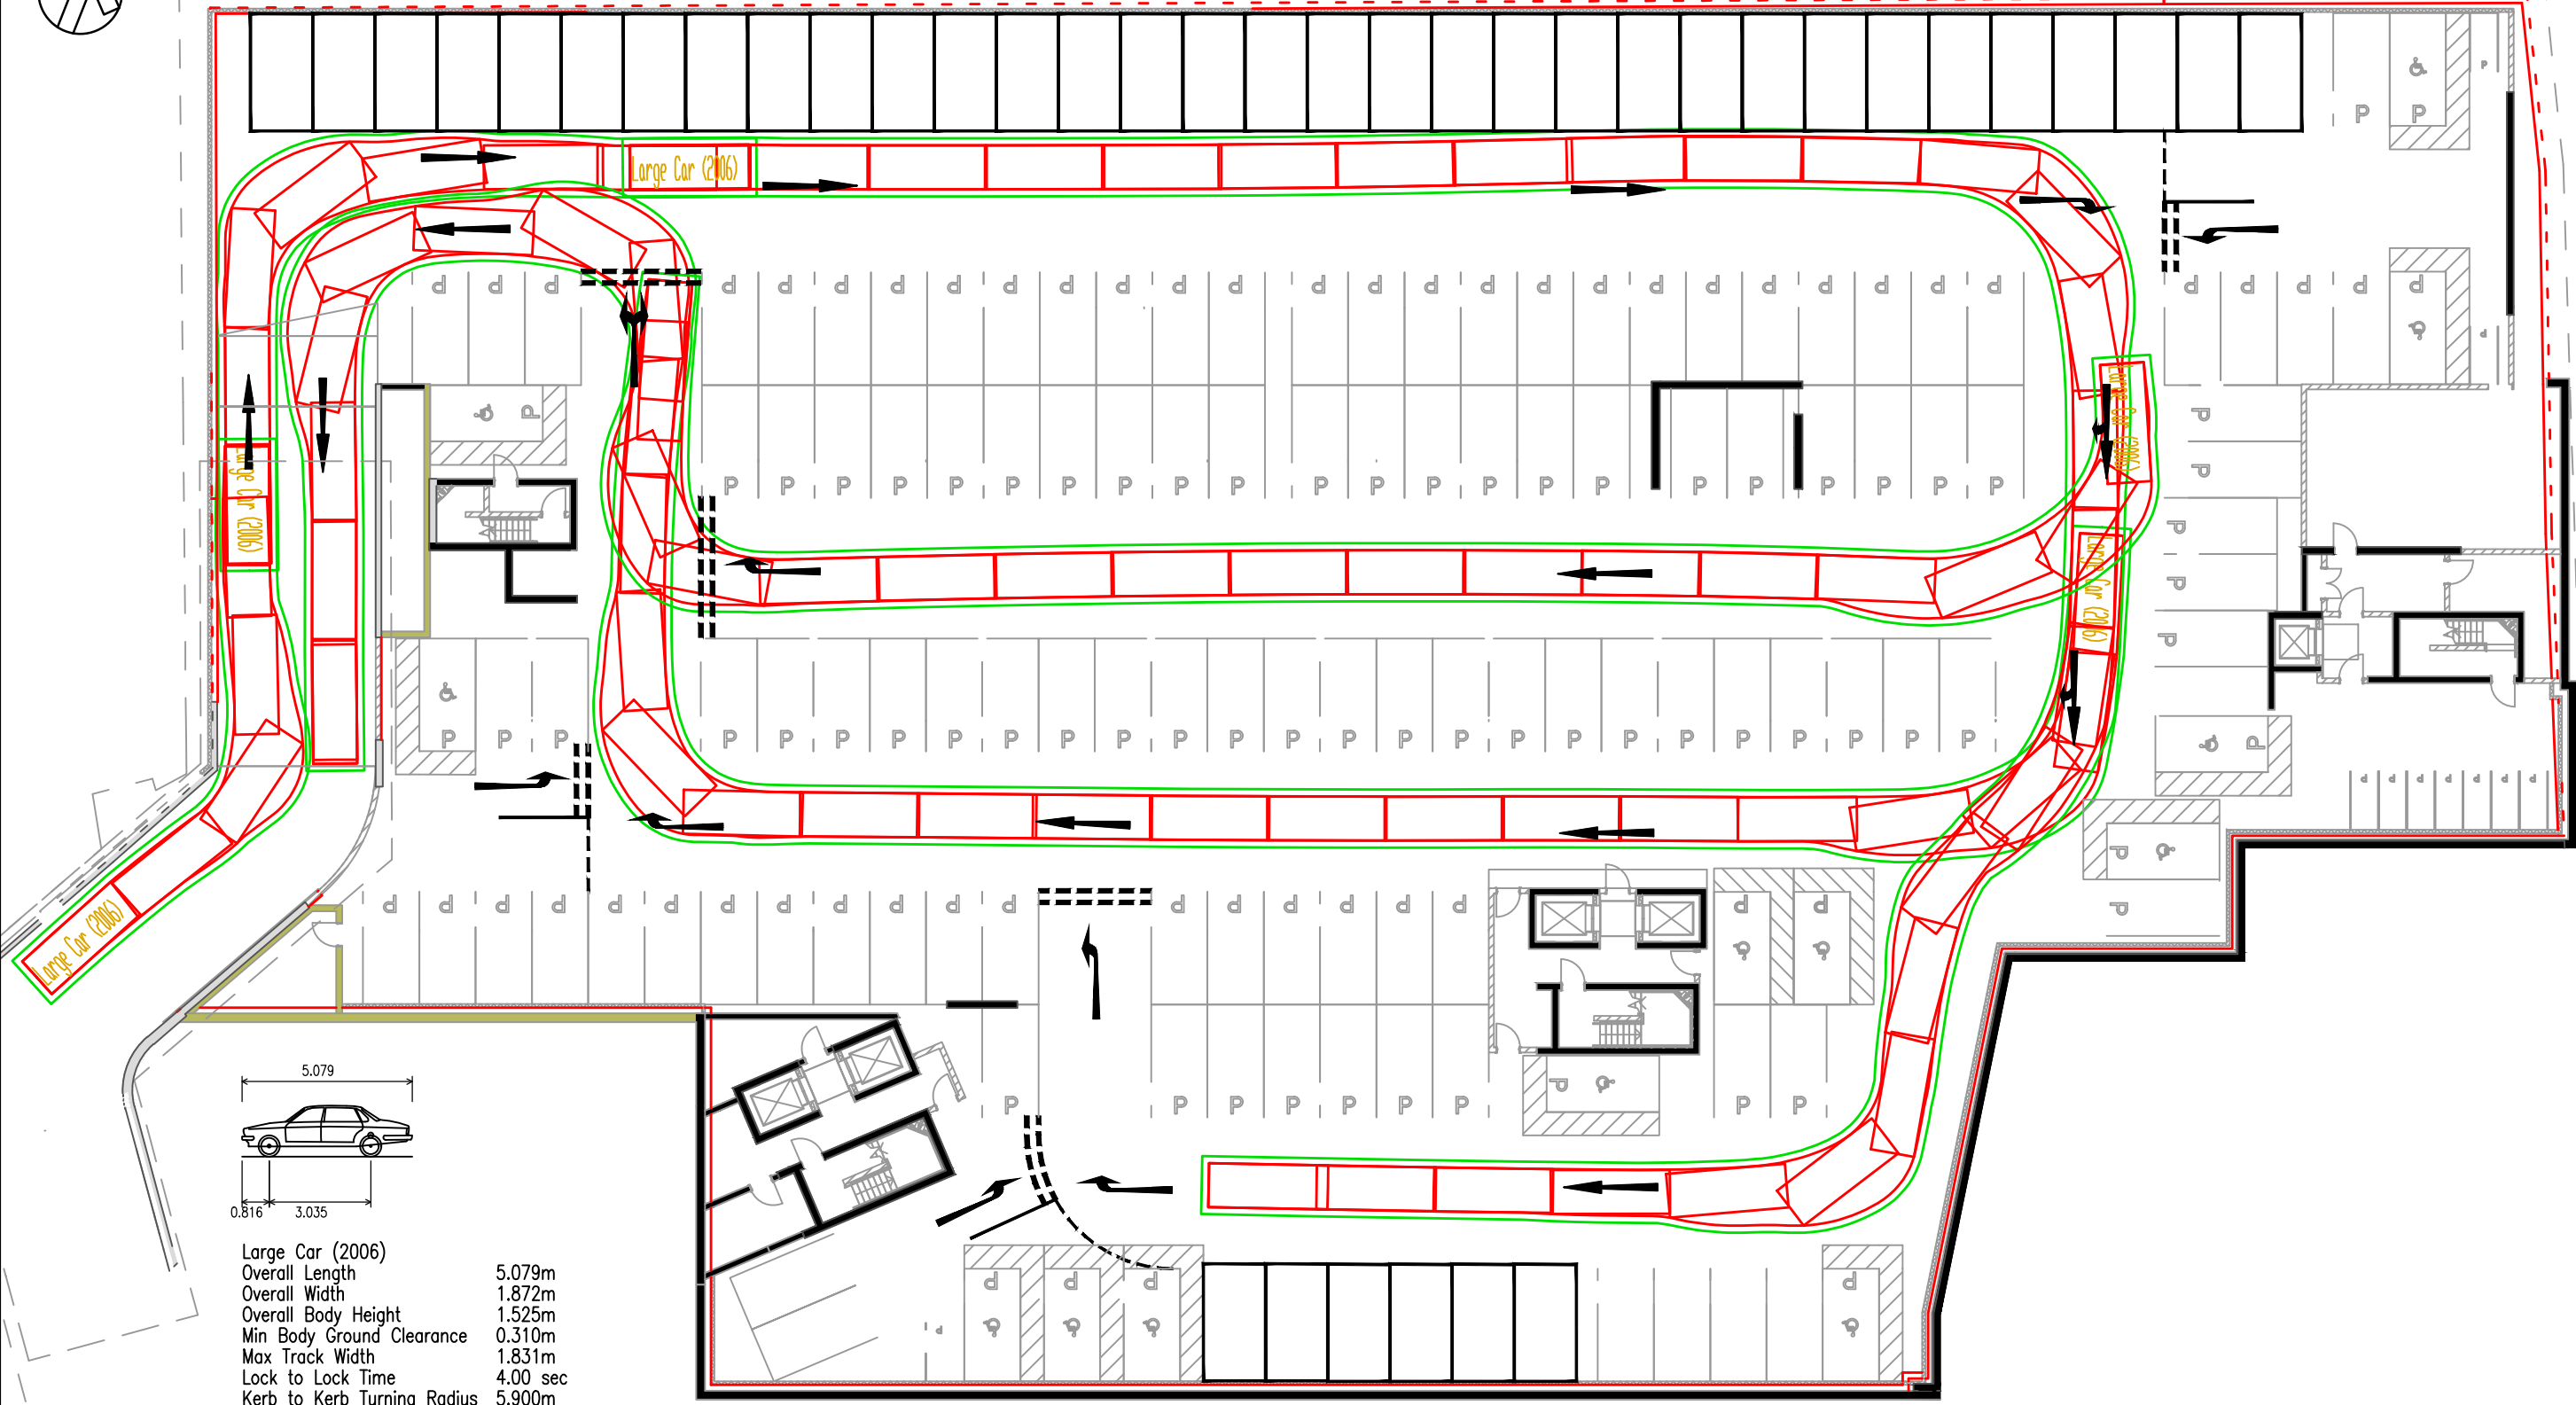

Large Car (2006)
Overall Length 5.079m
Overall Width 1.872m
Overall Body Height 1.525m
Min Body Ground Clearance 0.310m
Max Track Width 1.831m
Lock to Lock Time 4.00 sec
Kerb to Kerb Turning Radius 5.900m

A	02/03/18	MC	FIRST ISSUE	TM	TM
REV	DATE	BY	DESCRIPTION	CHK	APD
DRAWING STATUS: FOR INFORMATION ONLY					



WSP House, 70 Chancery Lane, London, WC2A 1AF, UK
T+ 44 (0) 207 314 5000, F+ 44 (0) 207 314 5111
wsp.com

CLIENT:	REDROW
ARCHITECT:	EPR

PROJECT:	TAVISTOCK GARDENS, WEST DRAYTON
TITLE:	BASEMENT CIRCULATION SWEEP PATH ANALYSIS

SCALE @ A3:	NTS	CHECKED:	TM	APPROVED:	TM
CAD FILE:	70018176-SK-26.DWG	DESIGN-DRAWN:	MC	DATE:	March 18
PROJECT No:	70018176	DRAWING No:	SK-26	REV:	A
© WSP Group Ltd					