



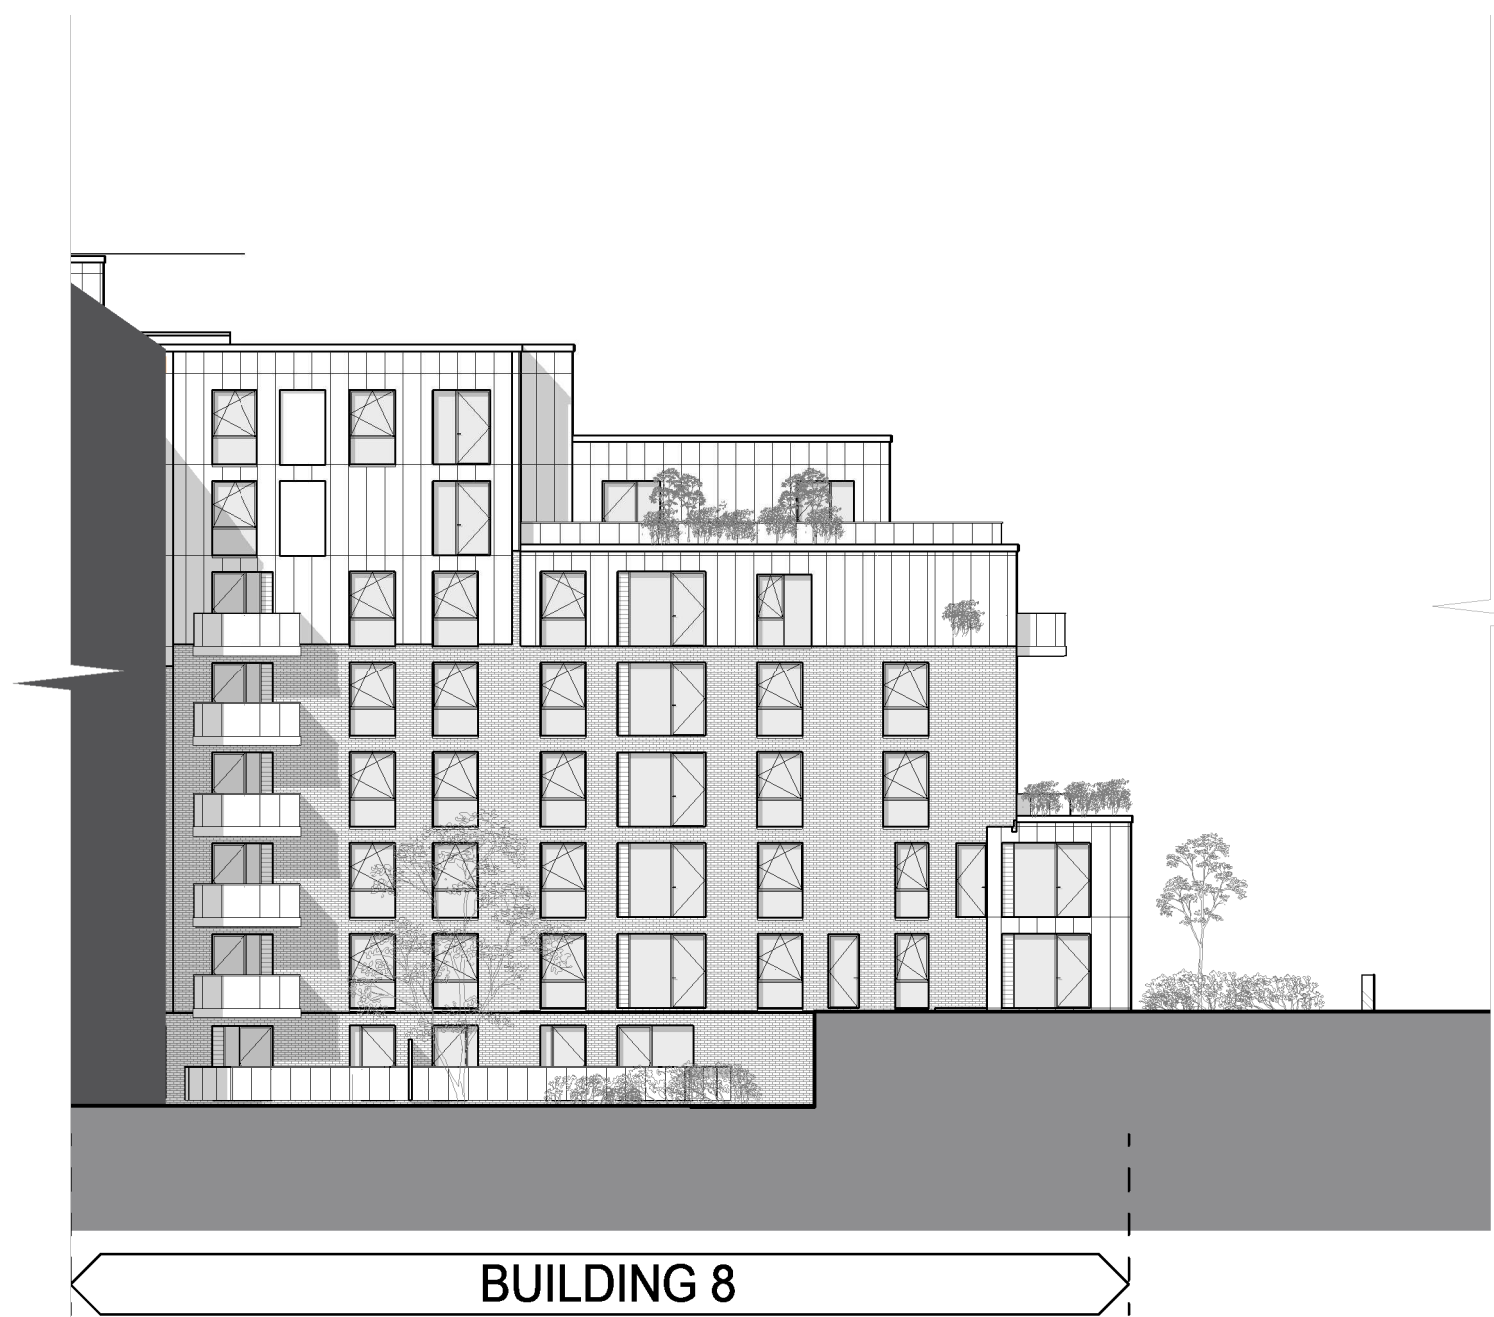


1 Elevation 07
1:250

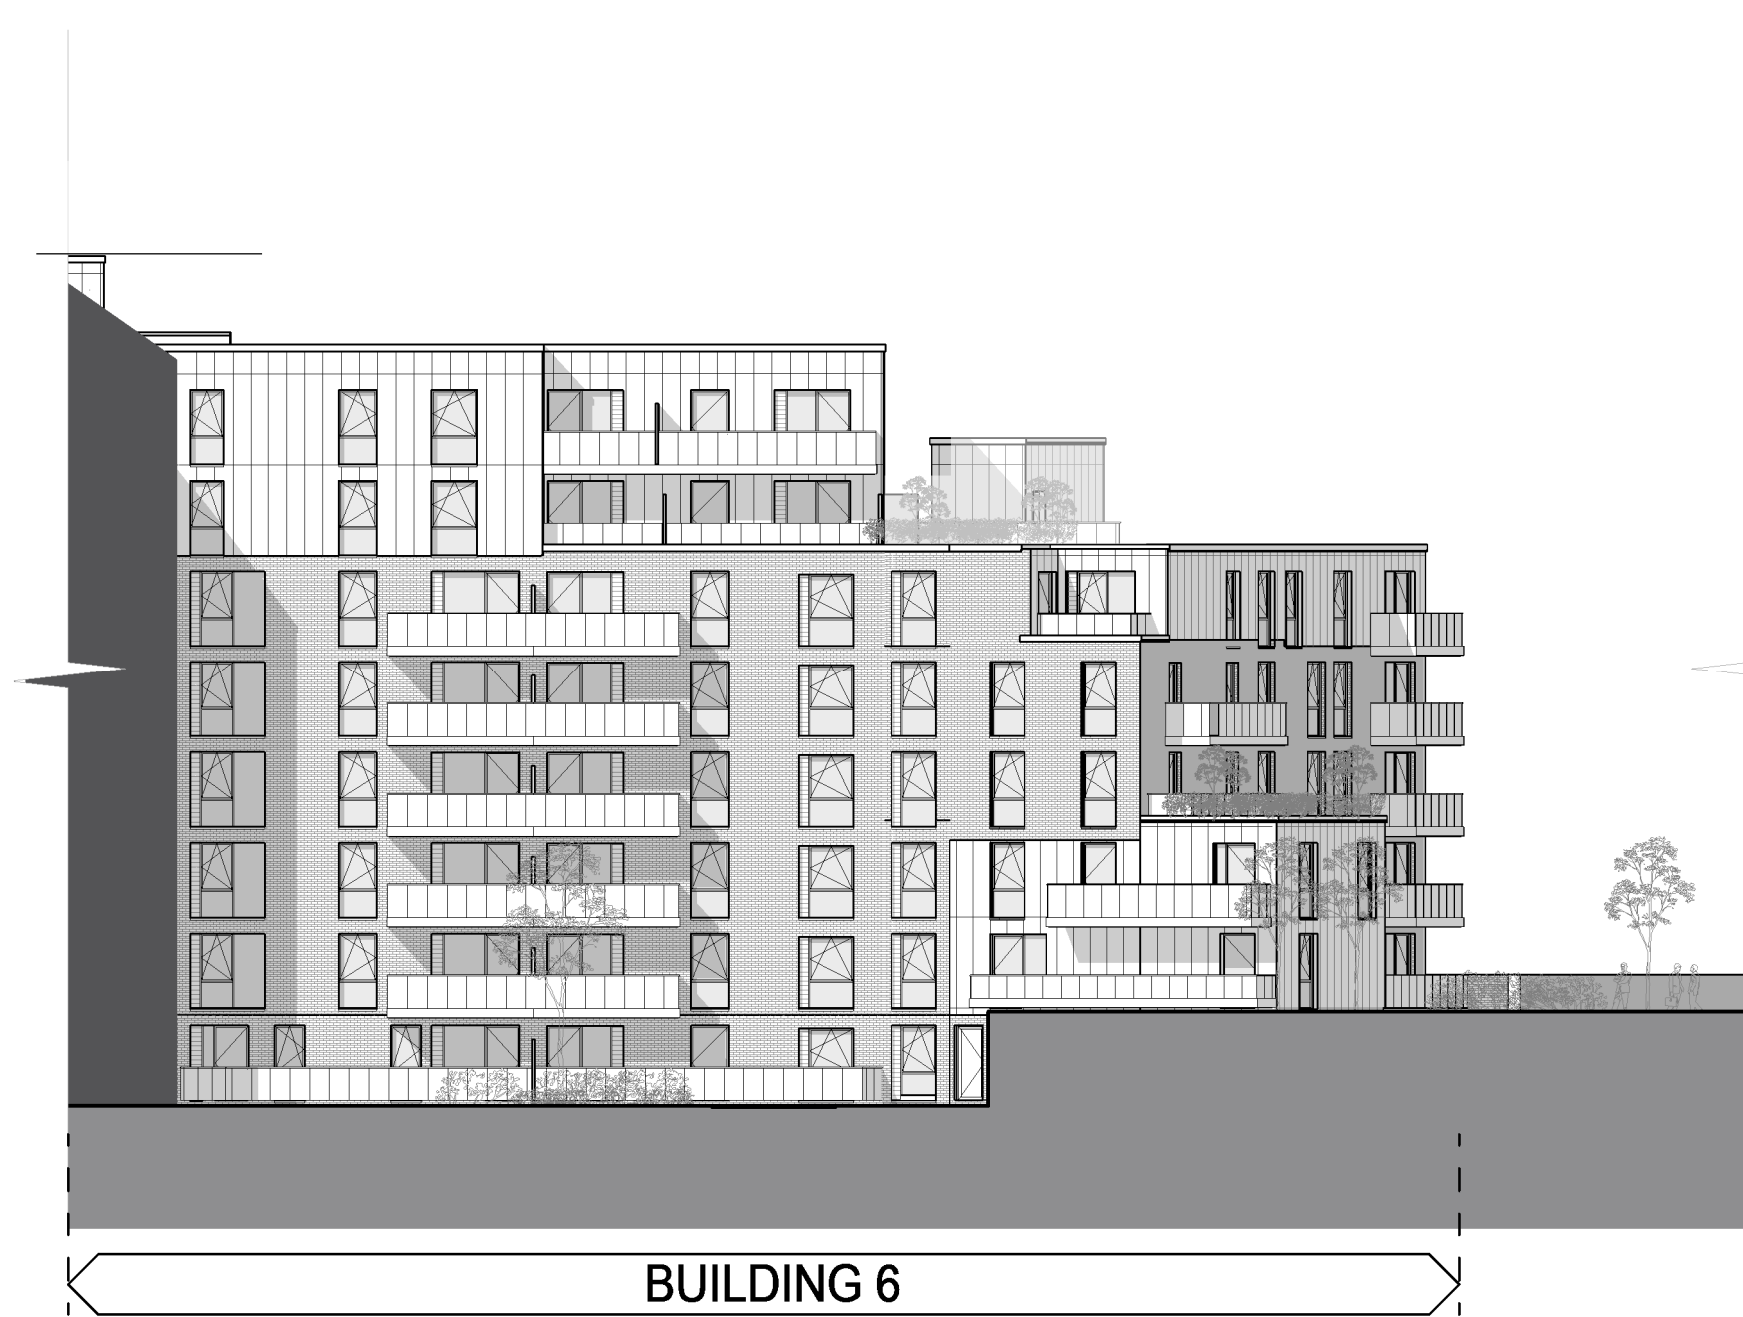



2 Elevation 08
1:250



3 Elevation 09
1:250

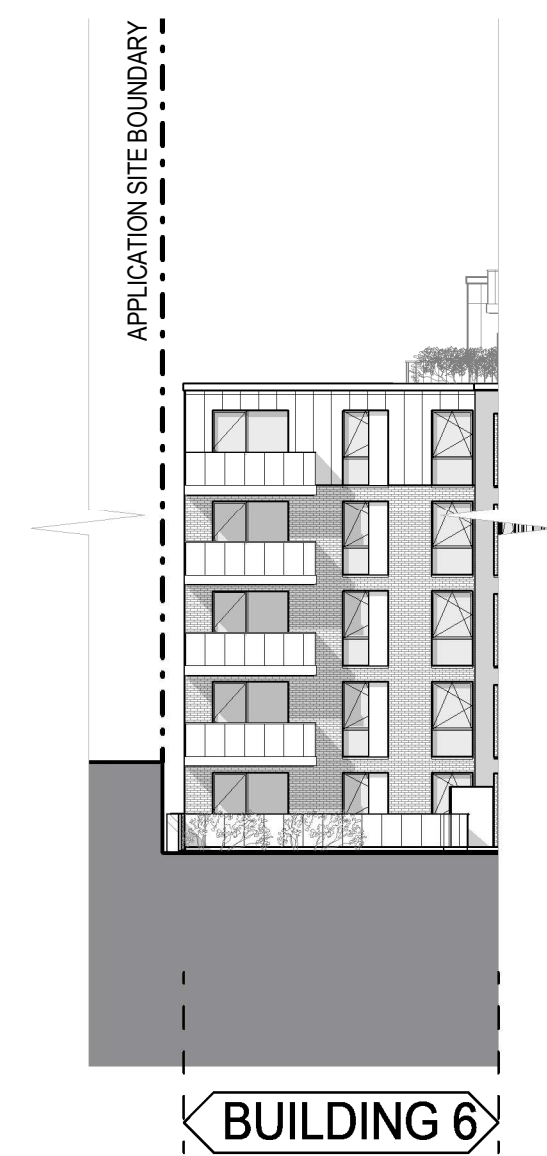

4 Elevation 10
1:250

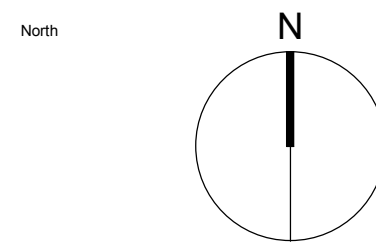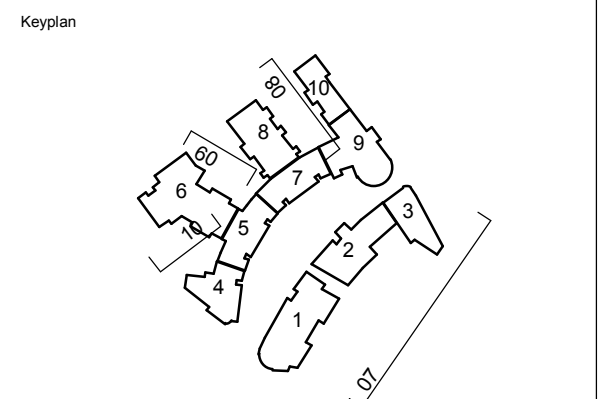

Notes:
1. Do not scale.
2. Contractor to Check all dimensions and report omissions and errors to the Architect.
3. EPR Architects accepts no liability for use of this drawing by parties other than those for which it was prepared.
4. This drawing is issued in design format as an uncontrolled version to enable the recipient to prepare their own documents/drawings/models for which they are solely responsible. This drawing is based on project information current at the time of issue. EPR Architects Limited accepts no liability for any alterations or additions to or discrepancies arising out of any change to such project information that occurs to the information after it is issued by EPR Architects Limited.
5. This drawing does not contain shared coordinates and is not issued for coordination purposes.

11	RHL's comments incorporated	06.04.17	CS	AB
10	Issued for Redrow's review	24.03.17	DM	AB
9	Planning Addendum 3 Submission	24.03.17	CS	AB
8	Planning Addendum 3 Submission	18.01.17	CS	AB
7	Issued for Fawcett Package	09.12.16	CS	AB
6	Planning Addendum 3 Submission	25.11.16	CS	AB
5	Planning Addendum 3 Submission	17.11.16	CS	AB
4	Issued for Redrow's comments	04.11.16	CS	AB
3	Planning Addendum 3 Submission	15.09.16	DM	AB
2	Issued for review	15.07.16	DM	AB
1	Issued for review	02.06.16	DM	AB

No.	Revision	Date	Initial	Chk'd
-----	----------	------	---------	-------

EPR
architects

30 Millbank
London SW1P 4DU
+44 (0) 20 7932 7600
www.epr.co.uk

**Tavistock Gardens
West Drayton**
Elevations 07, 08, 09 and 10

Planning Add. 3							1 : 250 @ A1	06.04.17
Project No	Originator	Zone	Level	Type	Role	Number	Rev	
10348-EPR-	00	- EL -	TP	- A -	0404		11	