


BELMONT ROAD ELEVATION

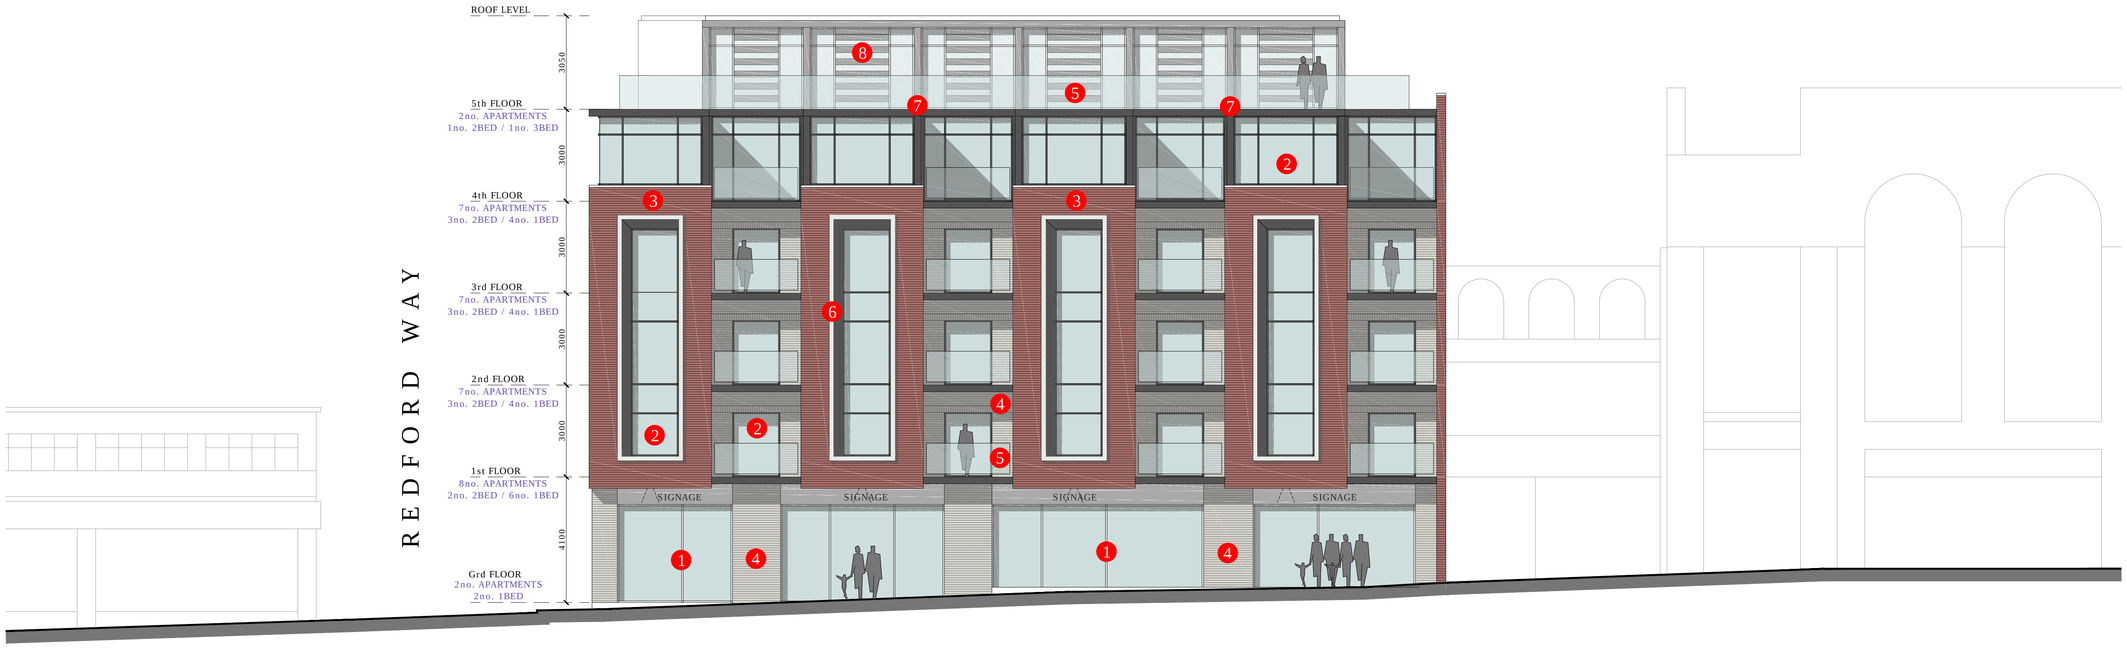

REDFORD WAY ELEVATION

KEY TO MATERIALS

1. ALUMINIUM SHOPFRONT GLAZING COLOURED DARK GREY
2. ALUMINIUM FRAMED WINDOWS AND DOORS COLOURED DARK GREY
3. RED FACING BRICKWORK
4. CONTRASTING BRICKWORK - COLOUR LIGHT BROWN
5. GLASS FRONTED BALCONIES WITH EXPOSED STEEL SUPPORT
6. STONE WINDOW SURROUND WITH SHADOW CLADDING DETAIL
7. ALUMINIUM CLADDING SURROUND COLOURED DARK GREY
8. ALUMINIUM BRISE SOLEIL

BELMONT ROAD - UXBRIDGE

PROPOSED ELEVATIONS 1 of 2

8707 - P07E

SCALE - 1:100 @ A1

Cassidy+Ashton C+A

www.cassidyashton.co.uk

ARCHITECTURE BUILDING SURVEYING TOWN PLANNING

Preston Office: 7 East Cliff, Preston, Lancashire, PR1 3JE **T:** 01772 258356
Chester Office: Cassidy House, Station Road, Chester, CH1 3DW **T:** 01244 402900

This drawing is subject to copyright and is not to be reproduced in part or whole without approval.