
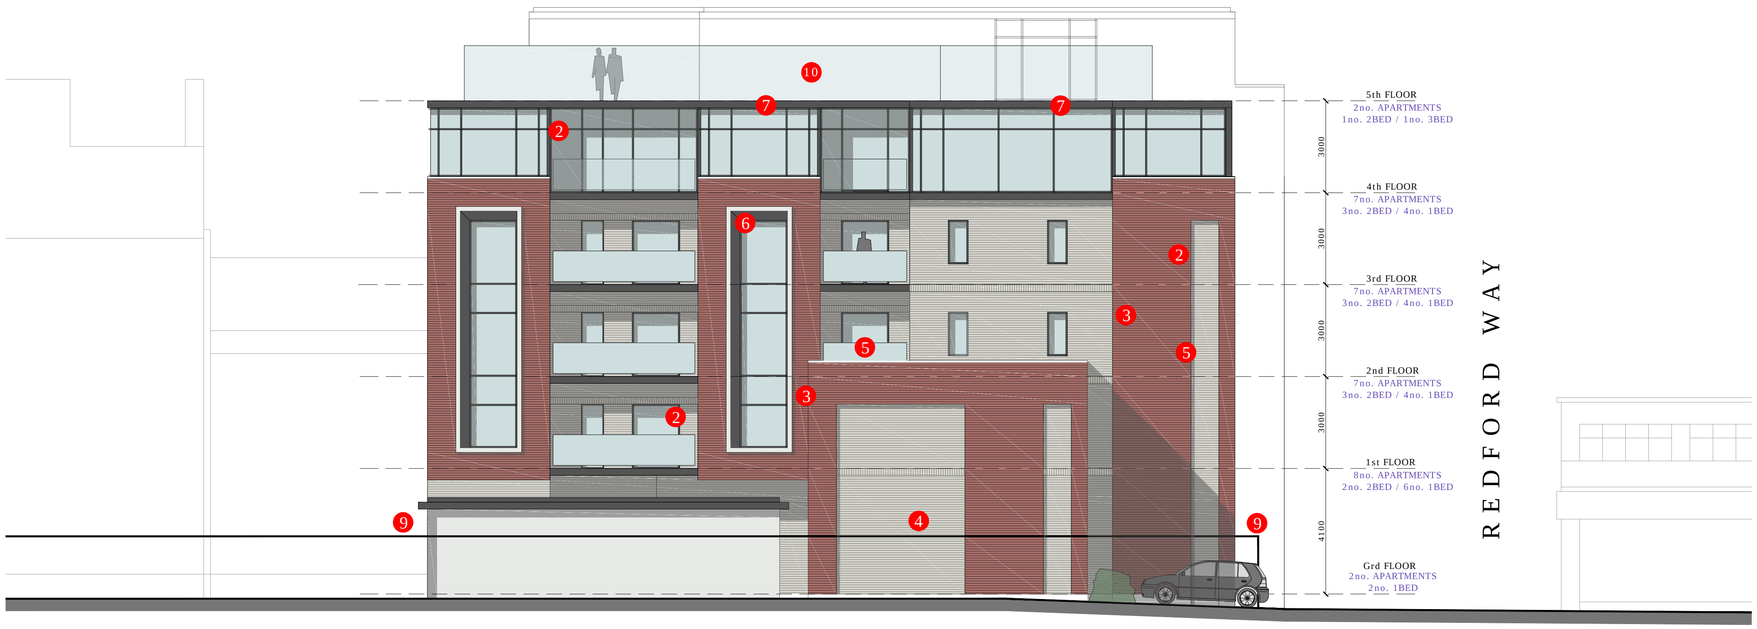


ORCHID PLACE ELEVATION

KEY TO MATERIALS

1. ALUMINIUM SHOPFRONT GLAZING COLOURED DARK GREY
2. ALUMINIUM FRAMED WINDOWS AND DOORS COLOURED DARK GREY
3. RED FACING BRICKWORK
4. CONTRASTING BRICKWORK - COLOUR LIGHT BROWN
5. GLASS FRONTED BALCONIES WITH EXPOSED STEEL SUPPORT
   NOTE - GLASS TO BE OBSCURED TO REAR ELEVATION ONLY
6. STONE WINDOW SURROUND WITH SHADOW CLADDING DETAIL
7. ALUMINIUM CLADDING SURROUND COLOURED DARK GREY
8. LOOK-ALIKE/DUMMY WINDOW DETAILS
9. EXISTING BOUNDARY WALL IN FOREGROUND
10. 1800MM HIGH OBSCURED GLASS BALUSTRADING

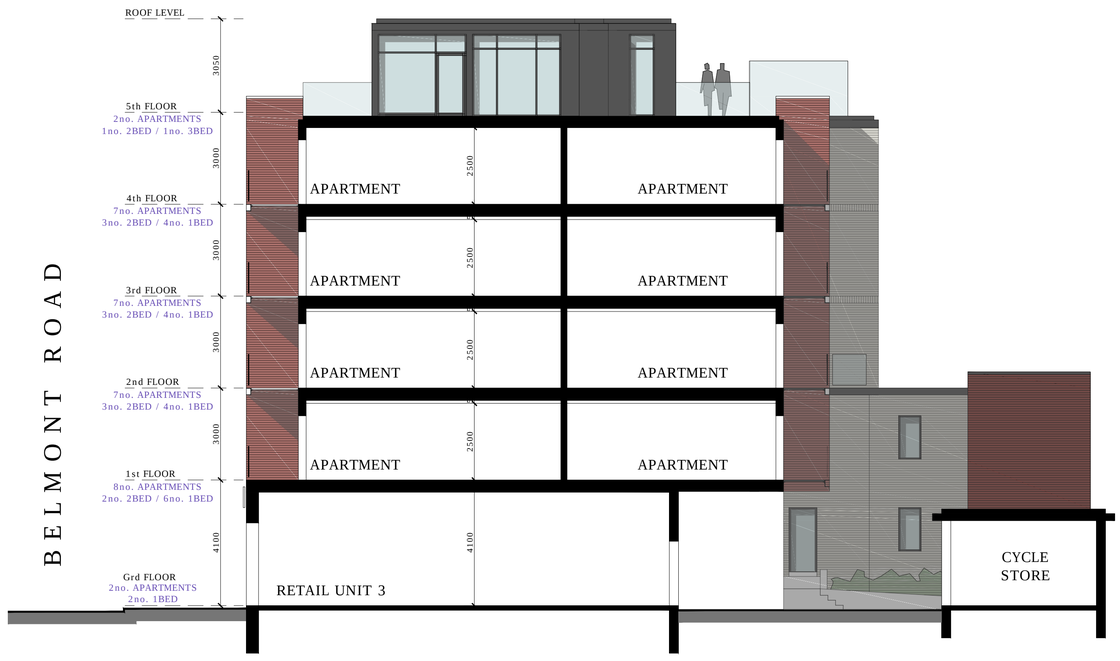


SECTION A-A



BIN/CYCLE STORE ELEVATION A



BIN/CYCLE STORE ELEVATION B

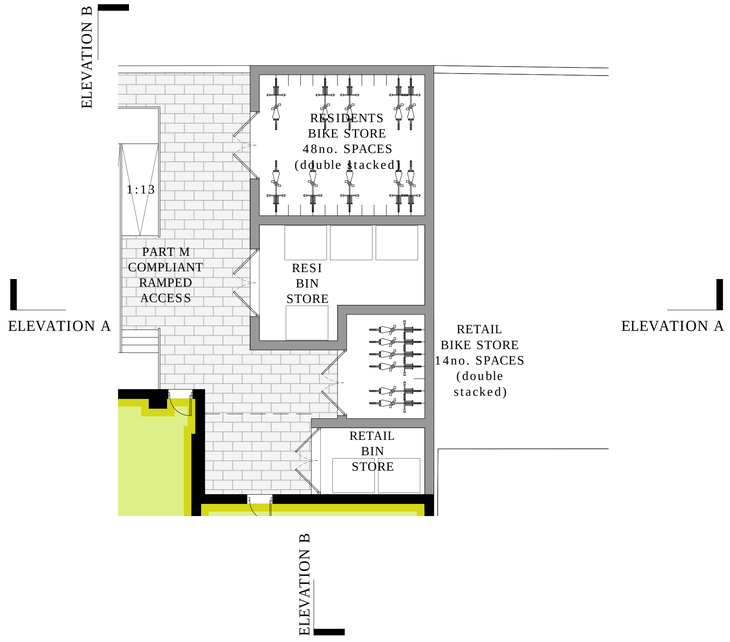

BELMONT ROAD - UXBRIDGE

PROPOSED ELEVATIONS 2 of 2

8707 - P08D

SCALE - 1:100 @ A1

Cassidy+Ashton C+A

www.cassidyashton.co.uk

ARCHITECTURE BUILDING SURVEYING TOWN PLANNING

Preston Office: 7 East Cliff, Preston, Lancashire, PR1 3JE **T:** 01772 258356
Chester Office: Cassidy House, Station Road, Chester, CH1 3DW **T:** 01244 402900

This drawing is subject to copyright and is not to be reproduced in part or whole without approval.