





FRONT ELEVATION

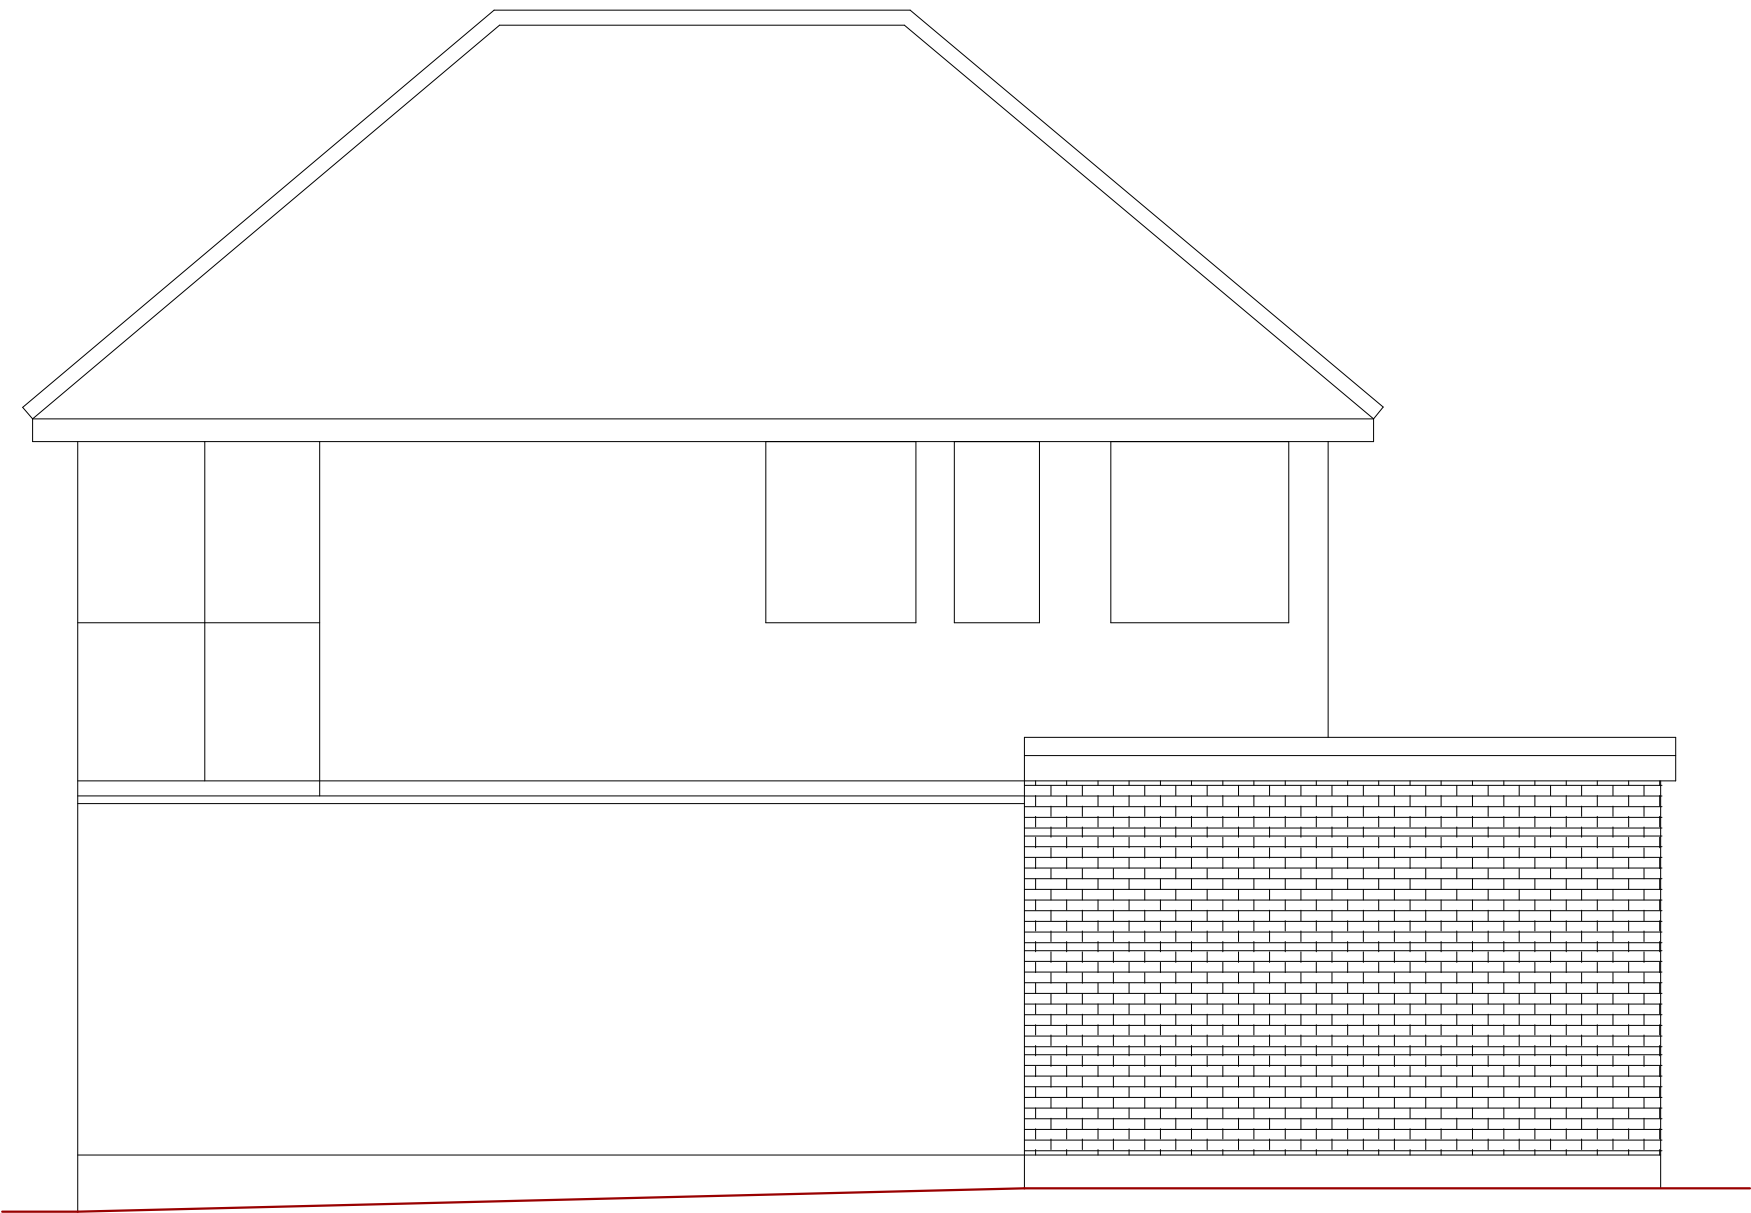


SIDE ELEVATION

ALL MATERIALS ARE TO MATCH EXISTING

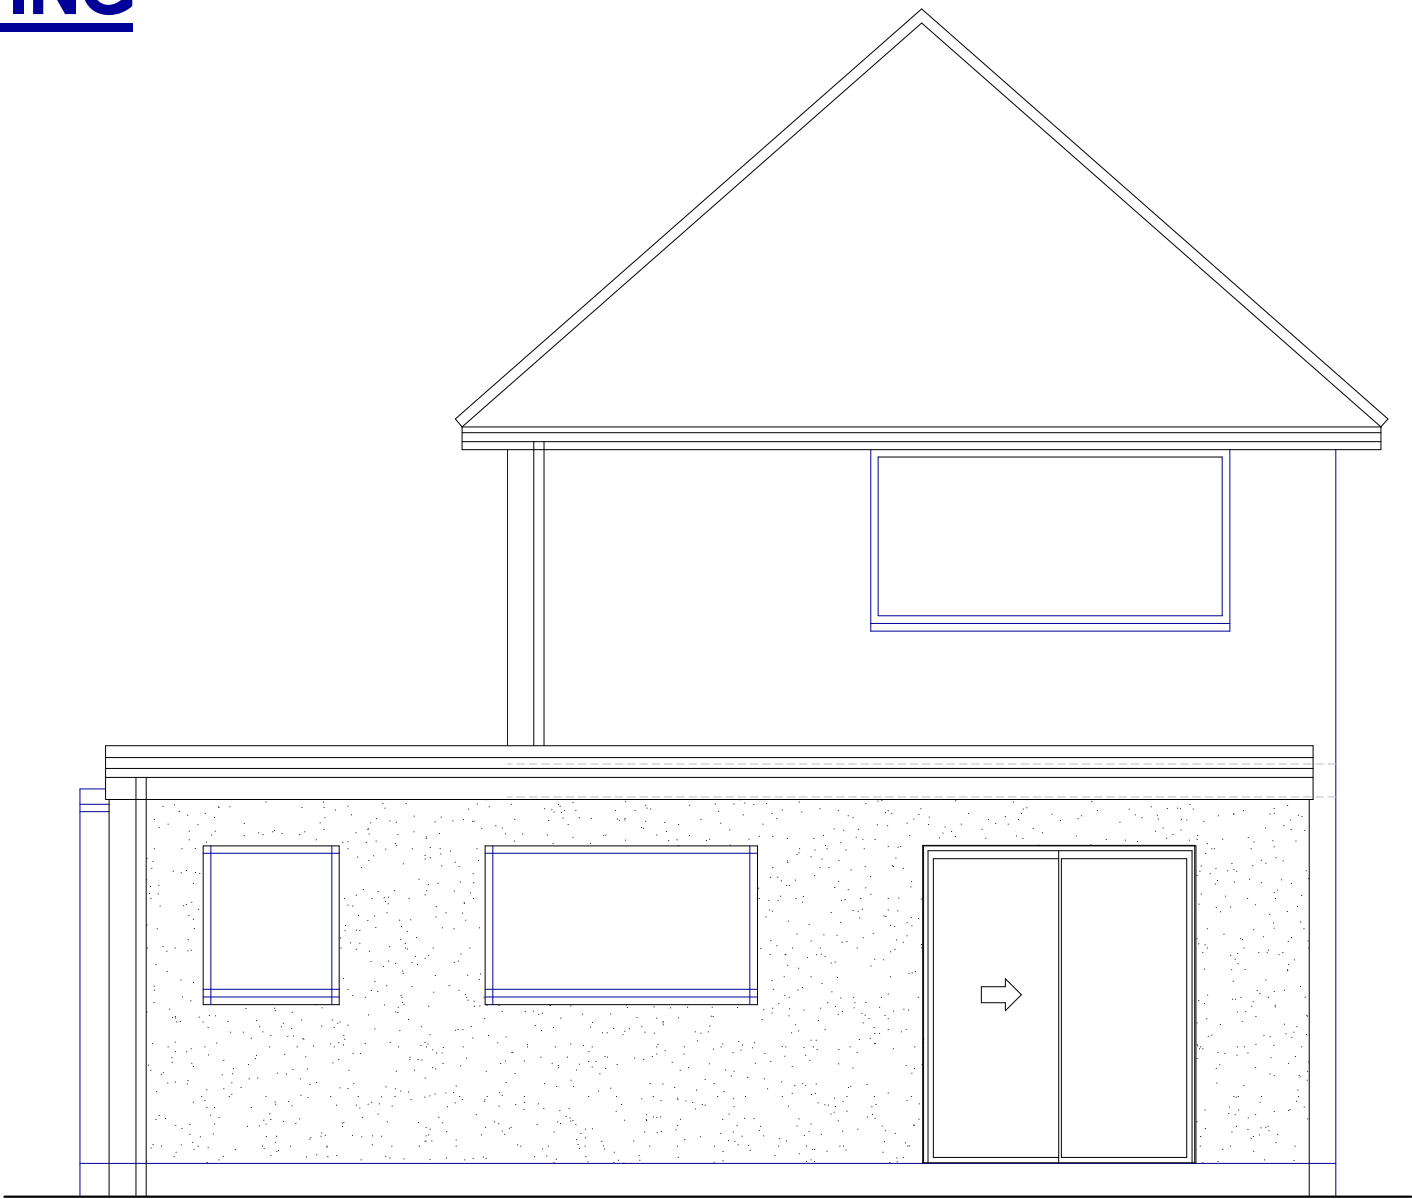

REAR ELEVATION

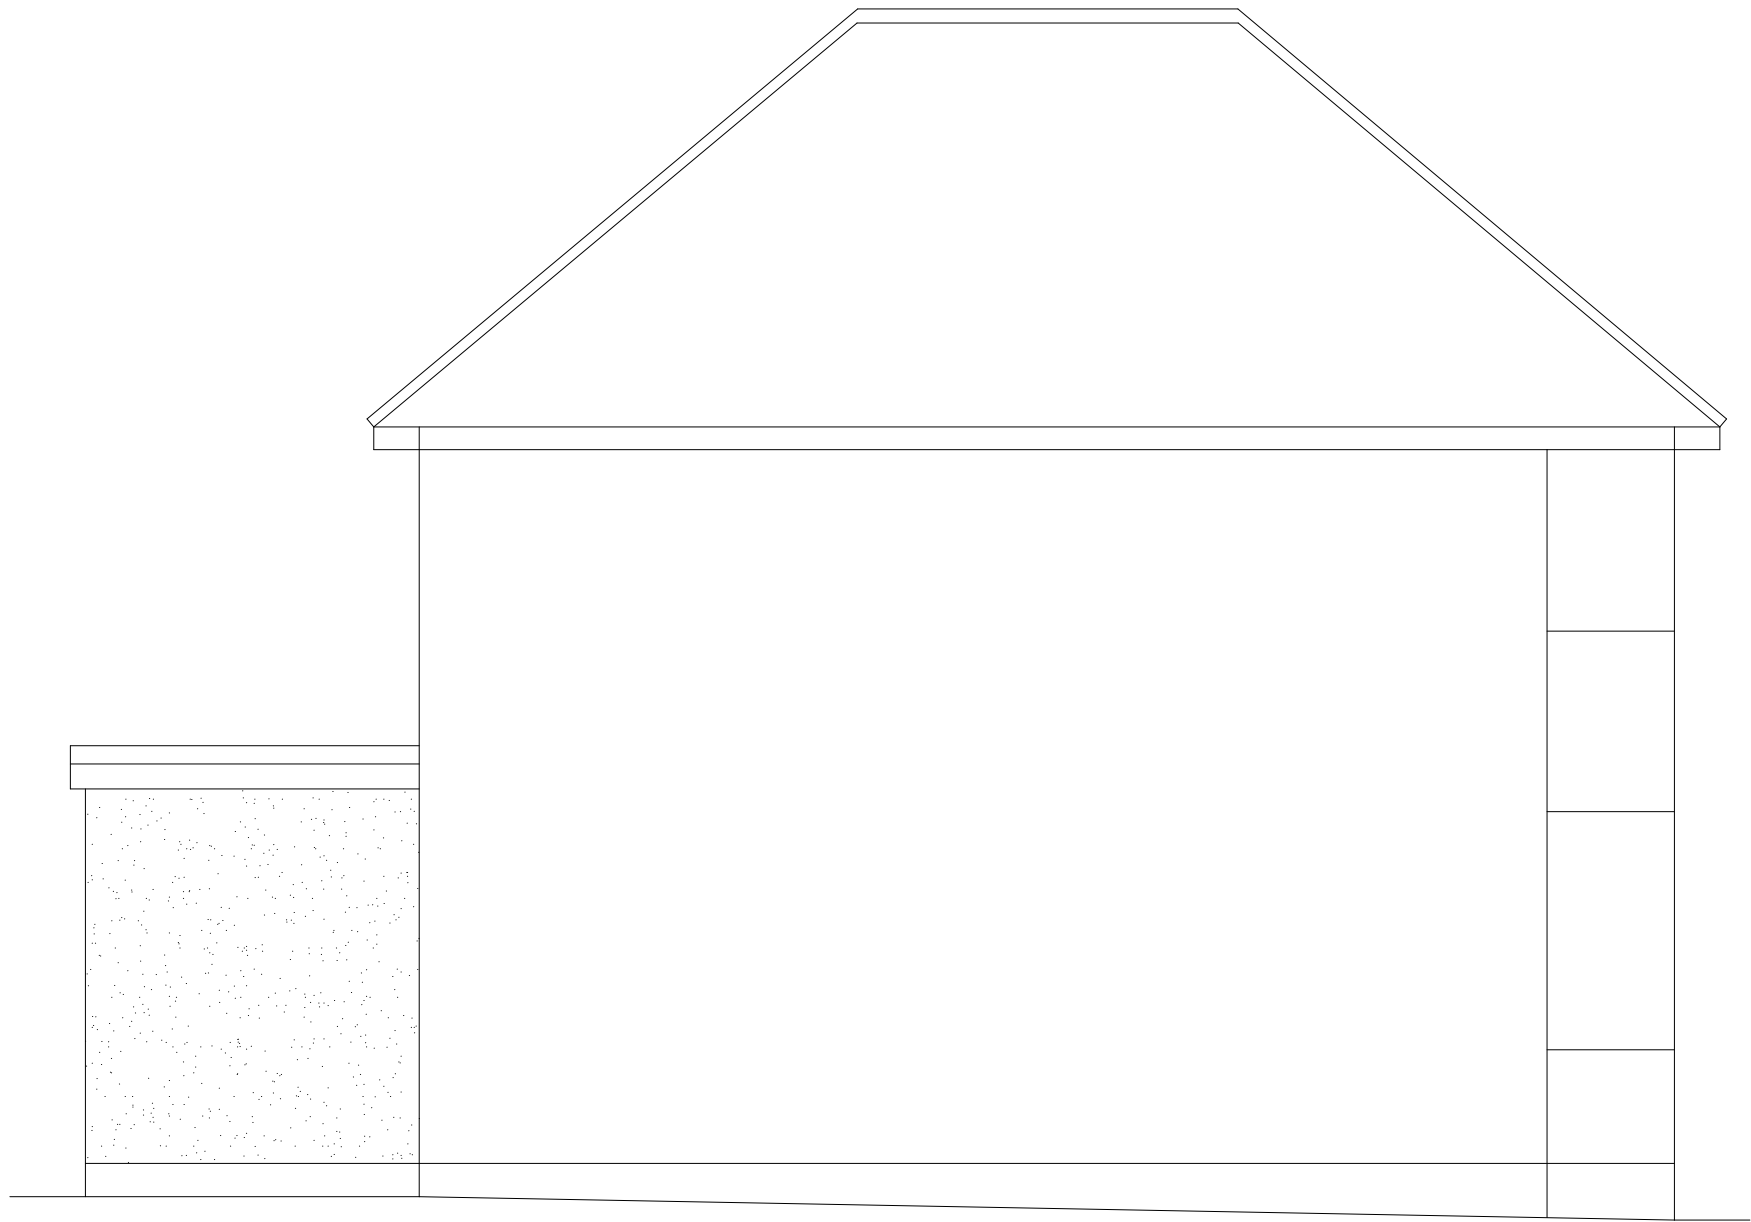

SIDE ELEVATION