


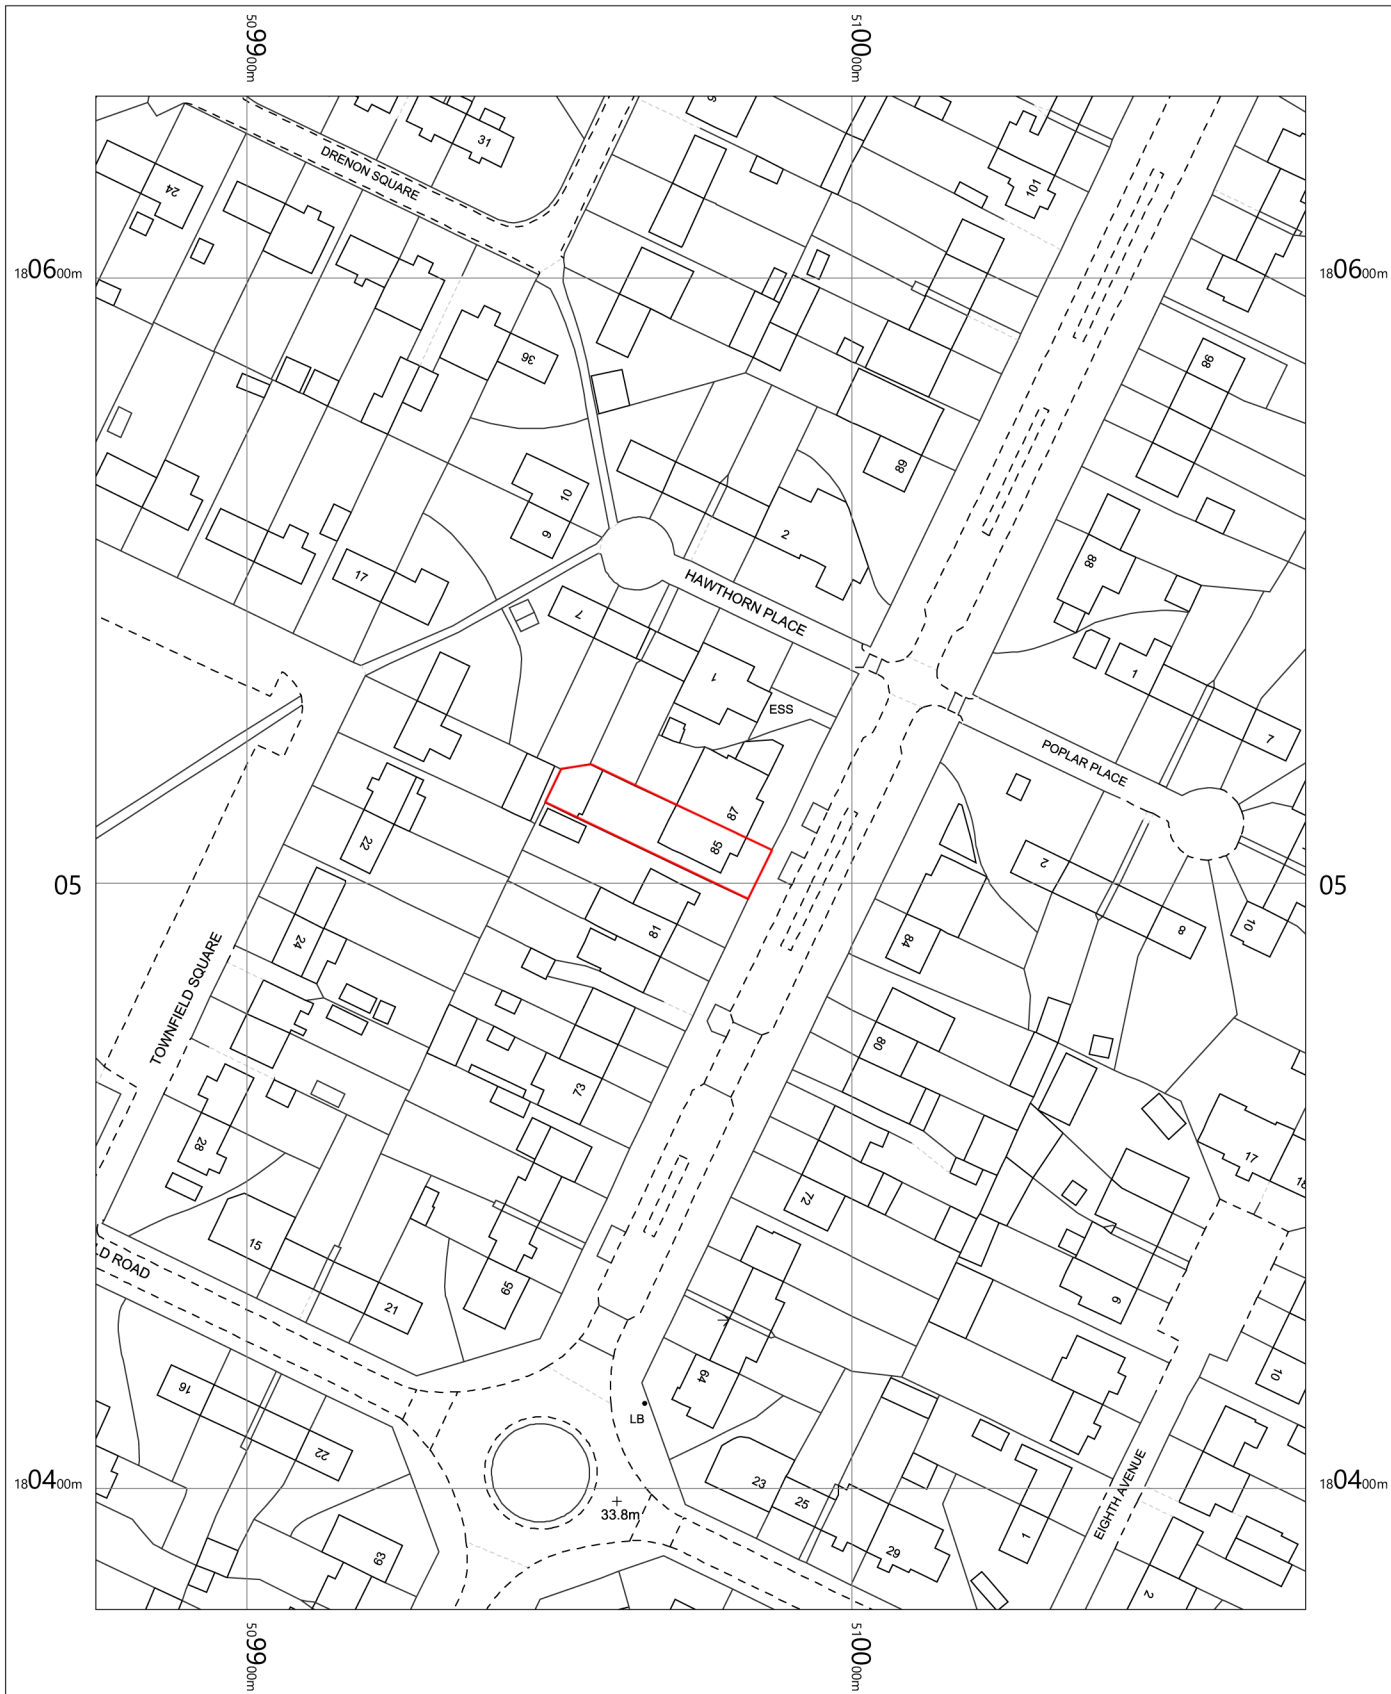

85 Central Avenue
Hayes
Hillingdon
UB3 2BP

OS MasterMap 1250/2500/10000 scale
Thursday, April 21, 2022, ID: M4P-01033547
Above and Beyond Adventure Ltd

1:1250 scale print at A4, Centre: 509975 E, 180505 N

©Crown Copyright Ordnance Survey. Licence no. 100057546

