

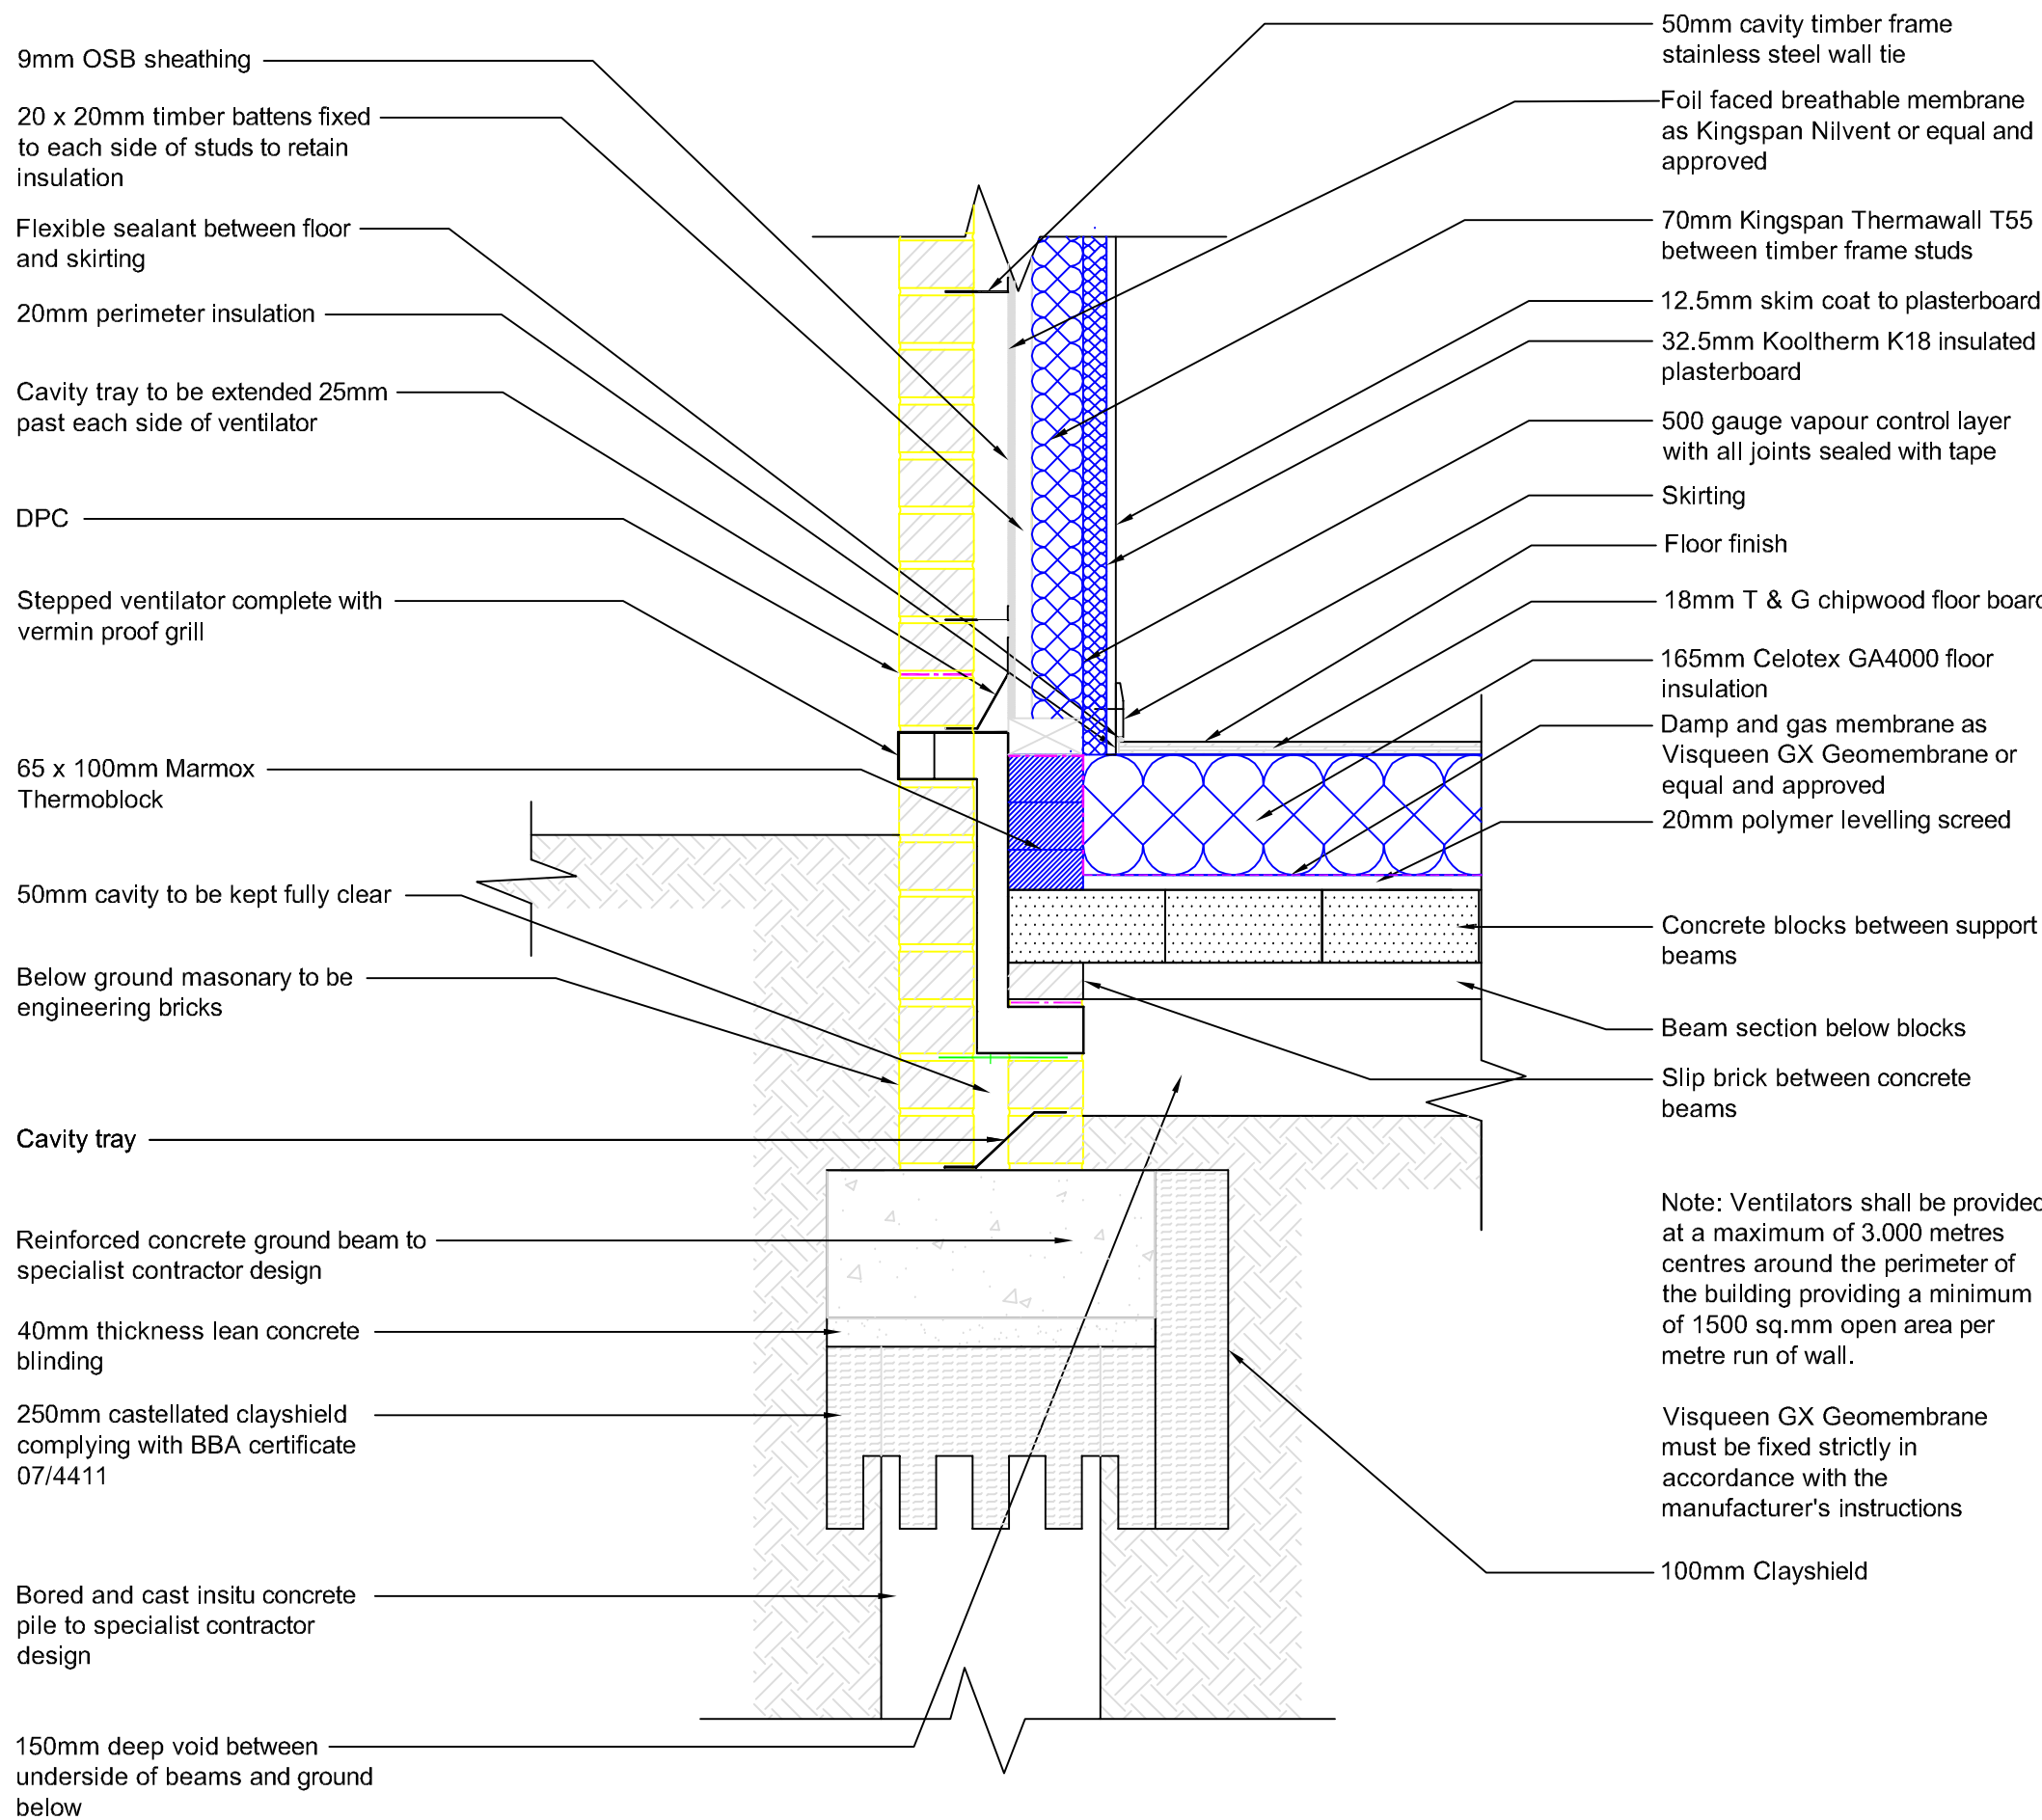


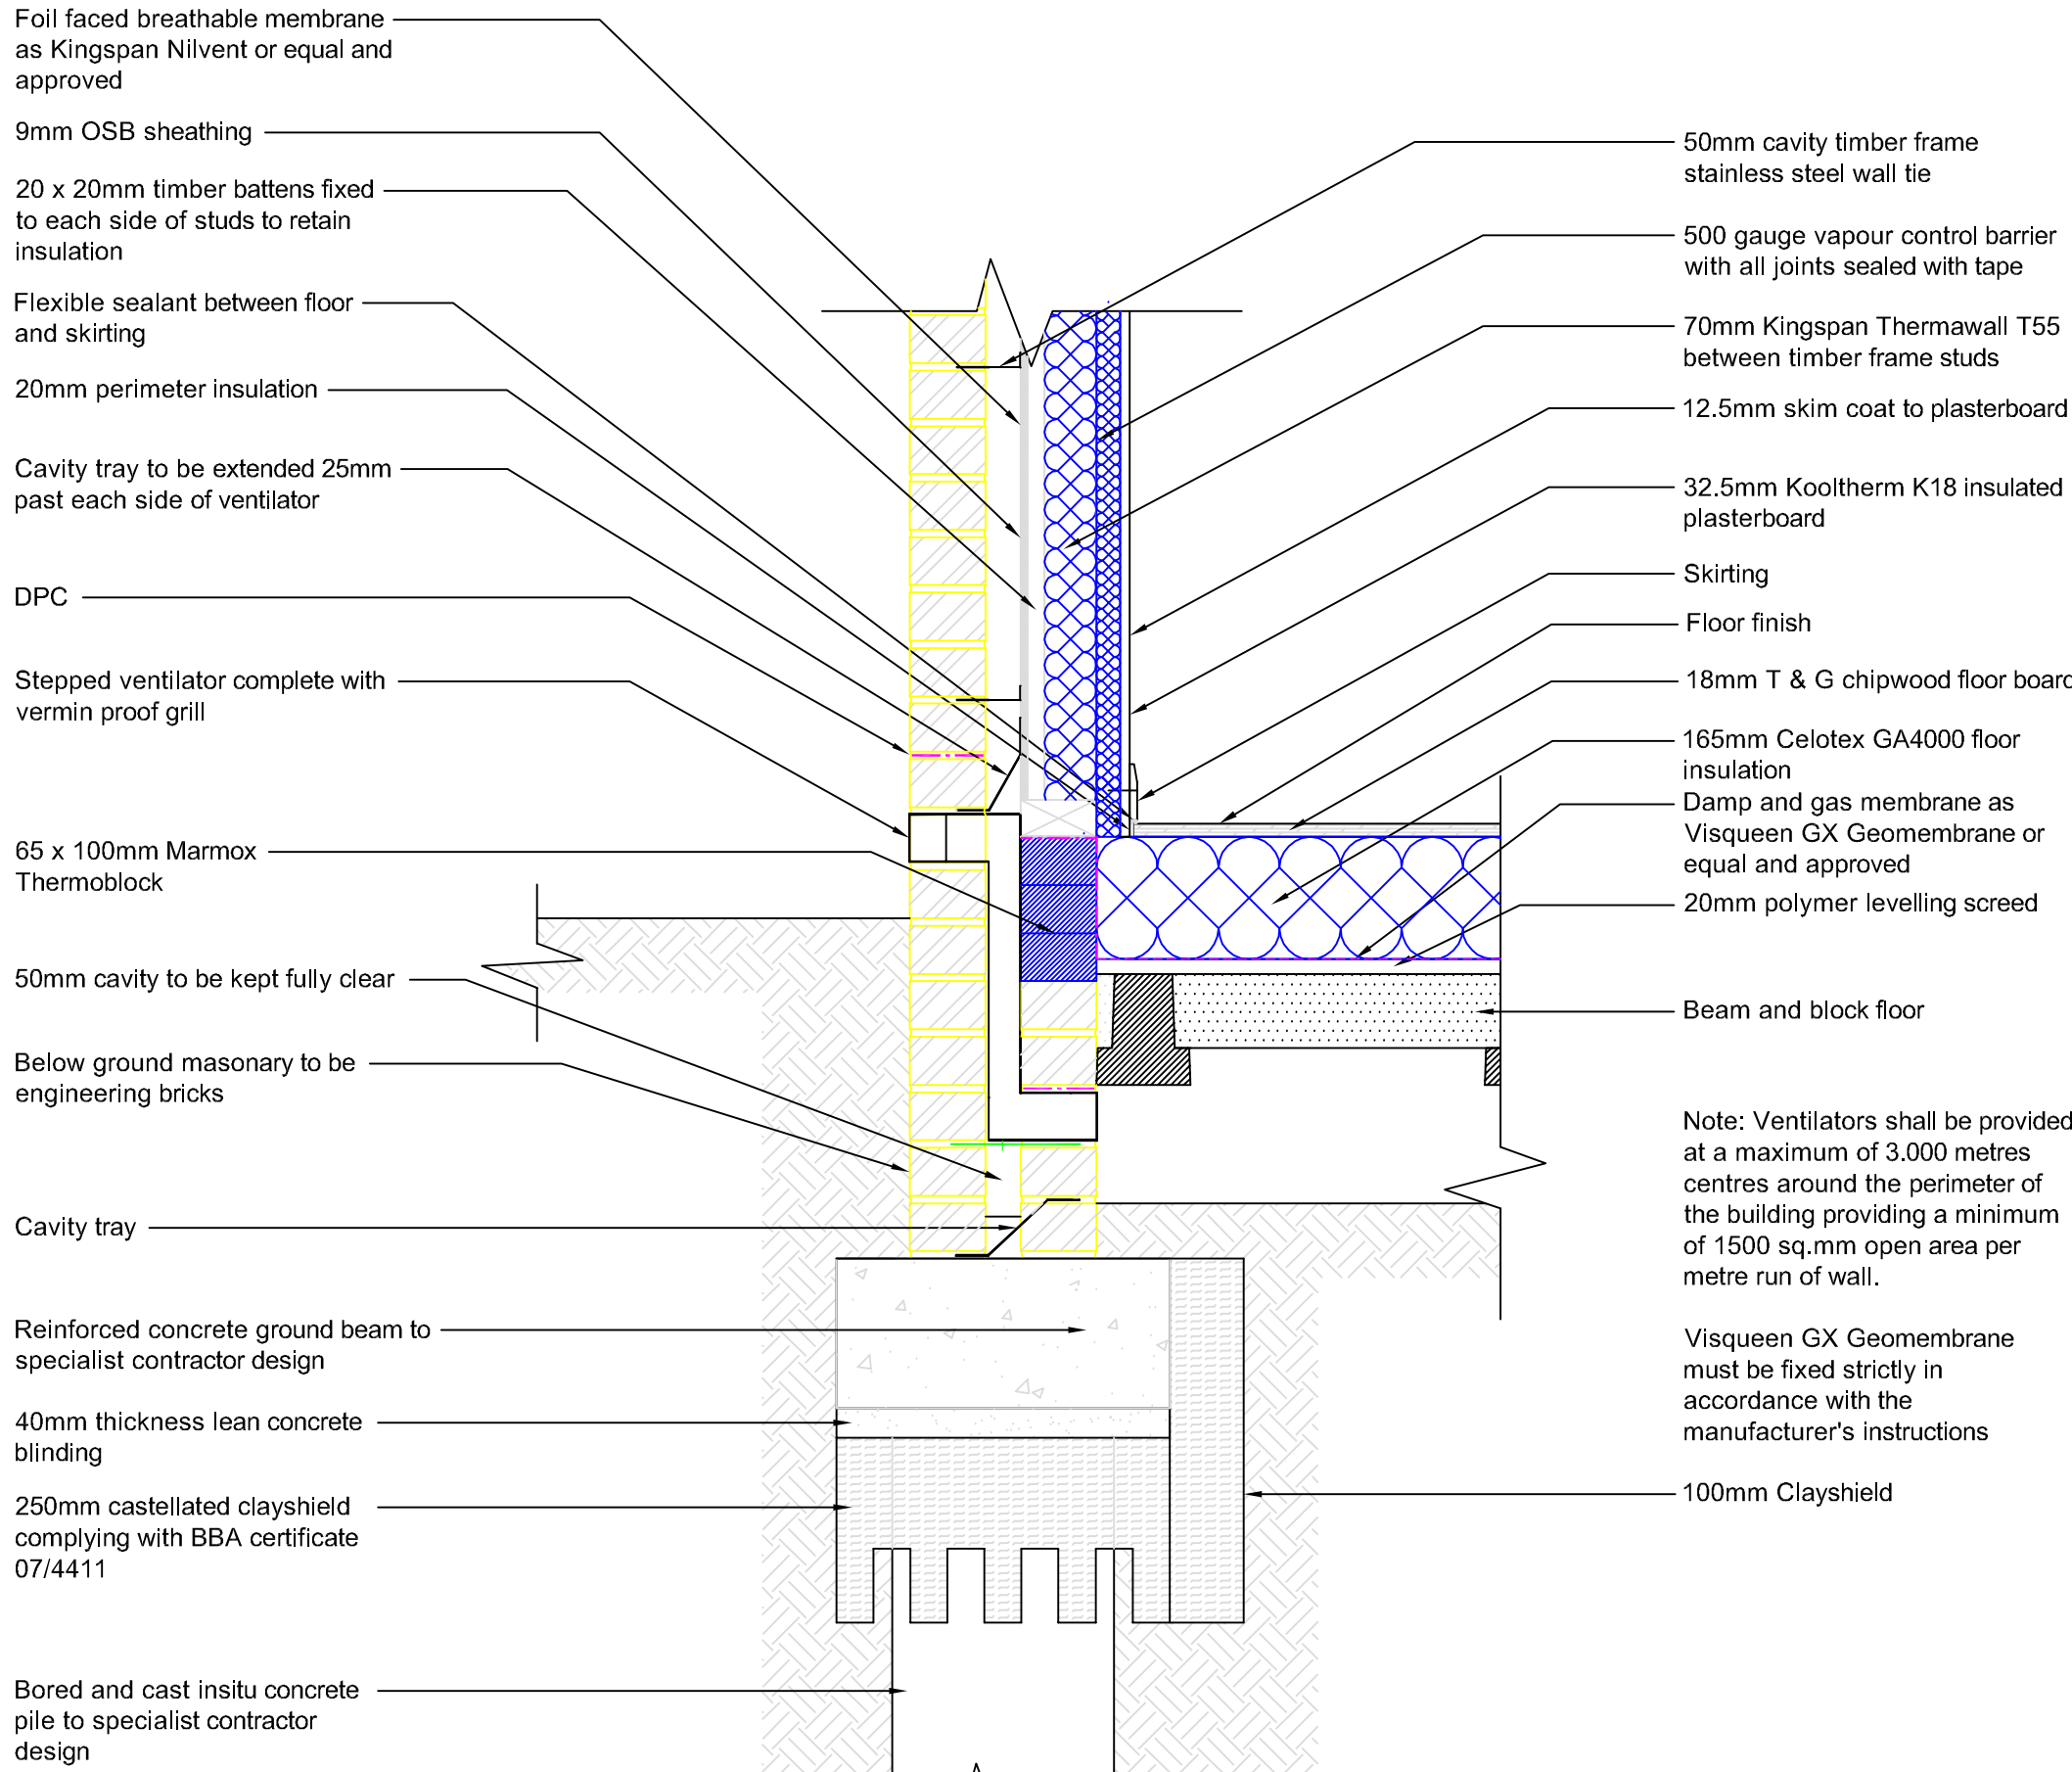


1 FOUNDATION AND GROUND FLOOR DETAIL - 1:10

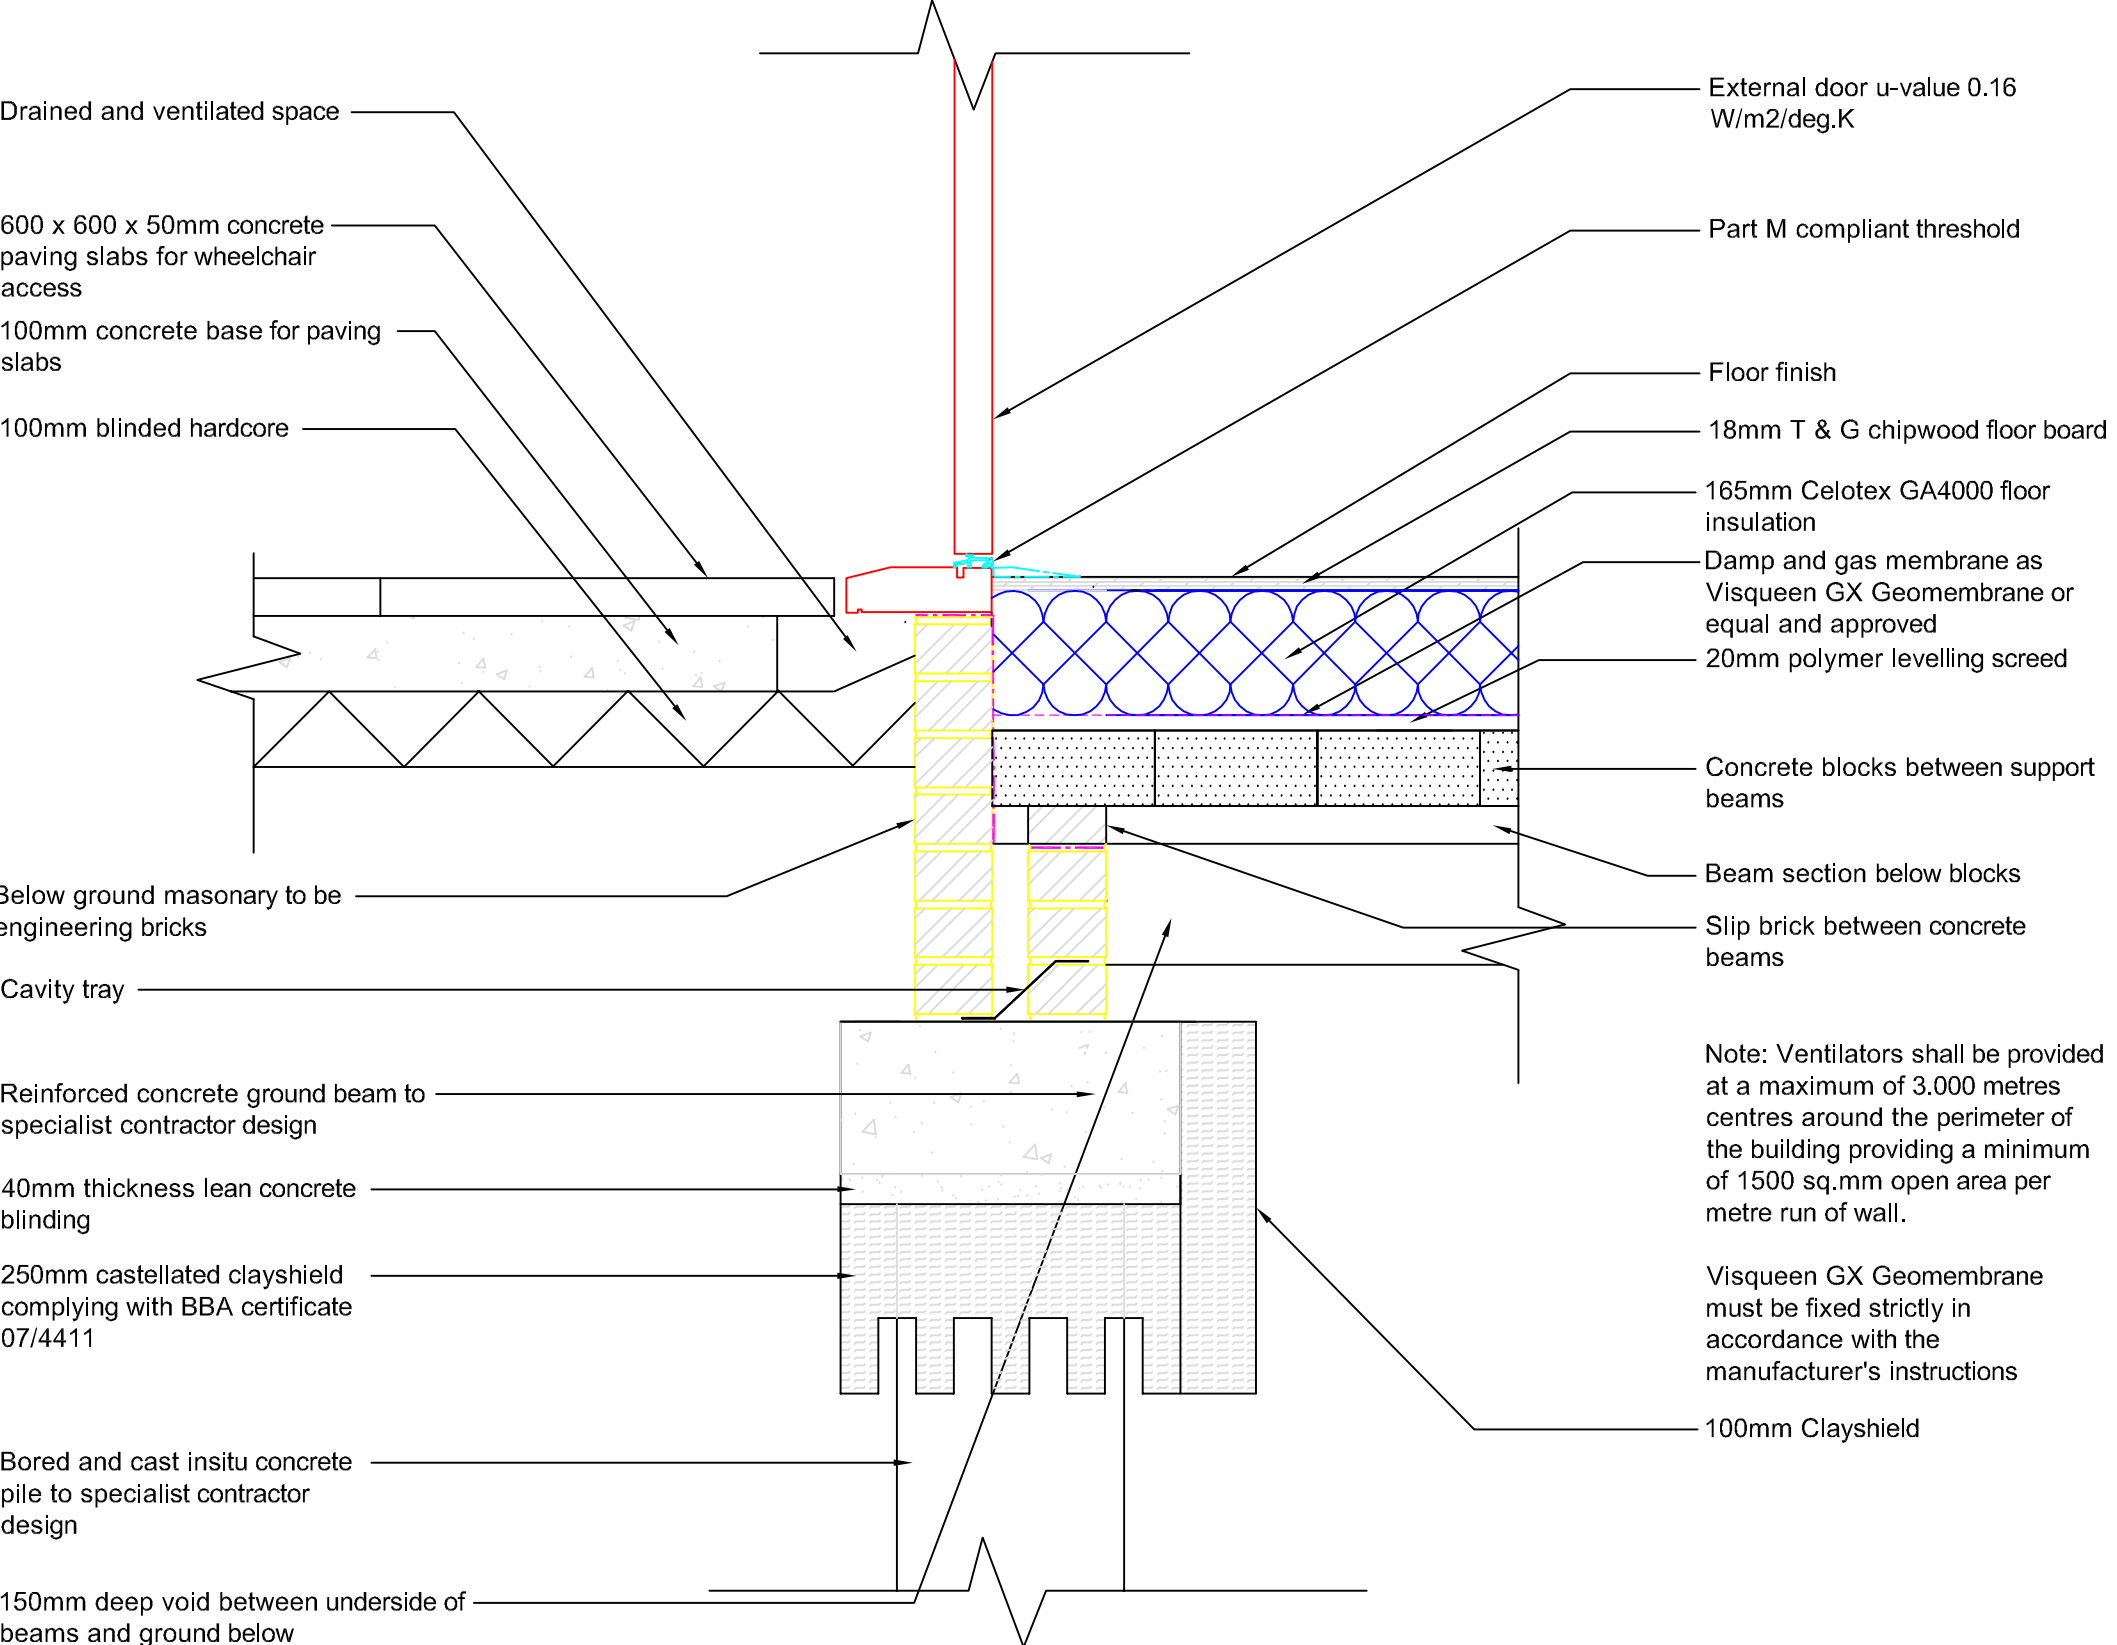

3 EXTERNAL DOOR THRESHOLD DETAIL - 1:10

2 FOUNDATION AND GROUND FLOOR DETAIL - 1:10

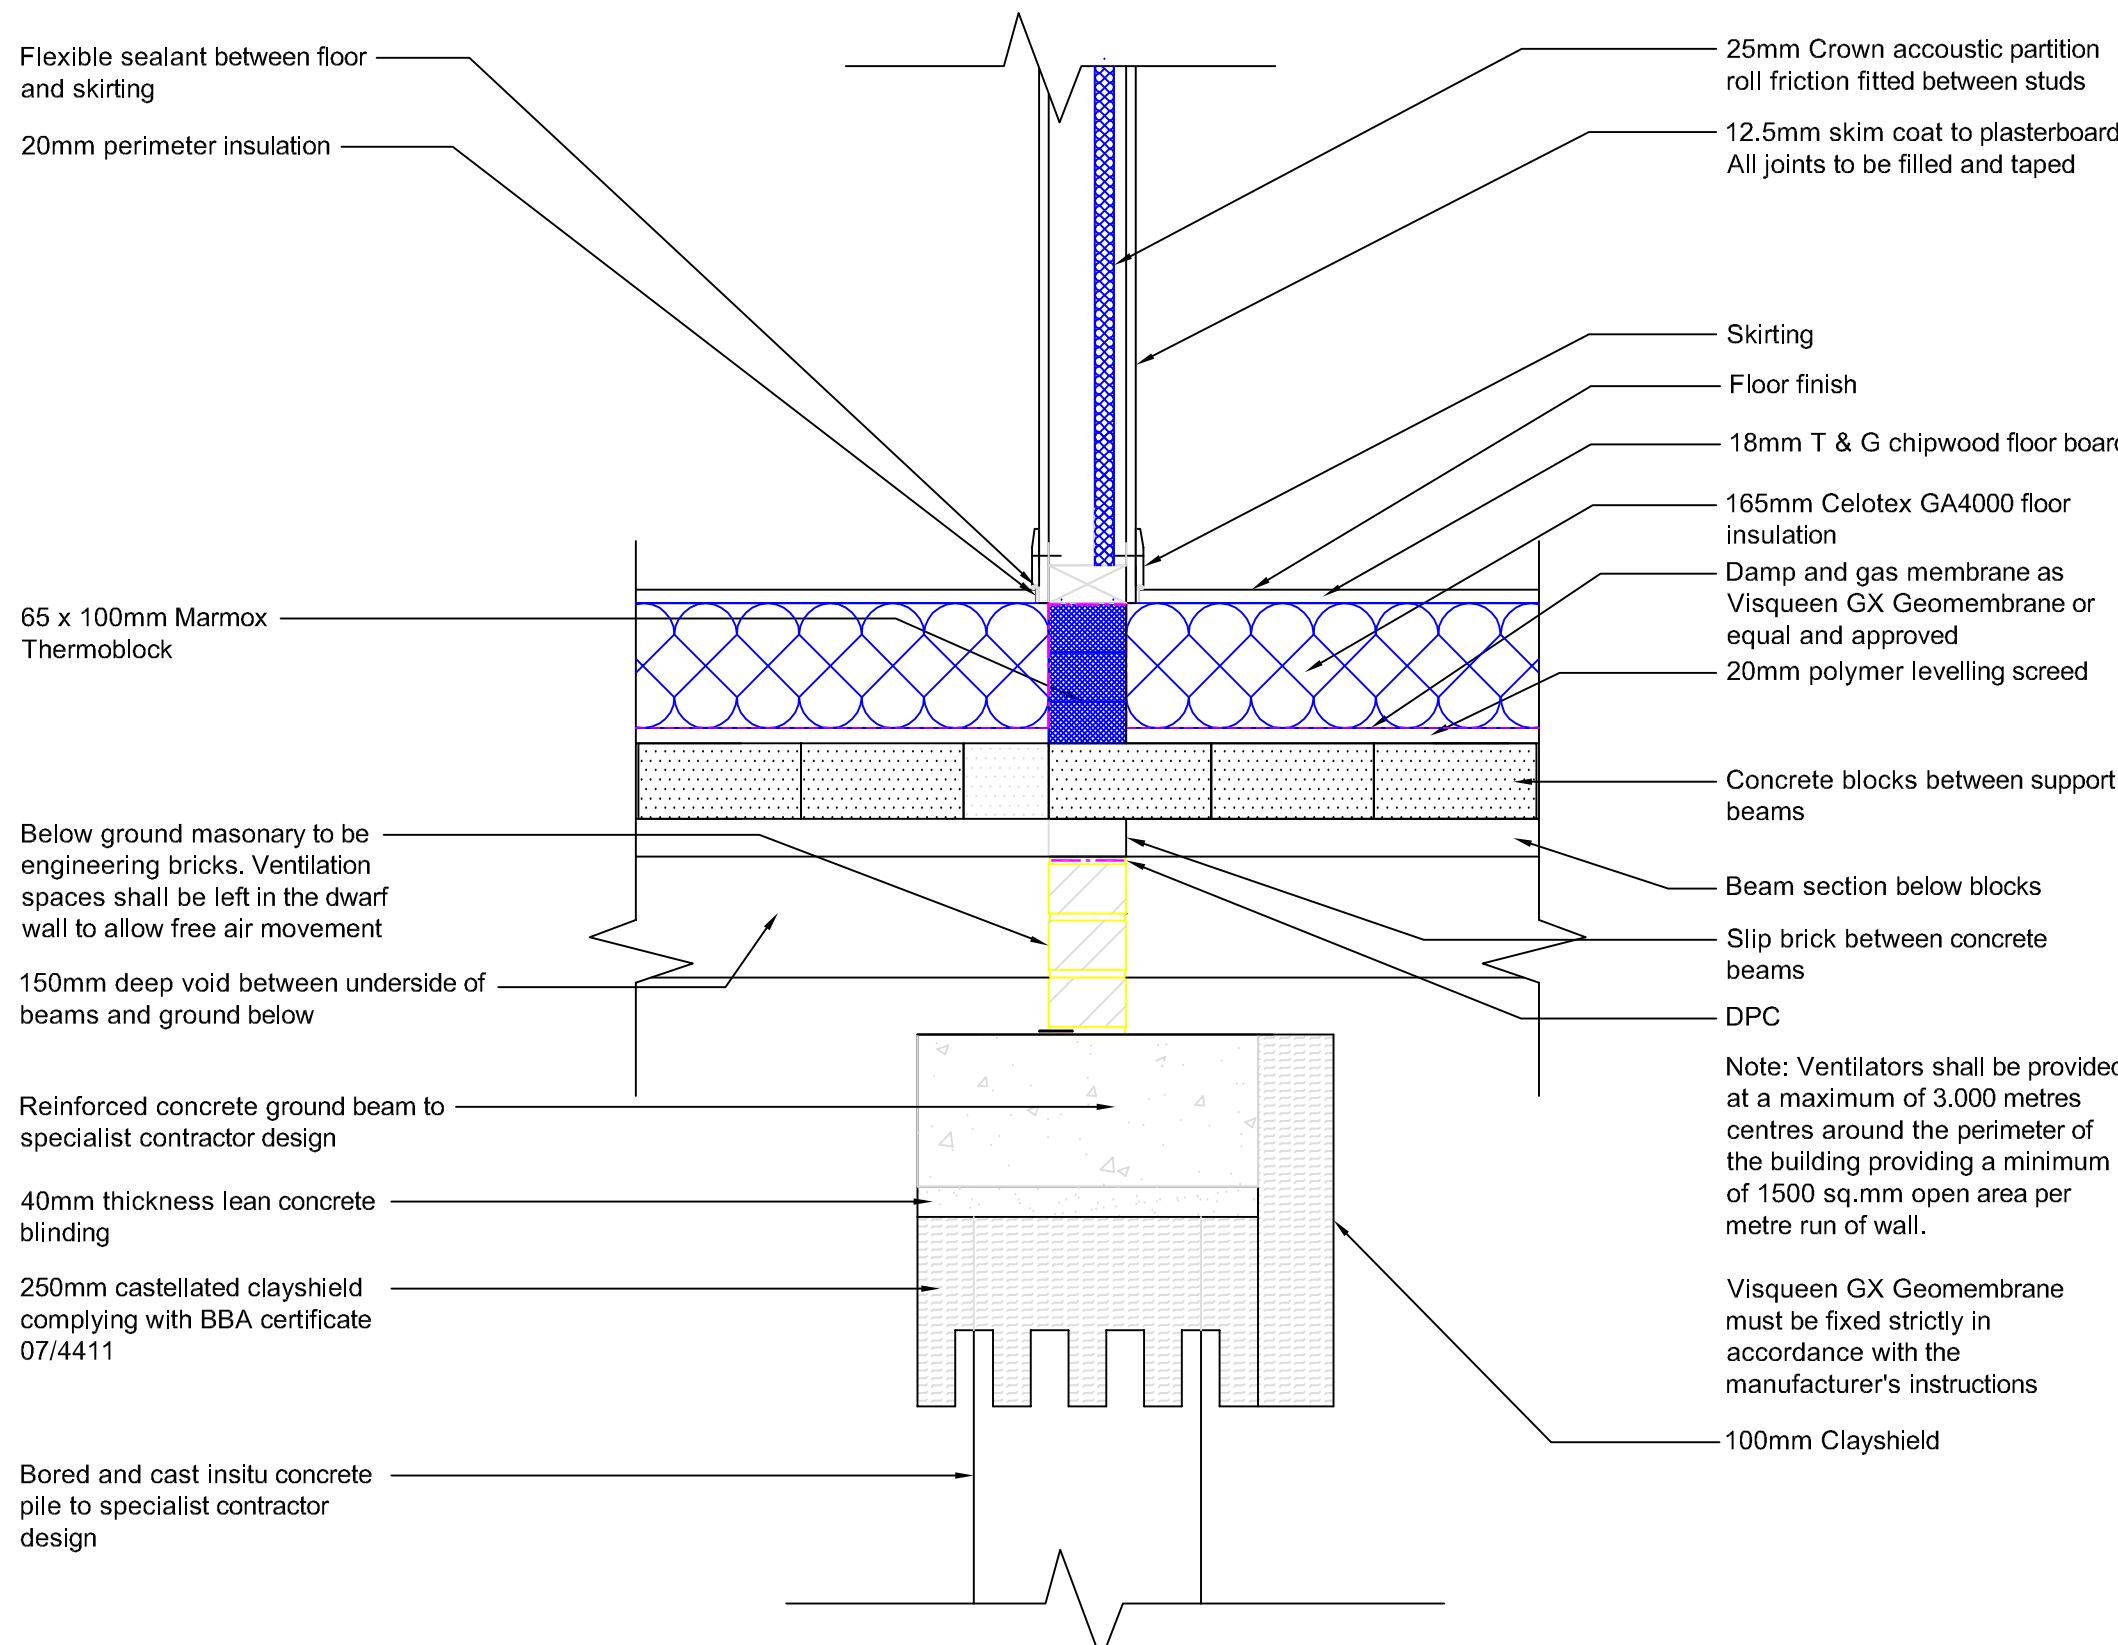

4 GROUND FLOOR, INTERMEDIATE WALL AND FOUNDATION DETAIL - 1:10

WARNING NOTICE:
This drawing is issued for design intent purposes only. Any discrepancies taken from this drawing should be cross checked on site and approved prior to any construction work. Any discrepancies between this drawing and site conditions should be brought to the attention of the supervising architect and project manager immediately.

LEGEND:

CONSTRUCTION NOTES:

rev	description	date
-	-	-

project
116A HOLLOWELL ROAD, NORTHWOOD MIDDXX.. HA6 1DU

title
PROPOSED DETAILS SHEET 1

client
Mr. P. Alvino

scale	date
1 10 20 10 14	

dwg. no.	revision
681 A1 BC10	-

REN 8 HAMILTON ROAD t: 01895 481 886
DESIGN & PROJECT COWLEY
MANAGEMENT LUXBRIDGE t: 01895 454 471
UBB 3AJ m: 07941 535 341
e: drutchey@aol.com