




Note: This Drawing is for planning purpose and should not be used for construction.
All dimensions should be confirmed on site and any deviation should be reported back to designer.

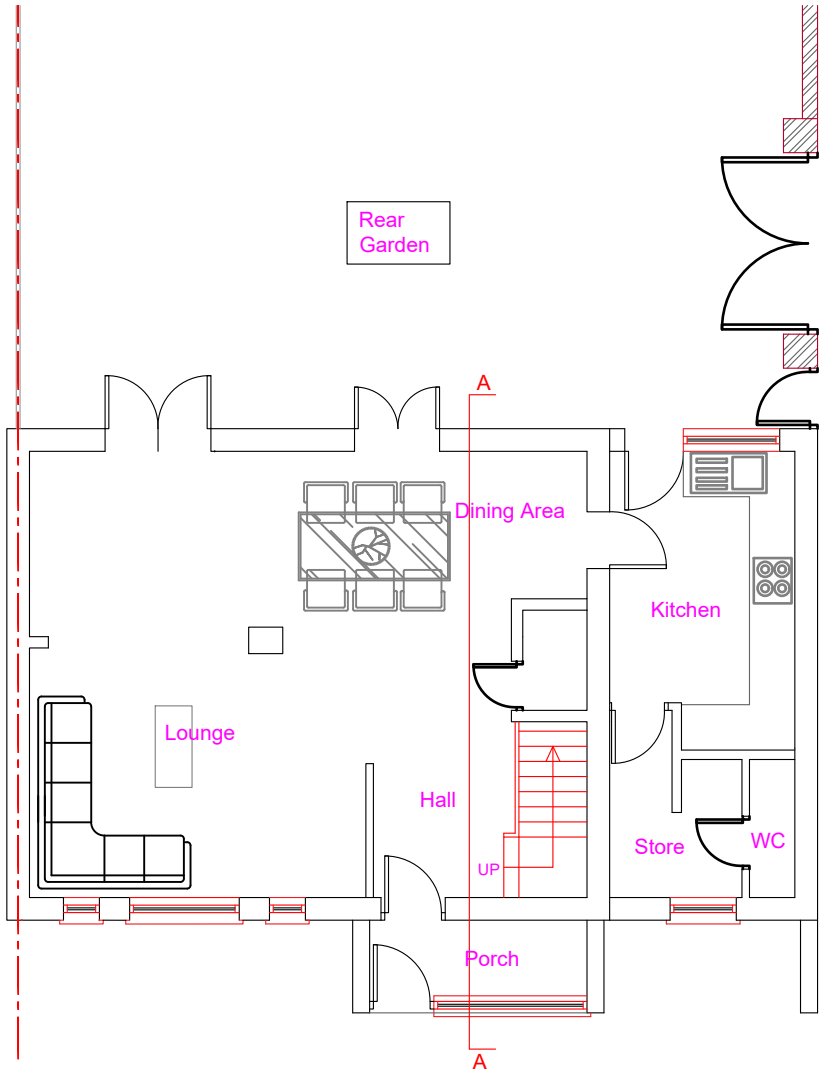

Existing Ground Floor Layout

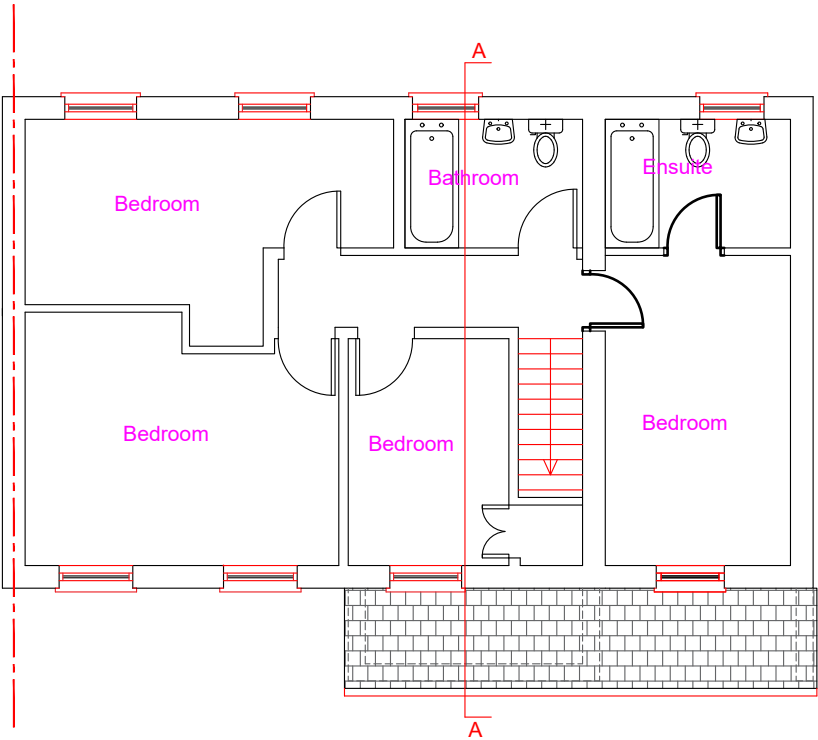

Existing First Floor Layout

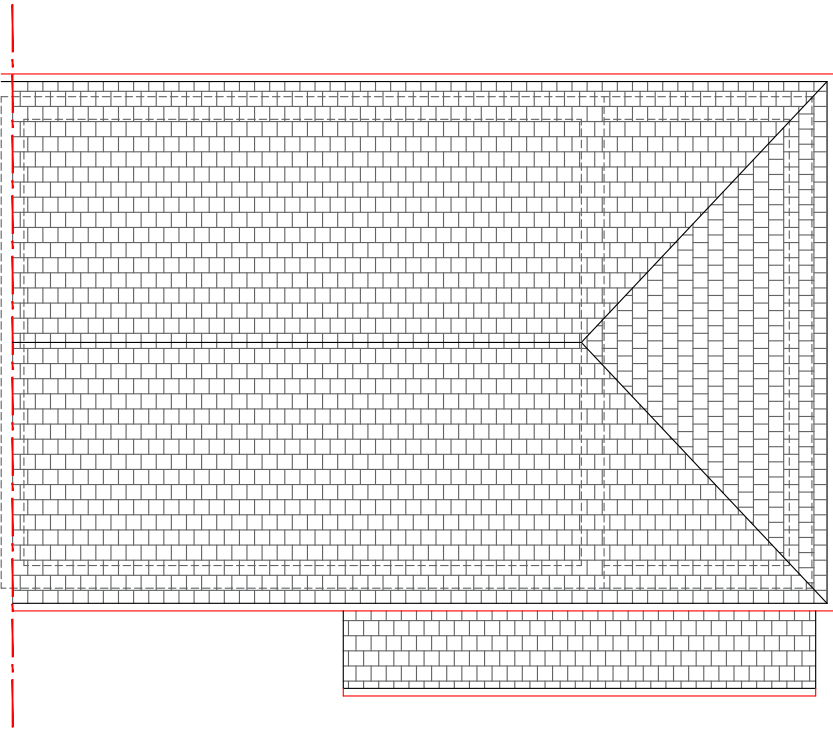

Existing Roof Layout

<u>Proposed Development:</u> Construction of Loft Extension and Outbuilding	<u>Site Address:</u> 171 Lynhurst Crescent Uxbridge UB10 9EH	Revisions: <table><tr><th>Rev</th><th>Date</th><th>Description</th></tr><tr><td>A</td><td>23/09/2026</td><td></td></tr><tr><td></td><td></td><td></td></tr><tr><td></td><td></td><td></td></tr><tr><td></td><td></td><td></td></tr></table>	Rev	Date	Description	A	23/09/2026											<u>Drawing Description:</u> Existing Floors & Roof Layouts <u>Drawing No:</u> ART/2026/LE171LC/EL	Scale: 1:100 Paper Size: A3 Sheet No: 1 of 7 	ART CONSULTANTS (UK) LTD 113 LONG LANE STANWELL TW19 7AL M:07960071377 E: ARTCONSULTANTSUK@GMAIL.COM
Rev	Date	Description																		
A	23/09/2026																			