




Note: This Drawing is for planning purpose and should not be used for construction.  
All dimensions should be confirmed on site and any deviation should be reported back to designer.

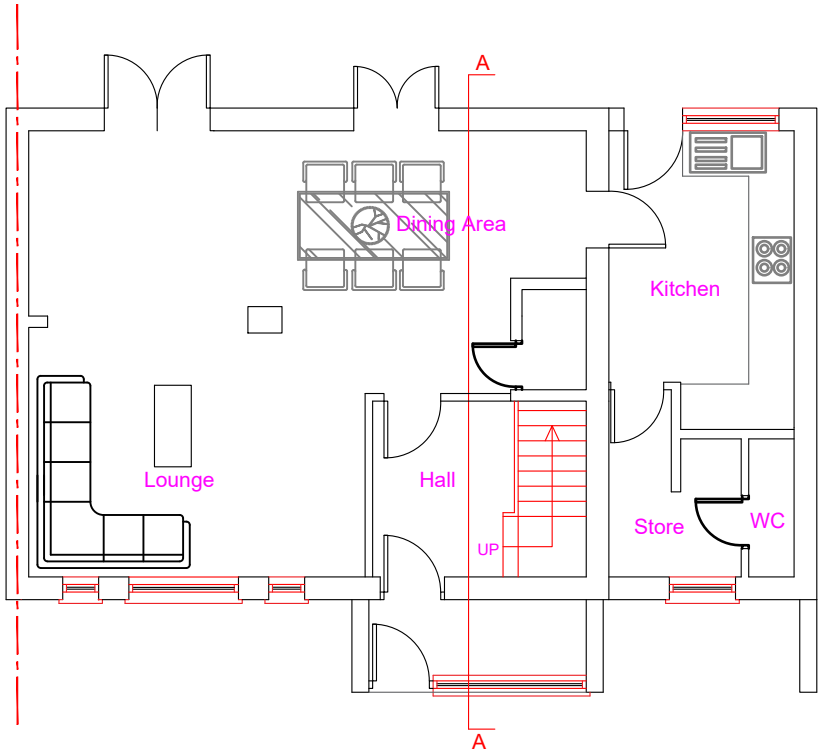


Proposed Ground Floor Layout  
NO CHANGE

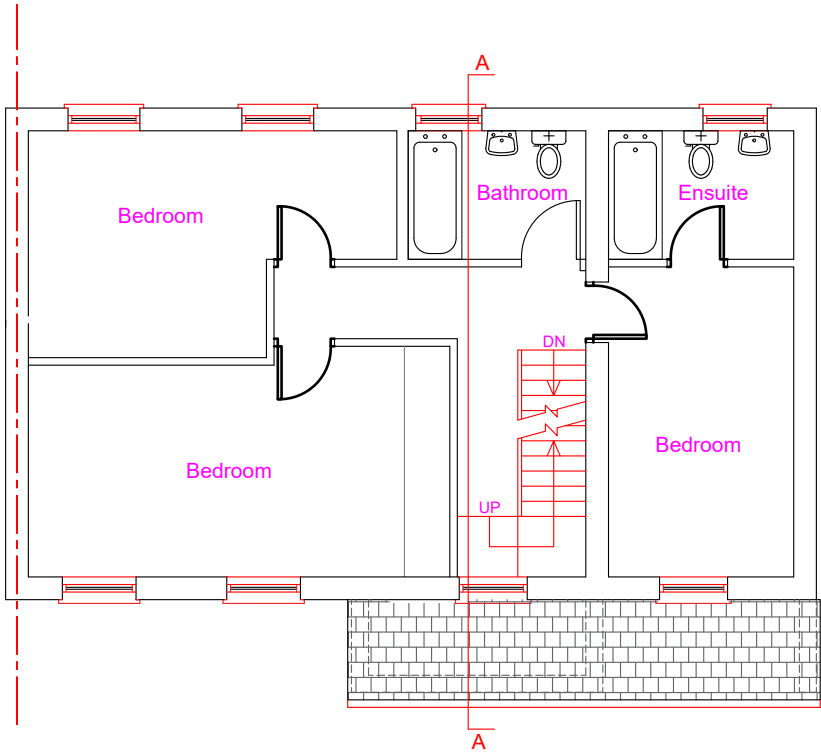

Proposed First Floor Layout

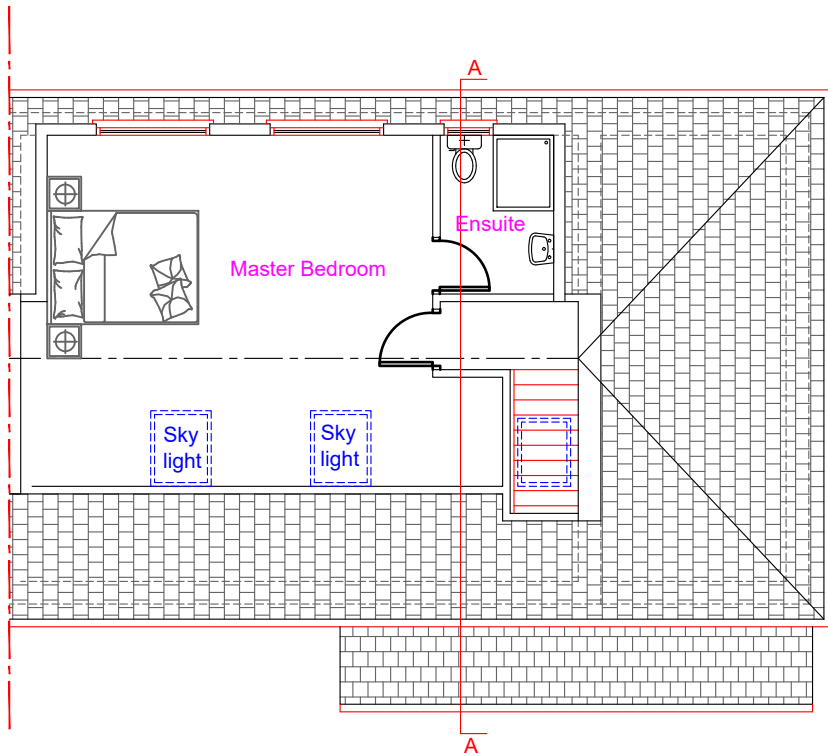

Proposed Second Floor Layout

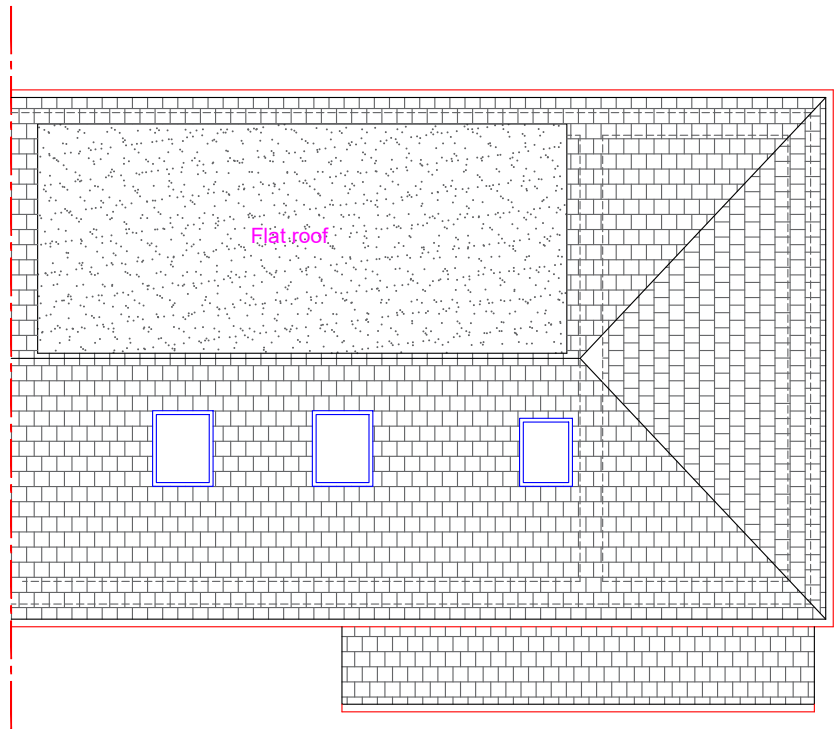

Proposed Roof Layout

**Proposed Development:**  
Construction of Loft Extension  
and Outbuilding

**Site Address:**  
171 Lynhurst Crescent  
Uxbridge  
UB10 9EH


Revisions:

| Rev | Date       | Description |
|-----|------------|-------------|
| A   | 23/09/2026 |             |
|     |            |             |
|     |            |             |
|     |            |             |

**Drawing Description:**  
Proposed Floor & Roof Layouts

**Drawing No:**  
ART/2026/LE171LC/PL

Scale: 1:100  
Paper Size: A3  
Sheet No: 2 of 7

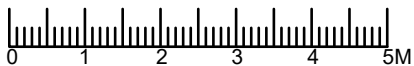

ART CONSULTANTS (UK) LTD  
113 LONG LANE  
STANWELL  
TW19 7AL  
M:07960071377  
E: ARTCONSULTANTSUK@GMAIL.COM