




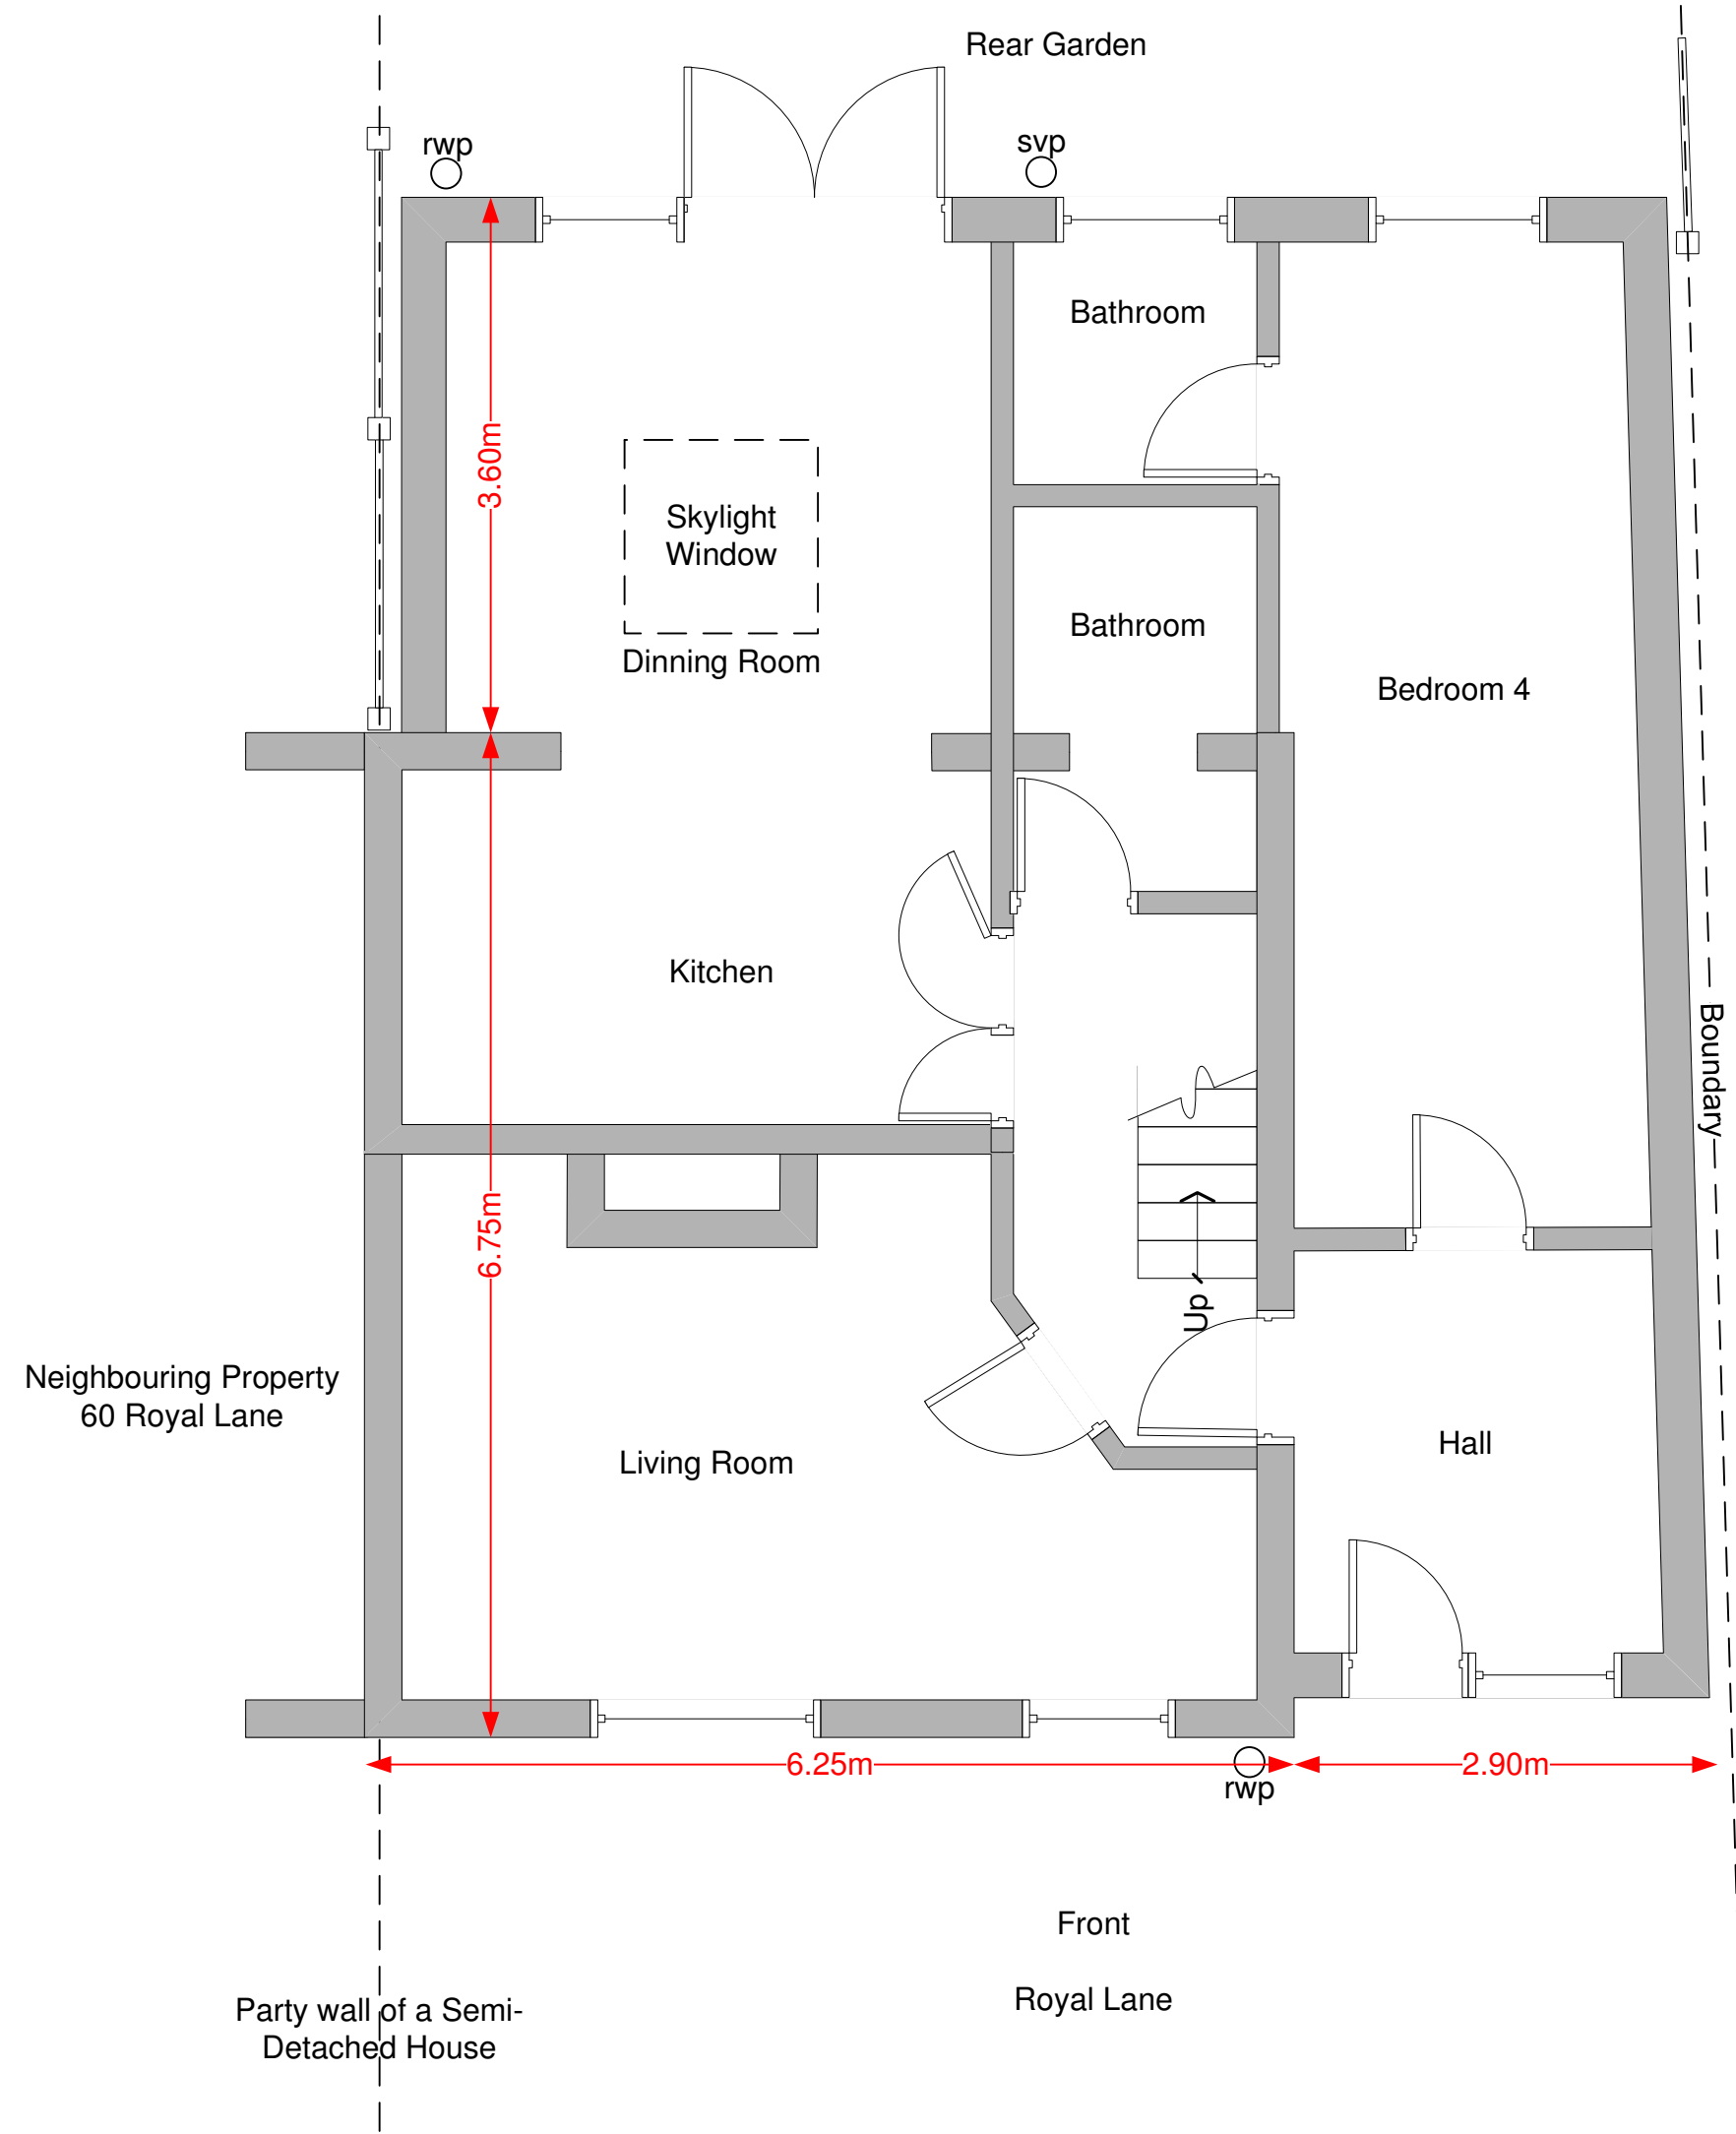



PLANNING
Andrew Alexander Vorobiev
58 Royal Lane, West Drayton,
UB7 8DN
Scale – 1:50 @ A3
EXISTING GROUND FLOOR
11/03/2014
Drawing No: 58-P-EG

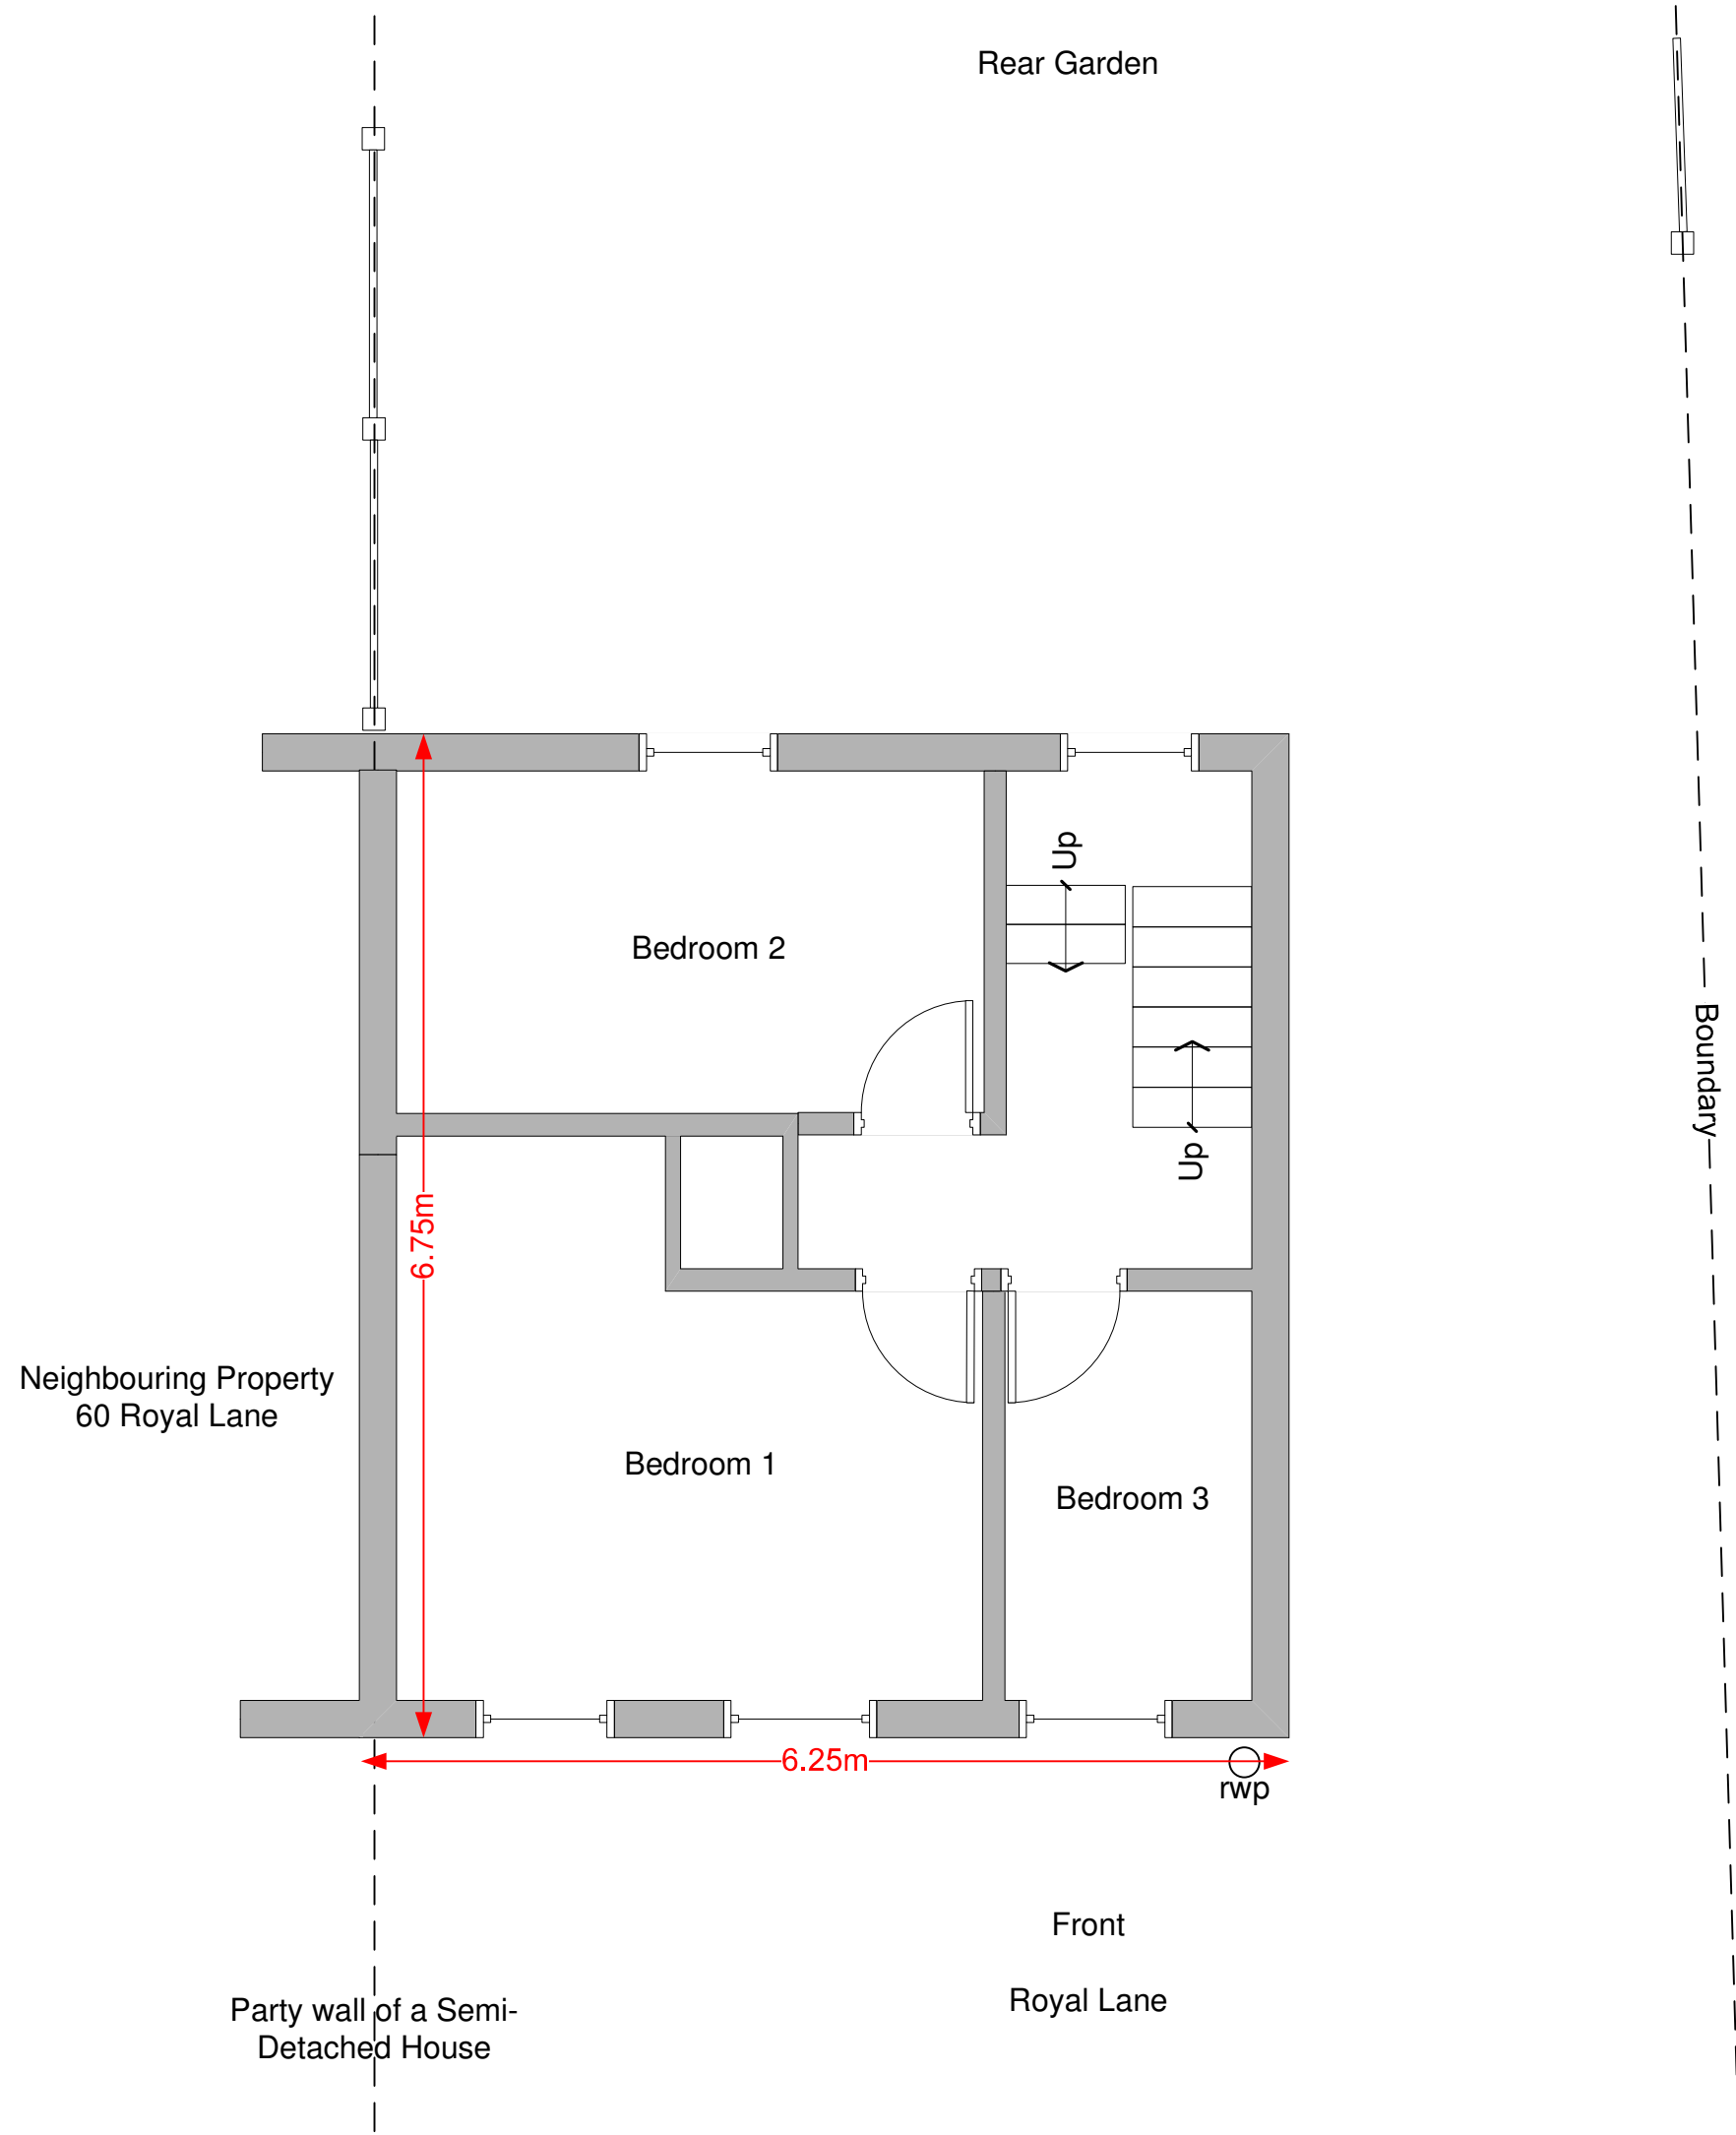

PLANNING
Andrew Alexander Vorobiev
58 Royal Lane, West Drayton,
UB7 8DN
Scale – 1:50 @ A3
EXISTING FIRST FLOOR
11/03/2014
Drawing No: 58-P-EF

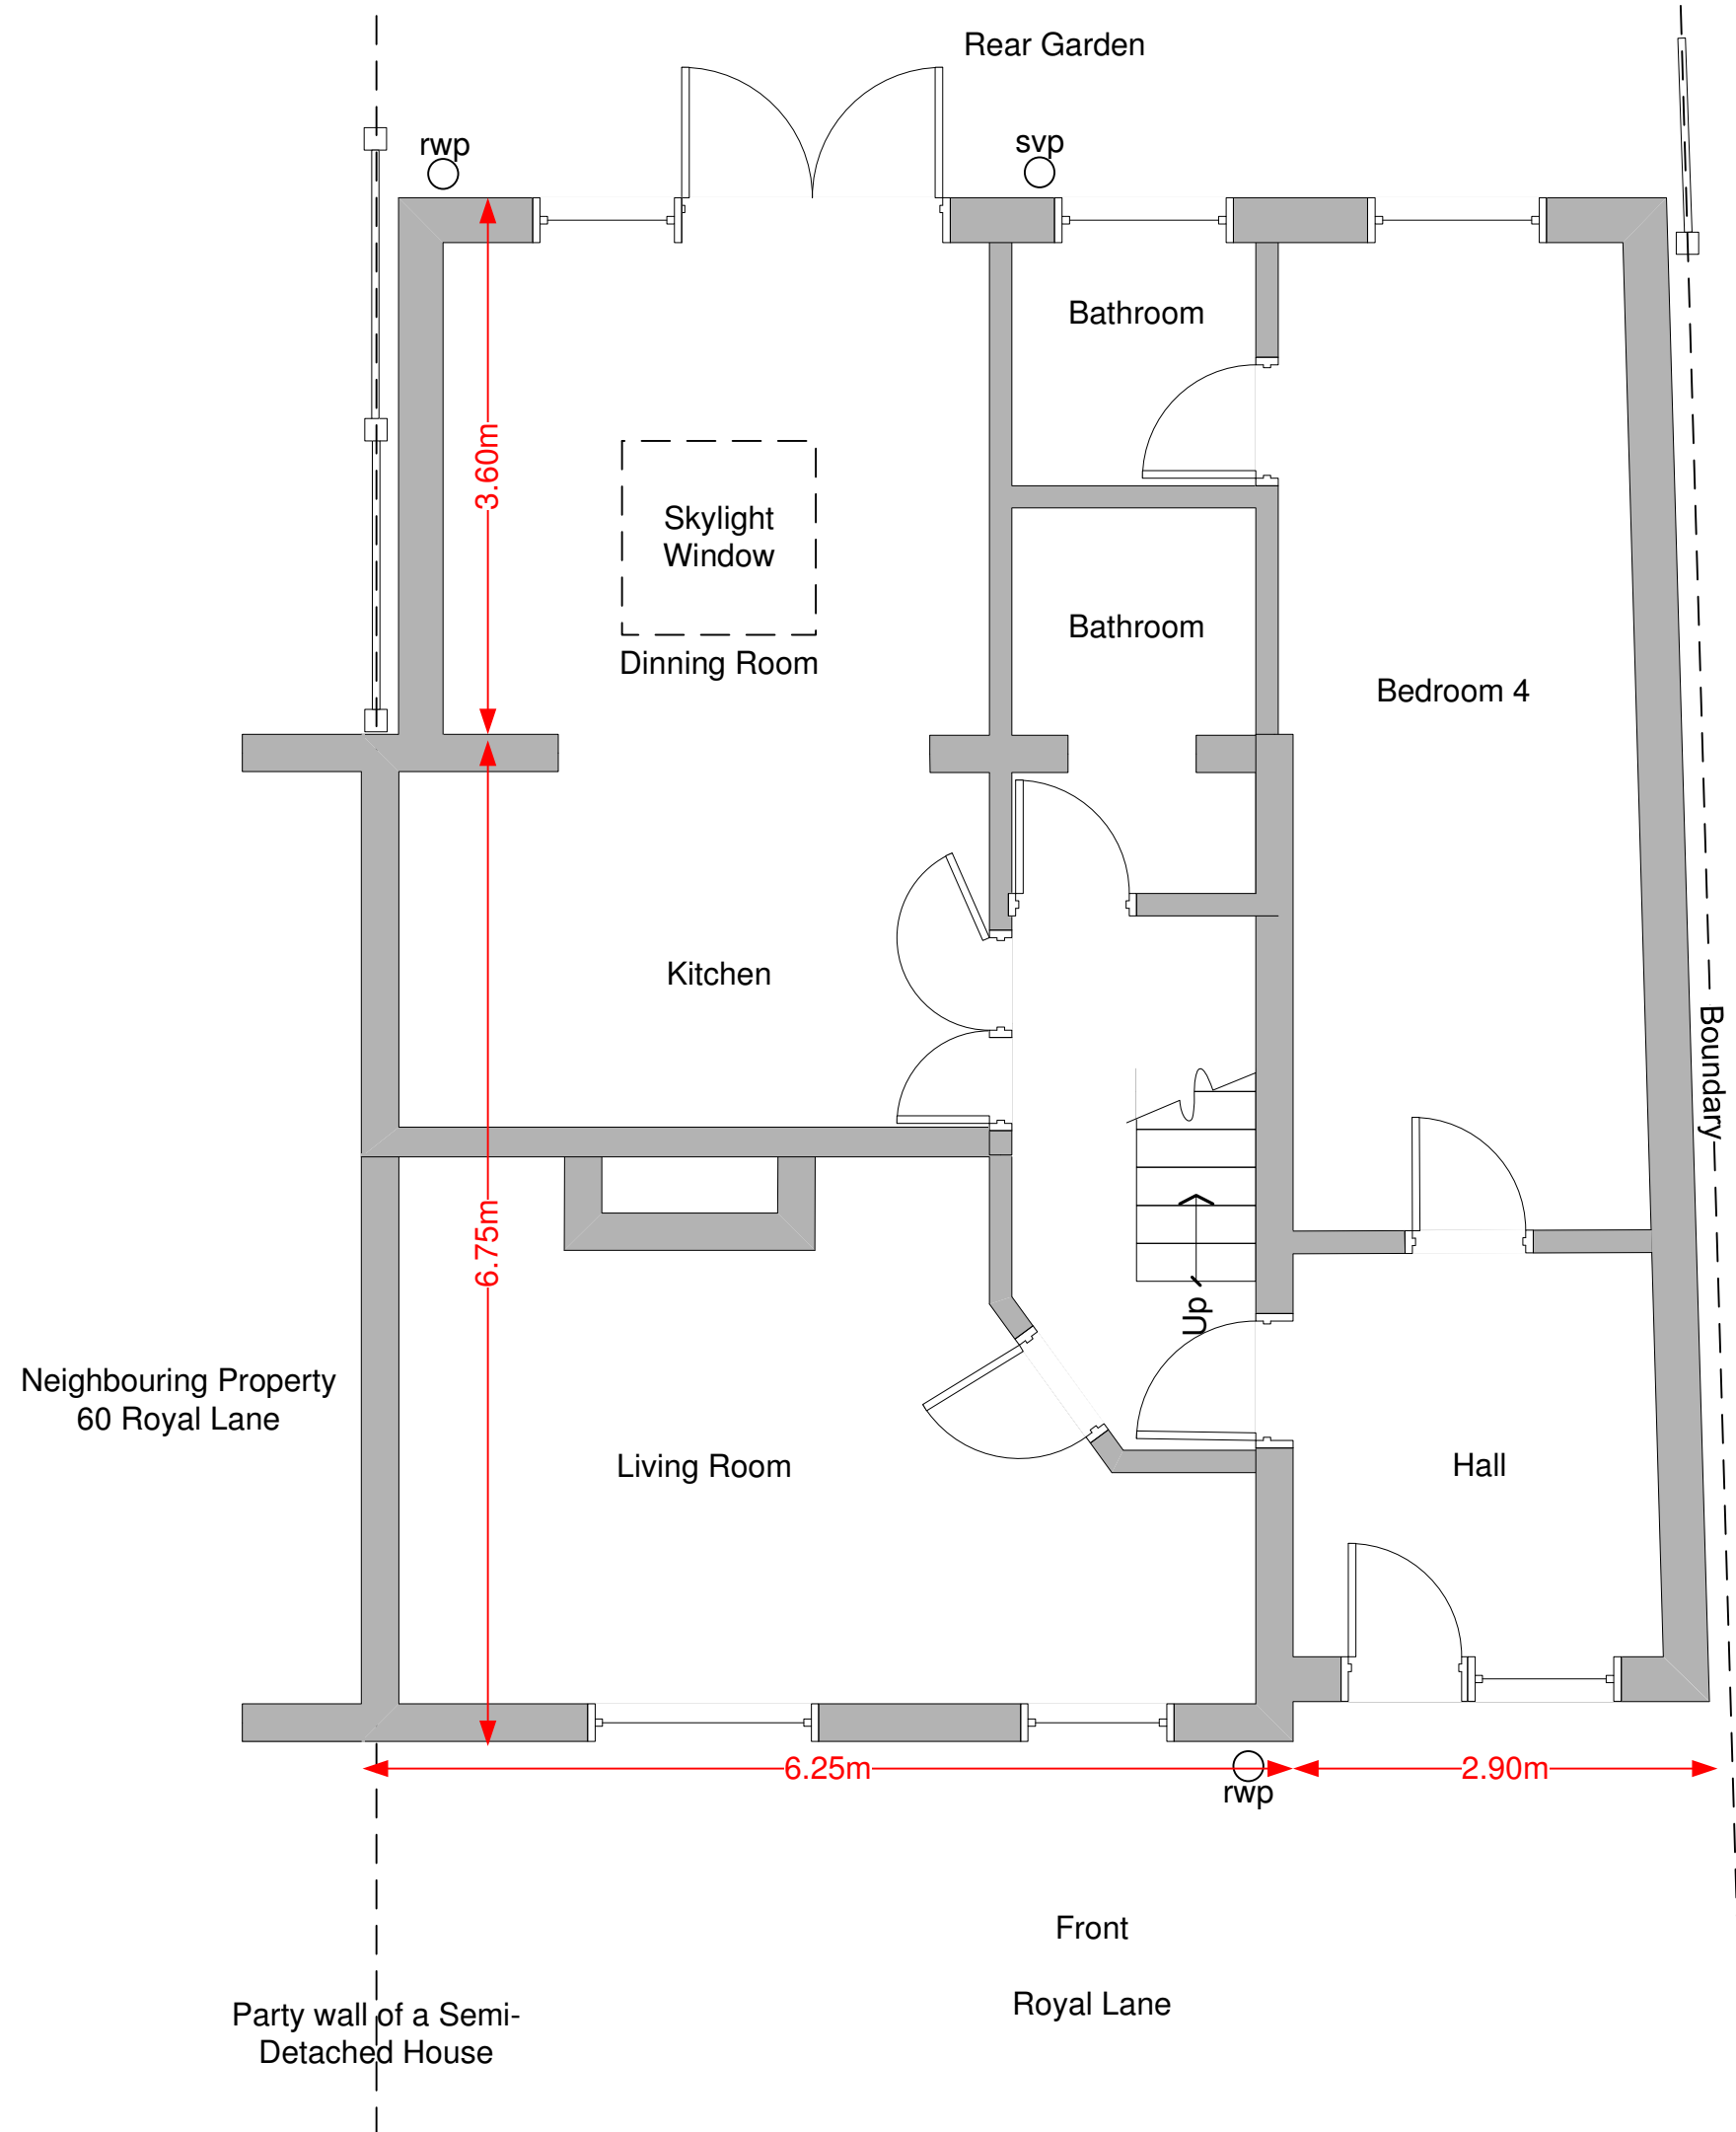

PLANNING
Andrew Alexander Vorobiev
58 Royal Lane, West Drayton,
UB7 8DN
Scale – 1:50 @ A3
PROPOSED GROUND FLOOR
11/03/2014
Drawing No: 58-P-PG4

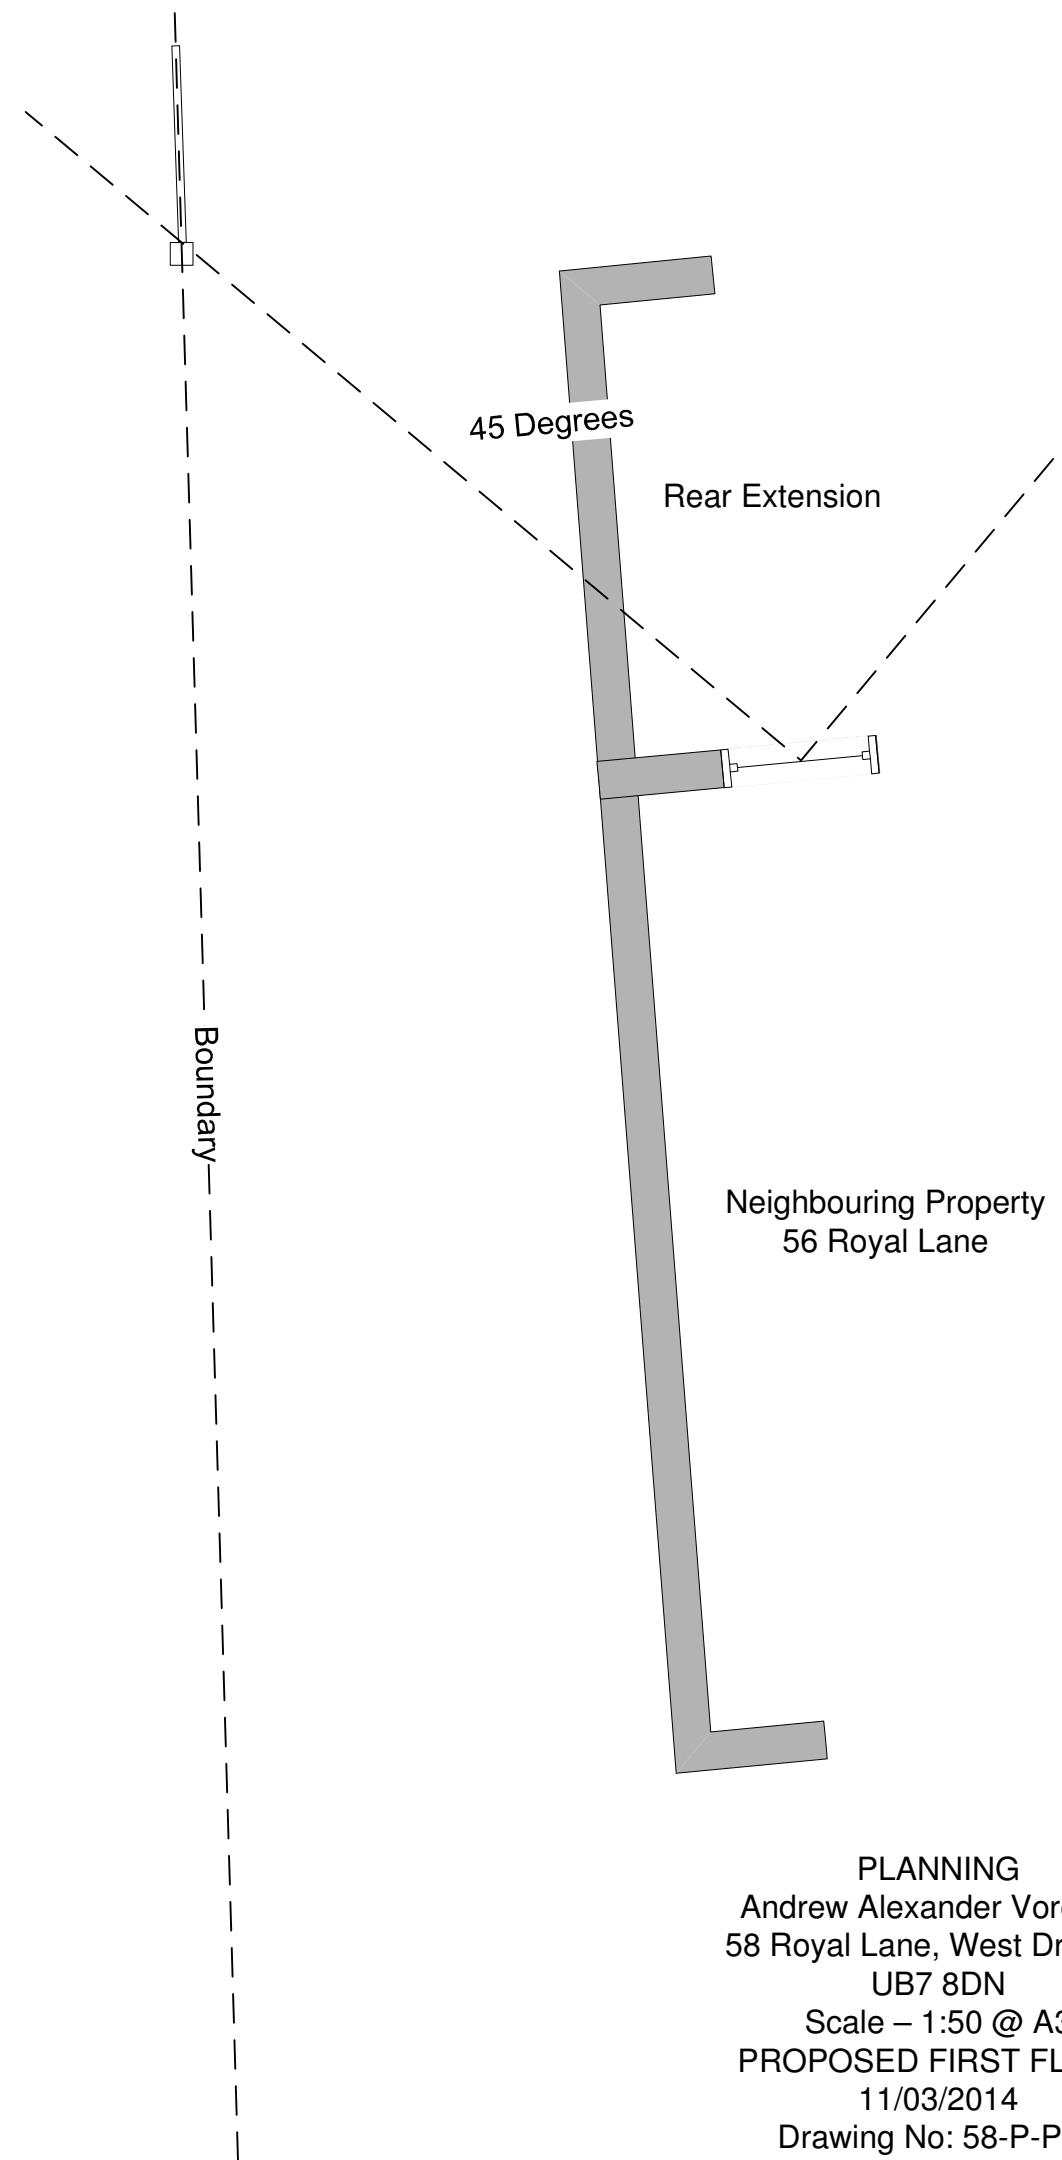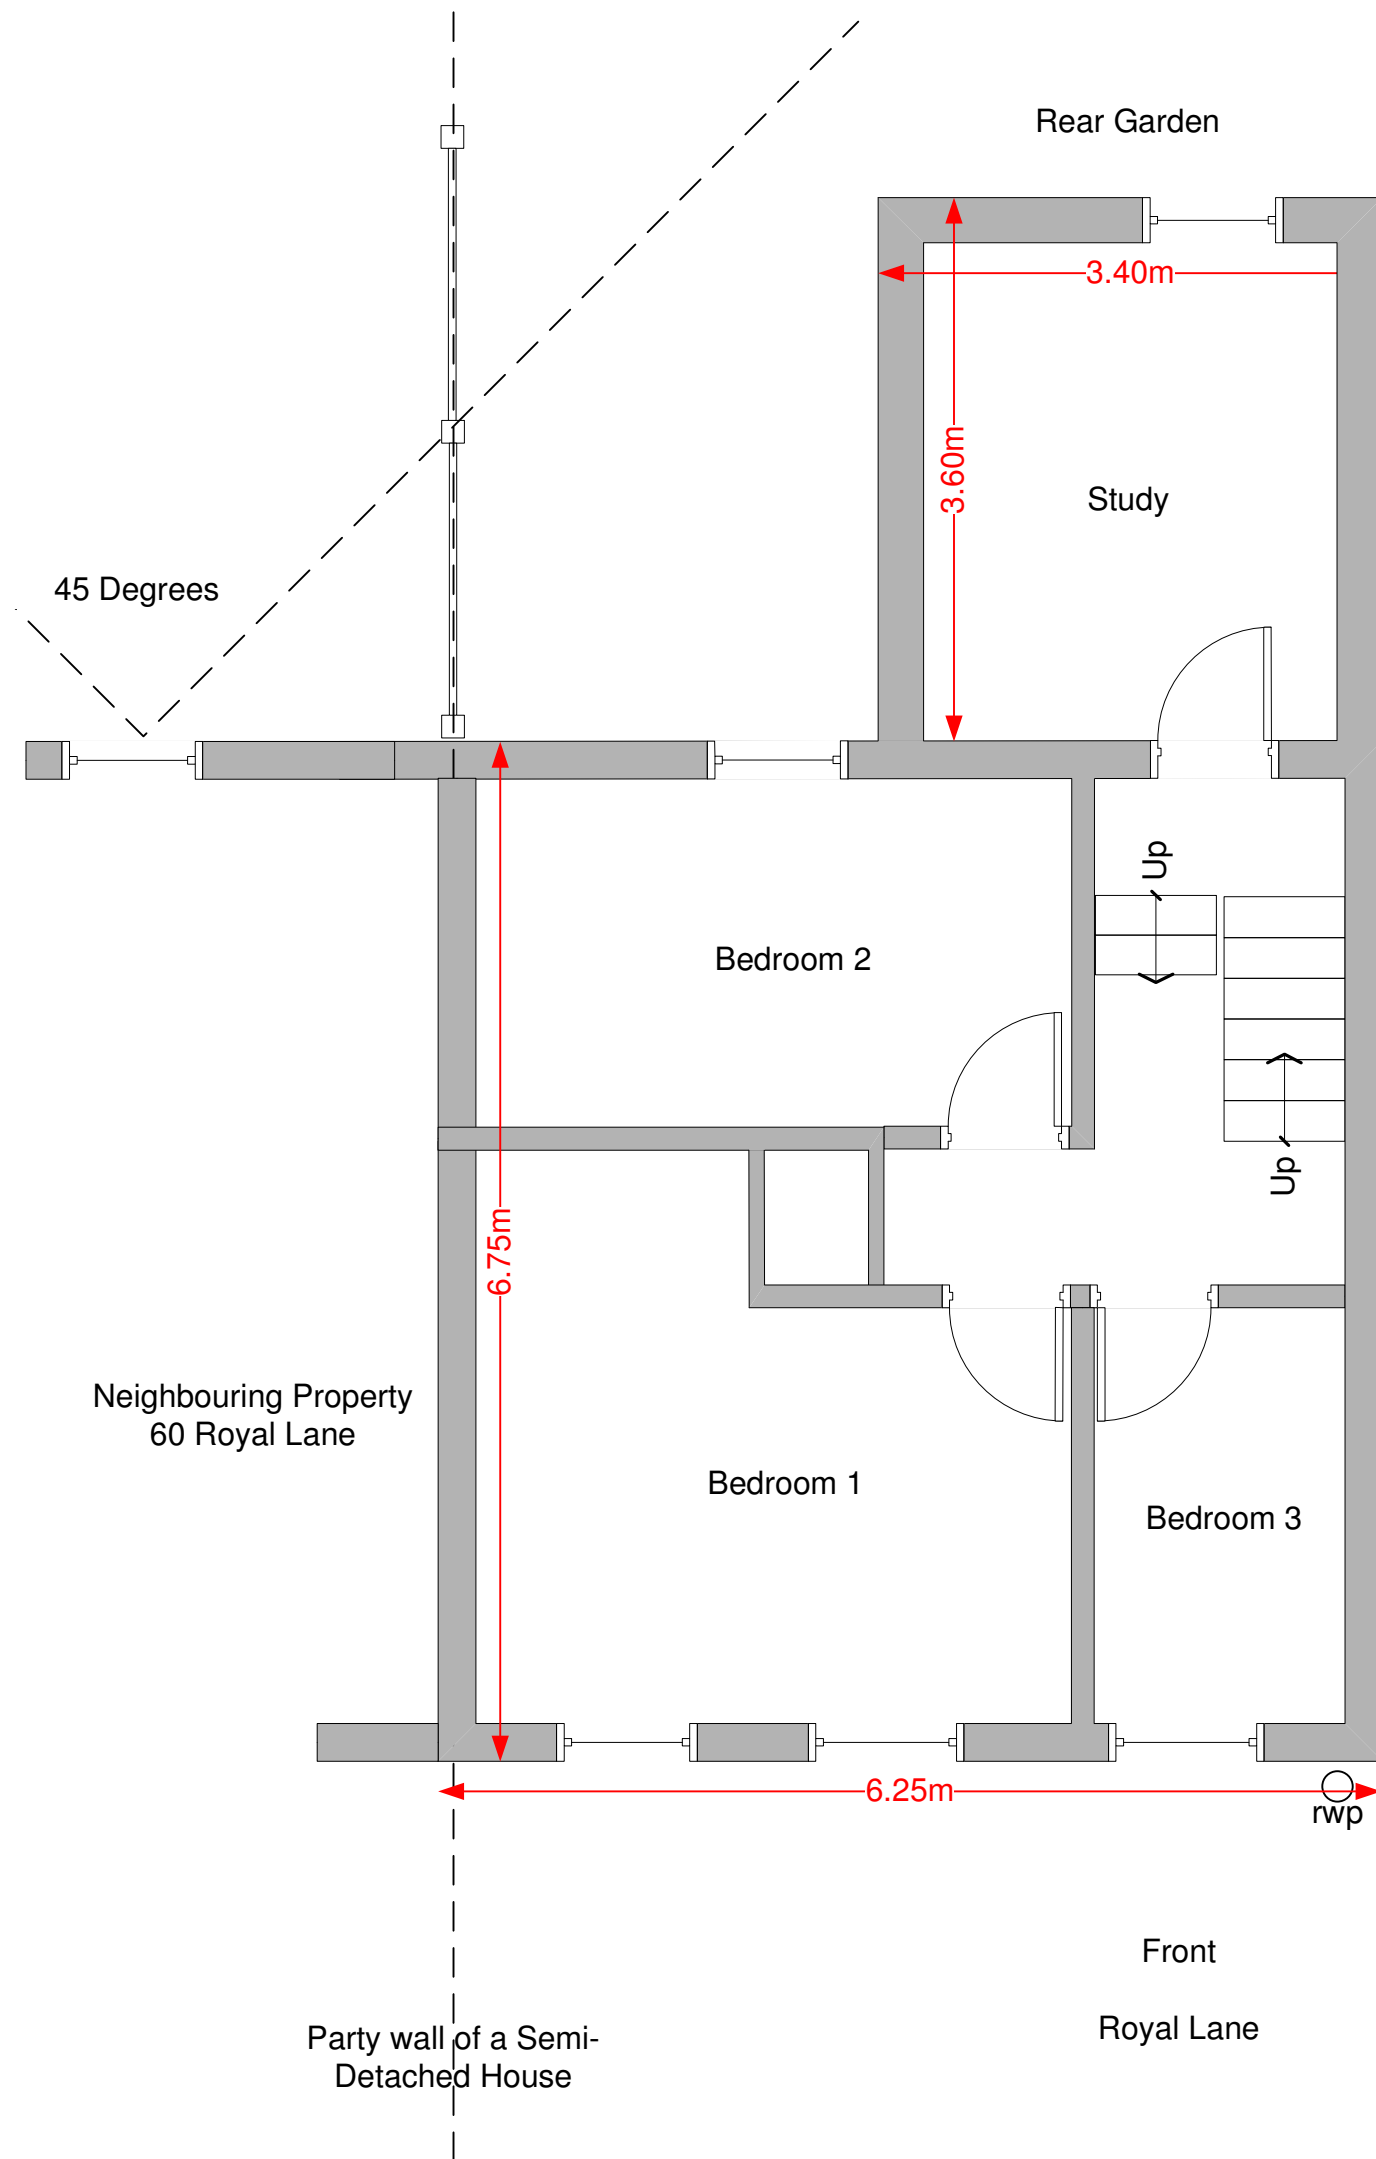

PLANNING
Andrew Alexander Vorobiev
58 Royal Lane, West Drayton,
UB7 8DN
Scale – 1:50 @ A3
PROPOSED FIRST FLOOR
11/03/2014
Drawing No: 58-P-PF4