


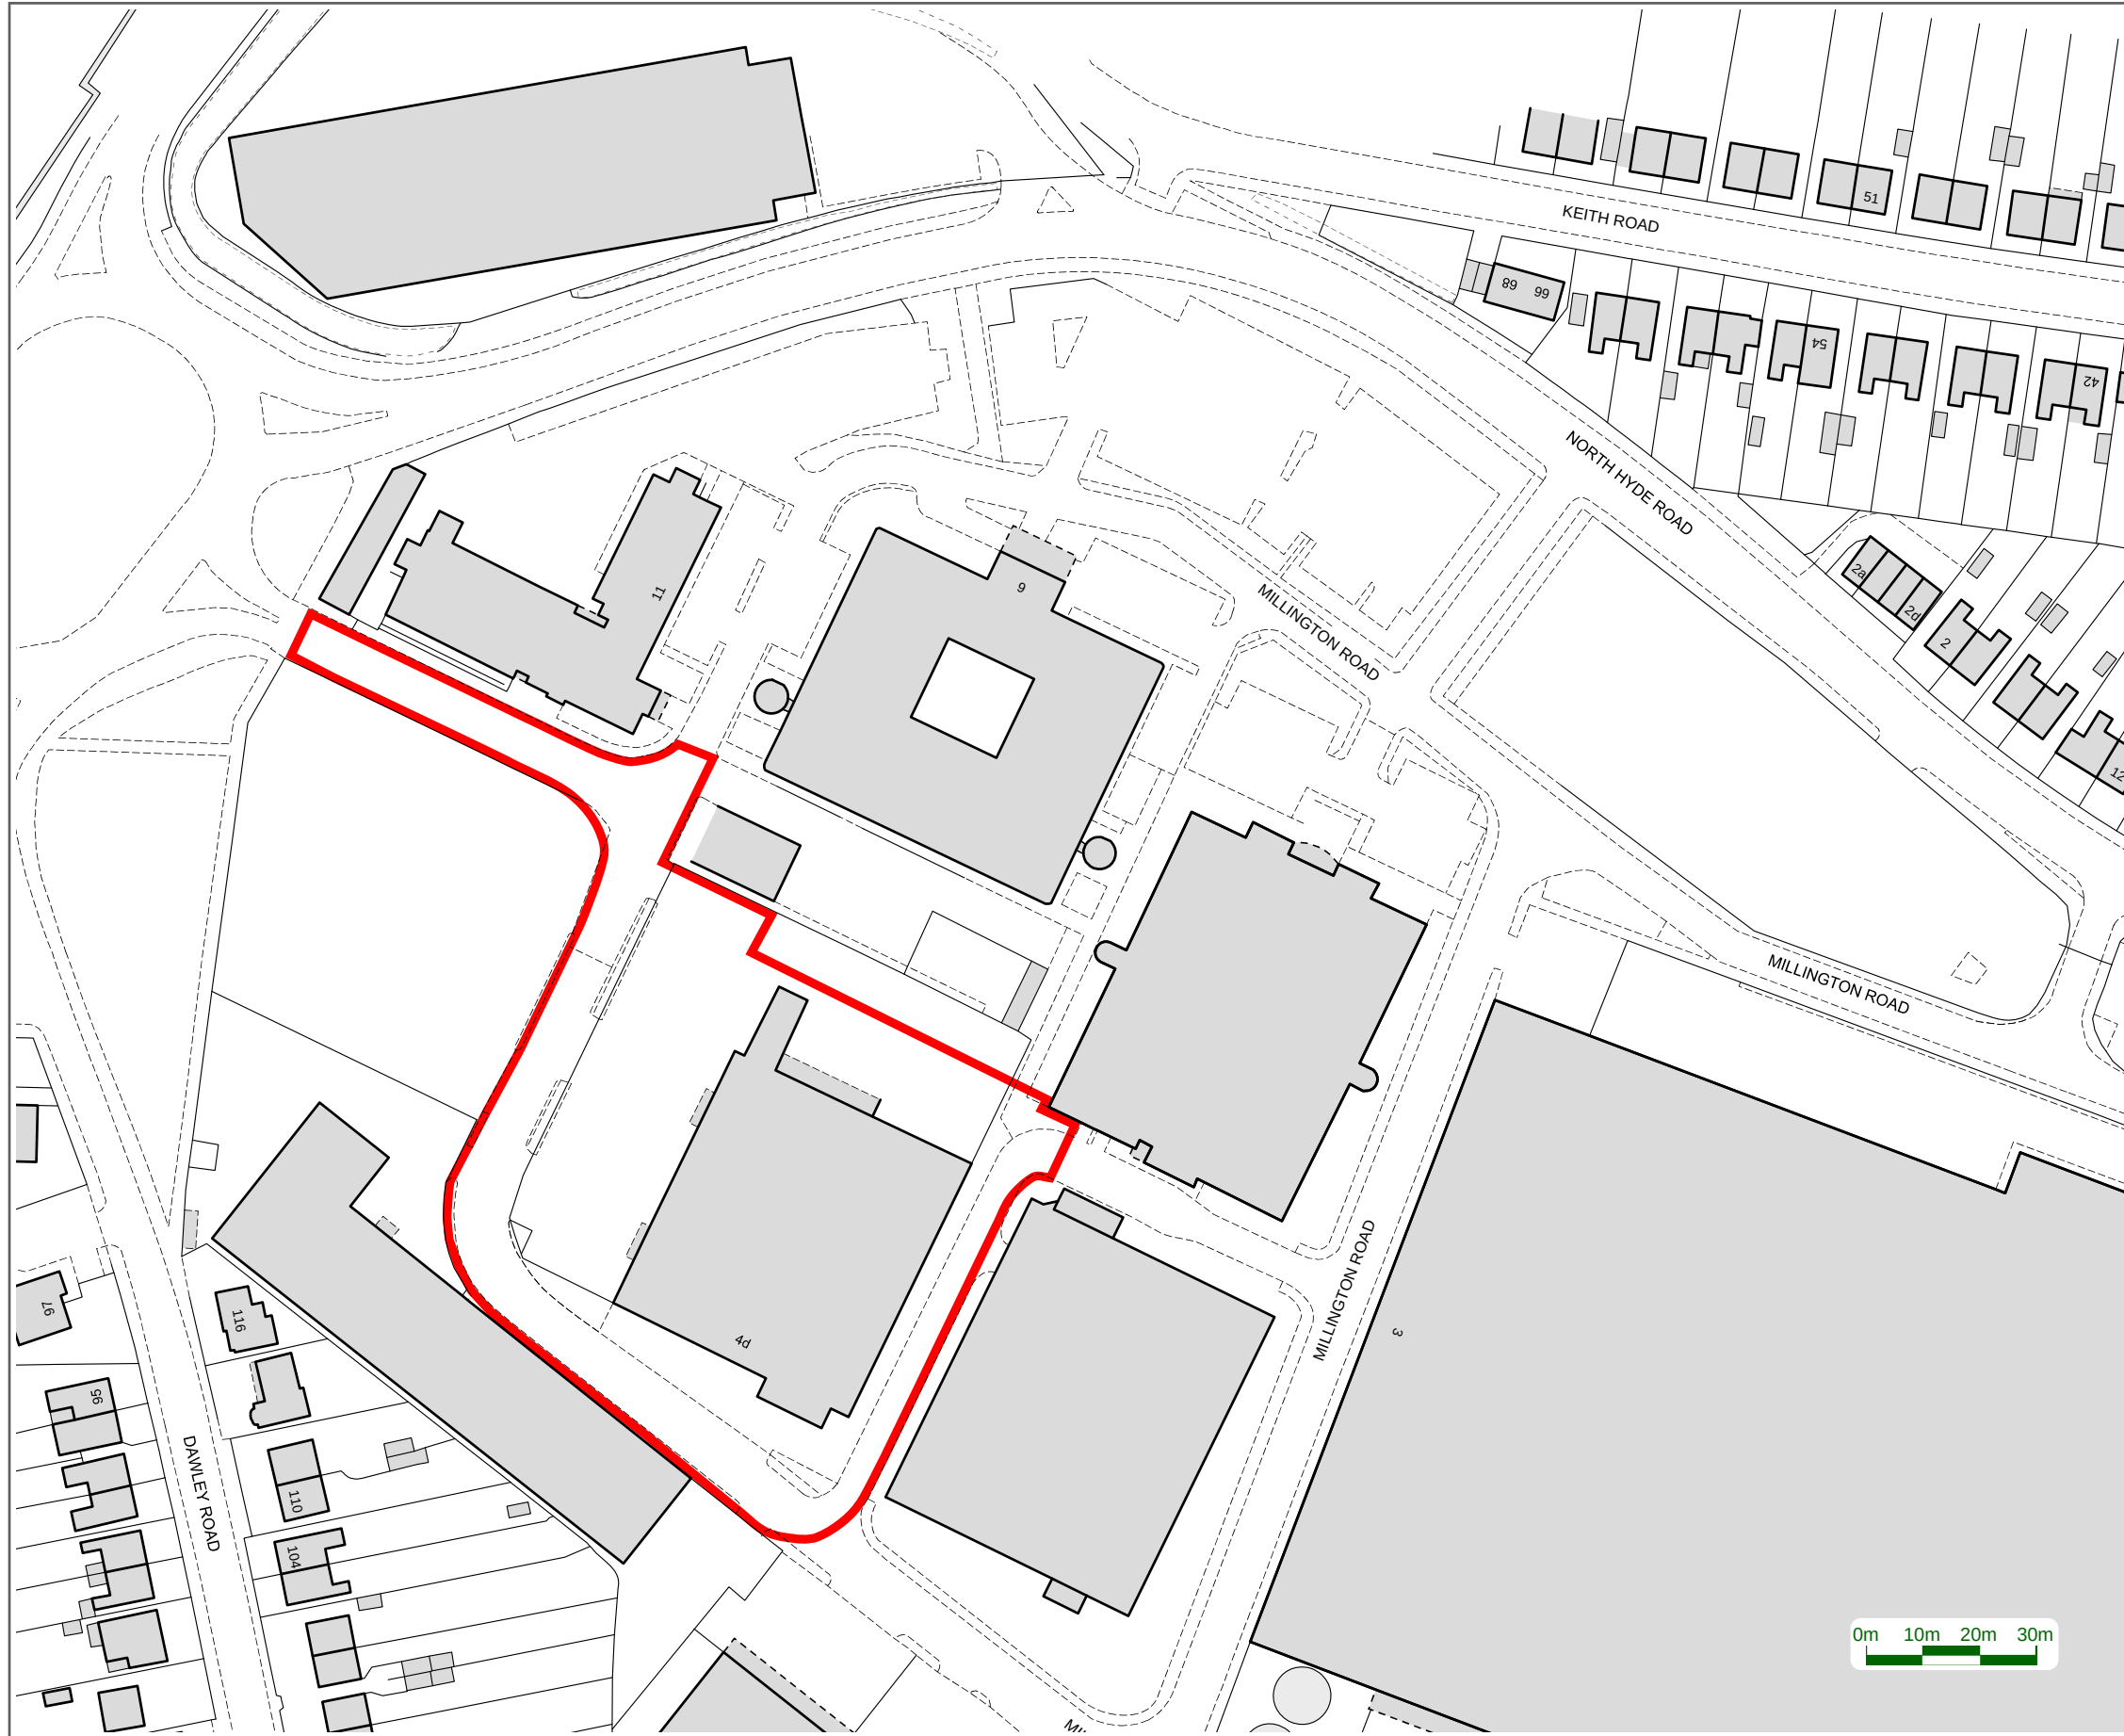

SITE LOCATION PLAN
Millington Road,
HAYES.



Scale @ A3 : **1:1250**

Plan No. : **1020/61/1_SLP03**

This map is for identification purposes only and should not be relied upon for accuracy.
Reproduced by permission of Geographers' A-Z Map Co. Ltd. Licence No. A0203.
This product includes mapping data licensed from Ordnance Survey®.
© Crown Copyright 2001. Licence No. 100017302 and
© Crown Copyright, All rights reserved. Licence No. ES 100004619