



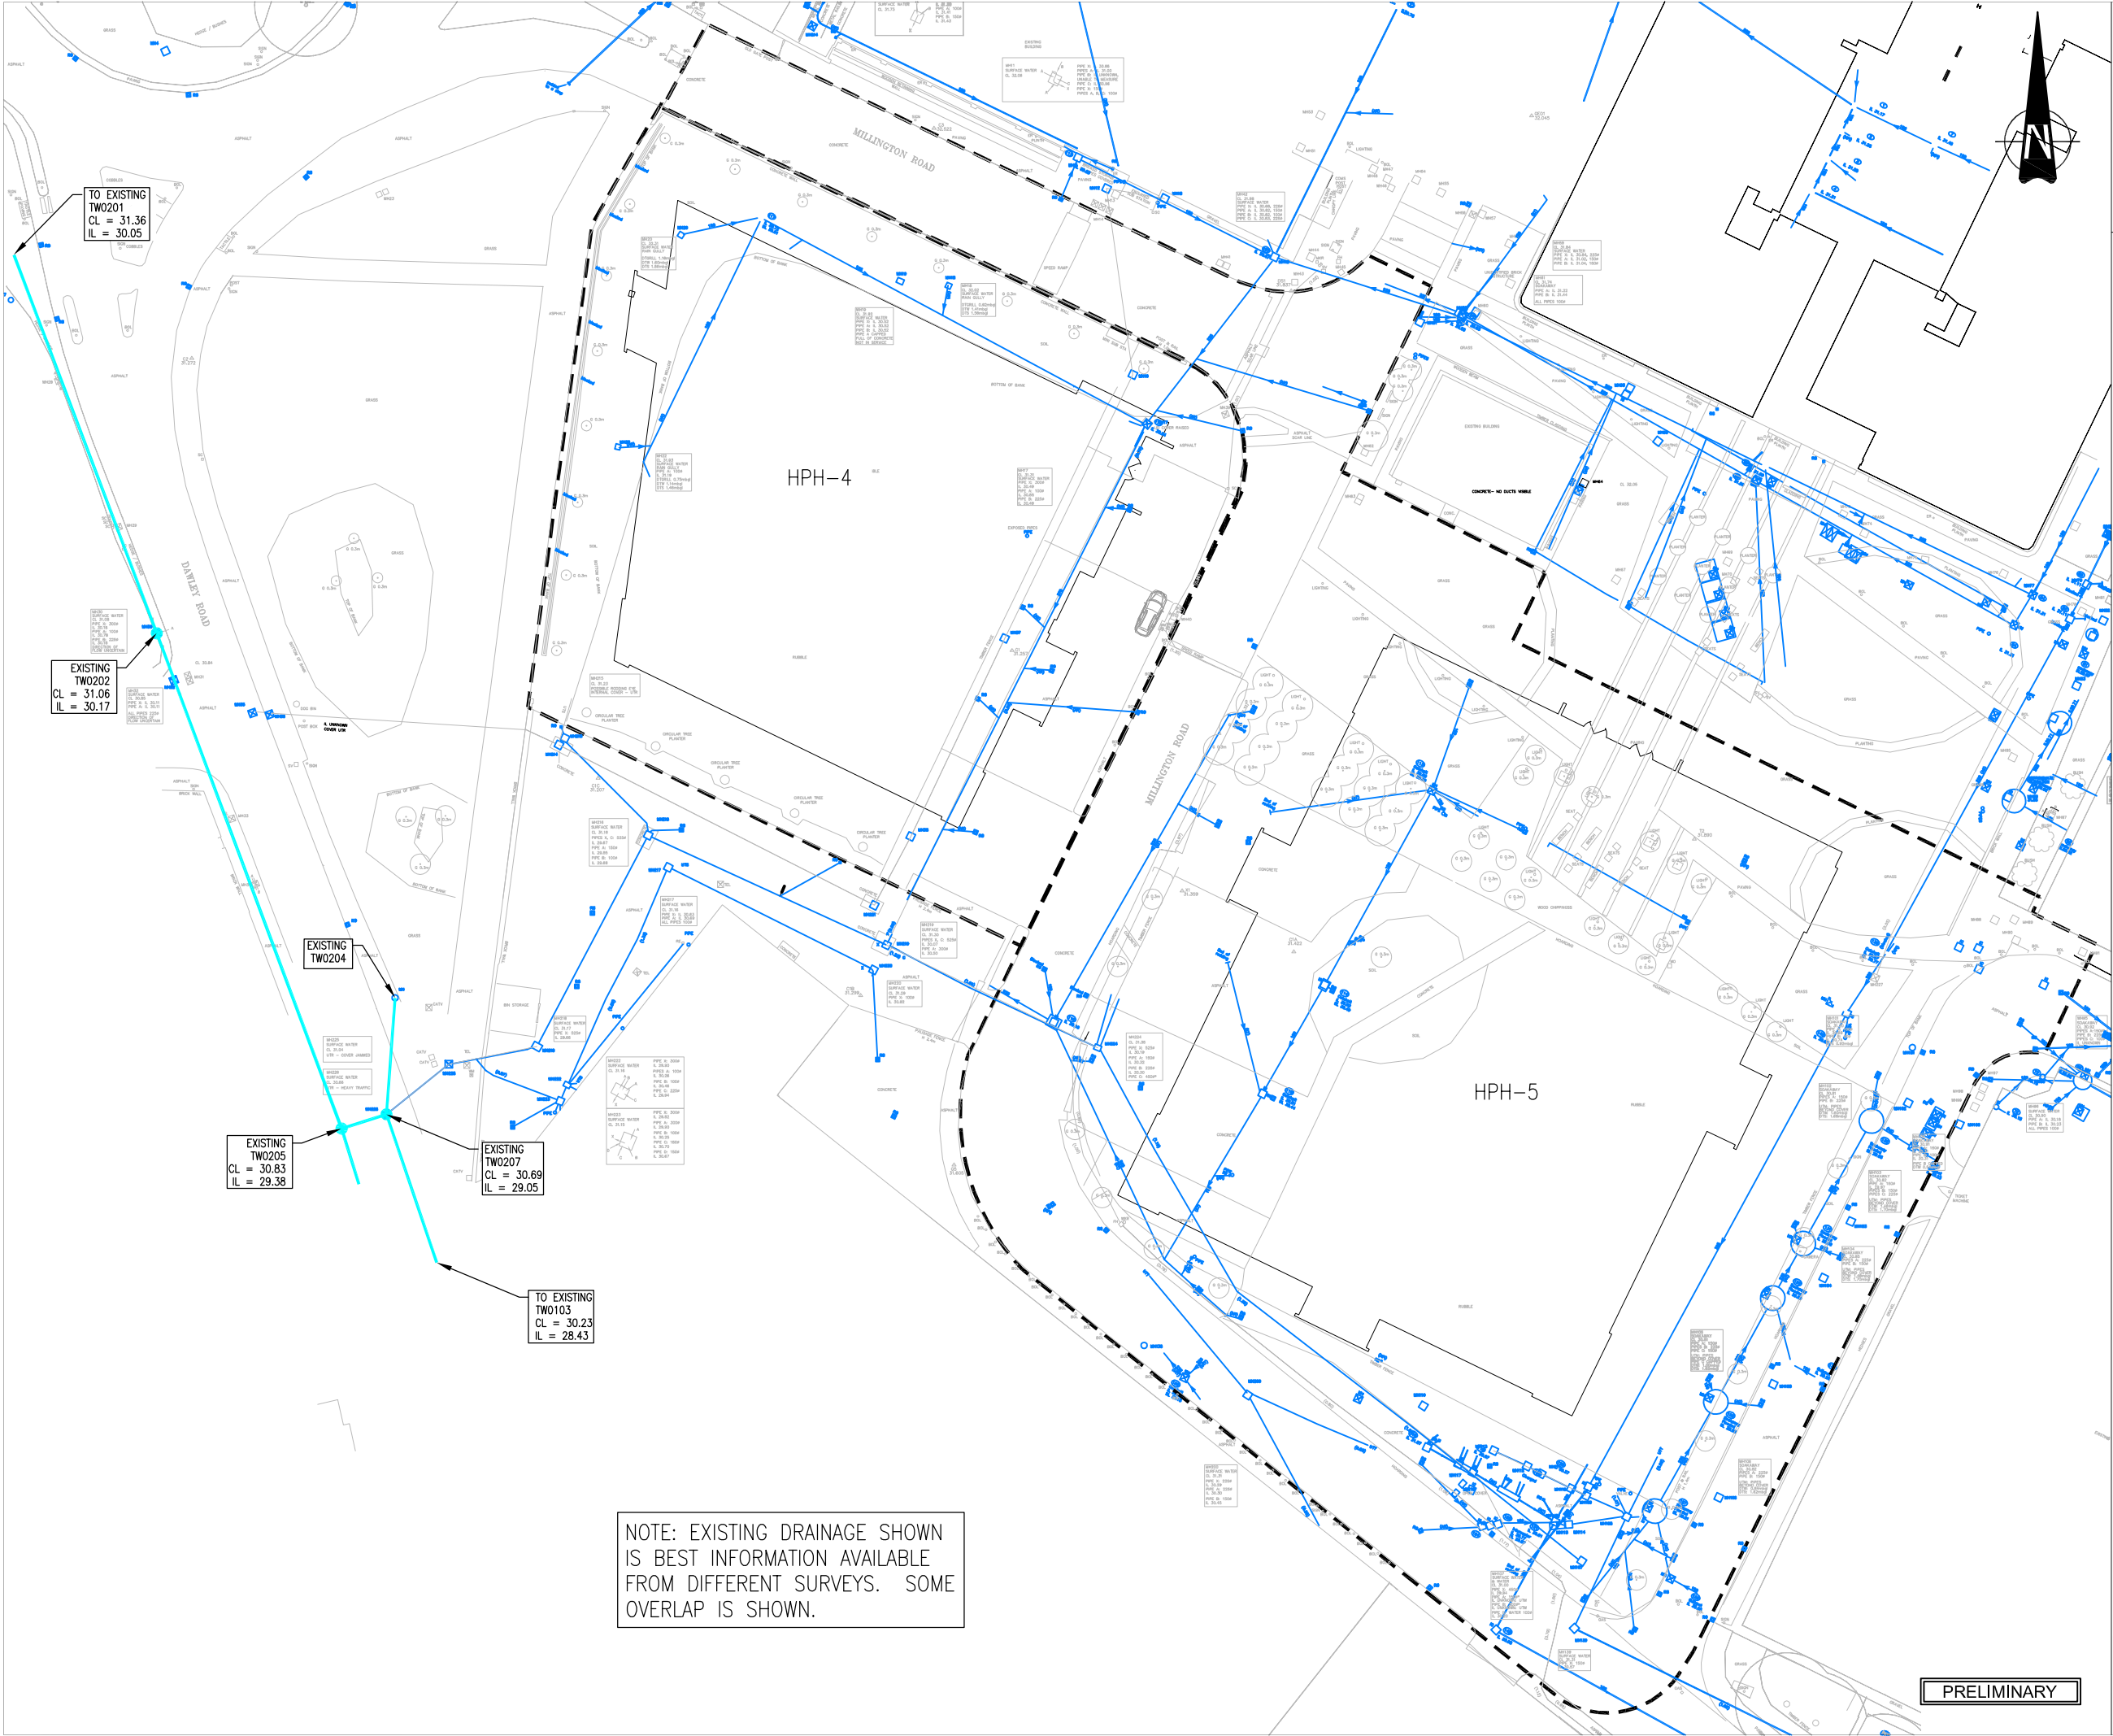

Key Plan:

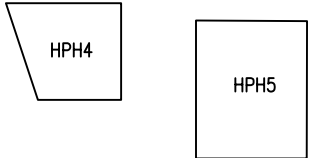

- Notes:
- DO NOT SCALE FROM THIS DRAWING, WORK ONLY TO DIMENSIONS SHOWN.
 - ALL DIMENSIONS ARE IN METERS UNLESS NOTED OTHERWISE.
 - FOR ALL SETTING OUT OF BUILDING GEOMETRY REFER TO ARCHITECTURAL DRAWINGS.
 - THIS DRAWING IS TO BE READ IN CONJUNCTION WITH ALL ARCHITECTURAL, MECHANICAL, ELECTRICAL DRAWINGS AND SPECIFICATIONS.
 - IT IS UNDERSTOOD THAT THE ROADS WITHIN THE PROPOSED DEVELOPMENT ARE NOT ADOPTED AND THAT THE DRAINAGE IS PRIVATE. THIS IS TO BE CONFIRMED WITH THE LOCAL AUTHORITY.

- Key:
- EXISTING SITE DRAINAGE
 - PLANNING APPLICATION BOUNDARY
 - THAMES WATER FOUL SEWER
 - CL COVER LEVEL
 - IL INVERT LEVEL

Rev	By	Chkd	Apprv	Date	Description

Client

3DReid

Elms House, 43 Brook Green, London, W6 7EF
T: +44(0)20 3479 8000 F: +44(0) 3479 8001
EMAIL: info@halcrow.com
halcrow@es.com

Halcrow Volles
A CH2M HILL COMPANY

Project

HYDE PARK HAYES
HPH4 & HPH5
HAYES

Drawing

EXISTING SITE
DRAINAGE CATCHMENT

Drawn by: SAH	Date: 23.07.12
Checked by: AM	Date: 23.07.12
Approved by:	Date:

Drawing No.	Revision
FIGURE 1	P01

Drawing Scale: NTS

PRELIMINARY