


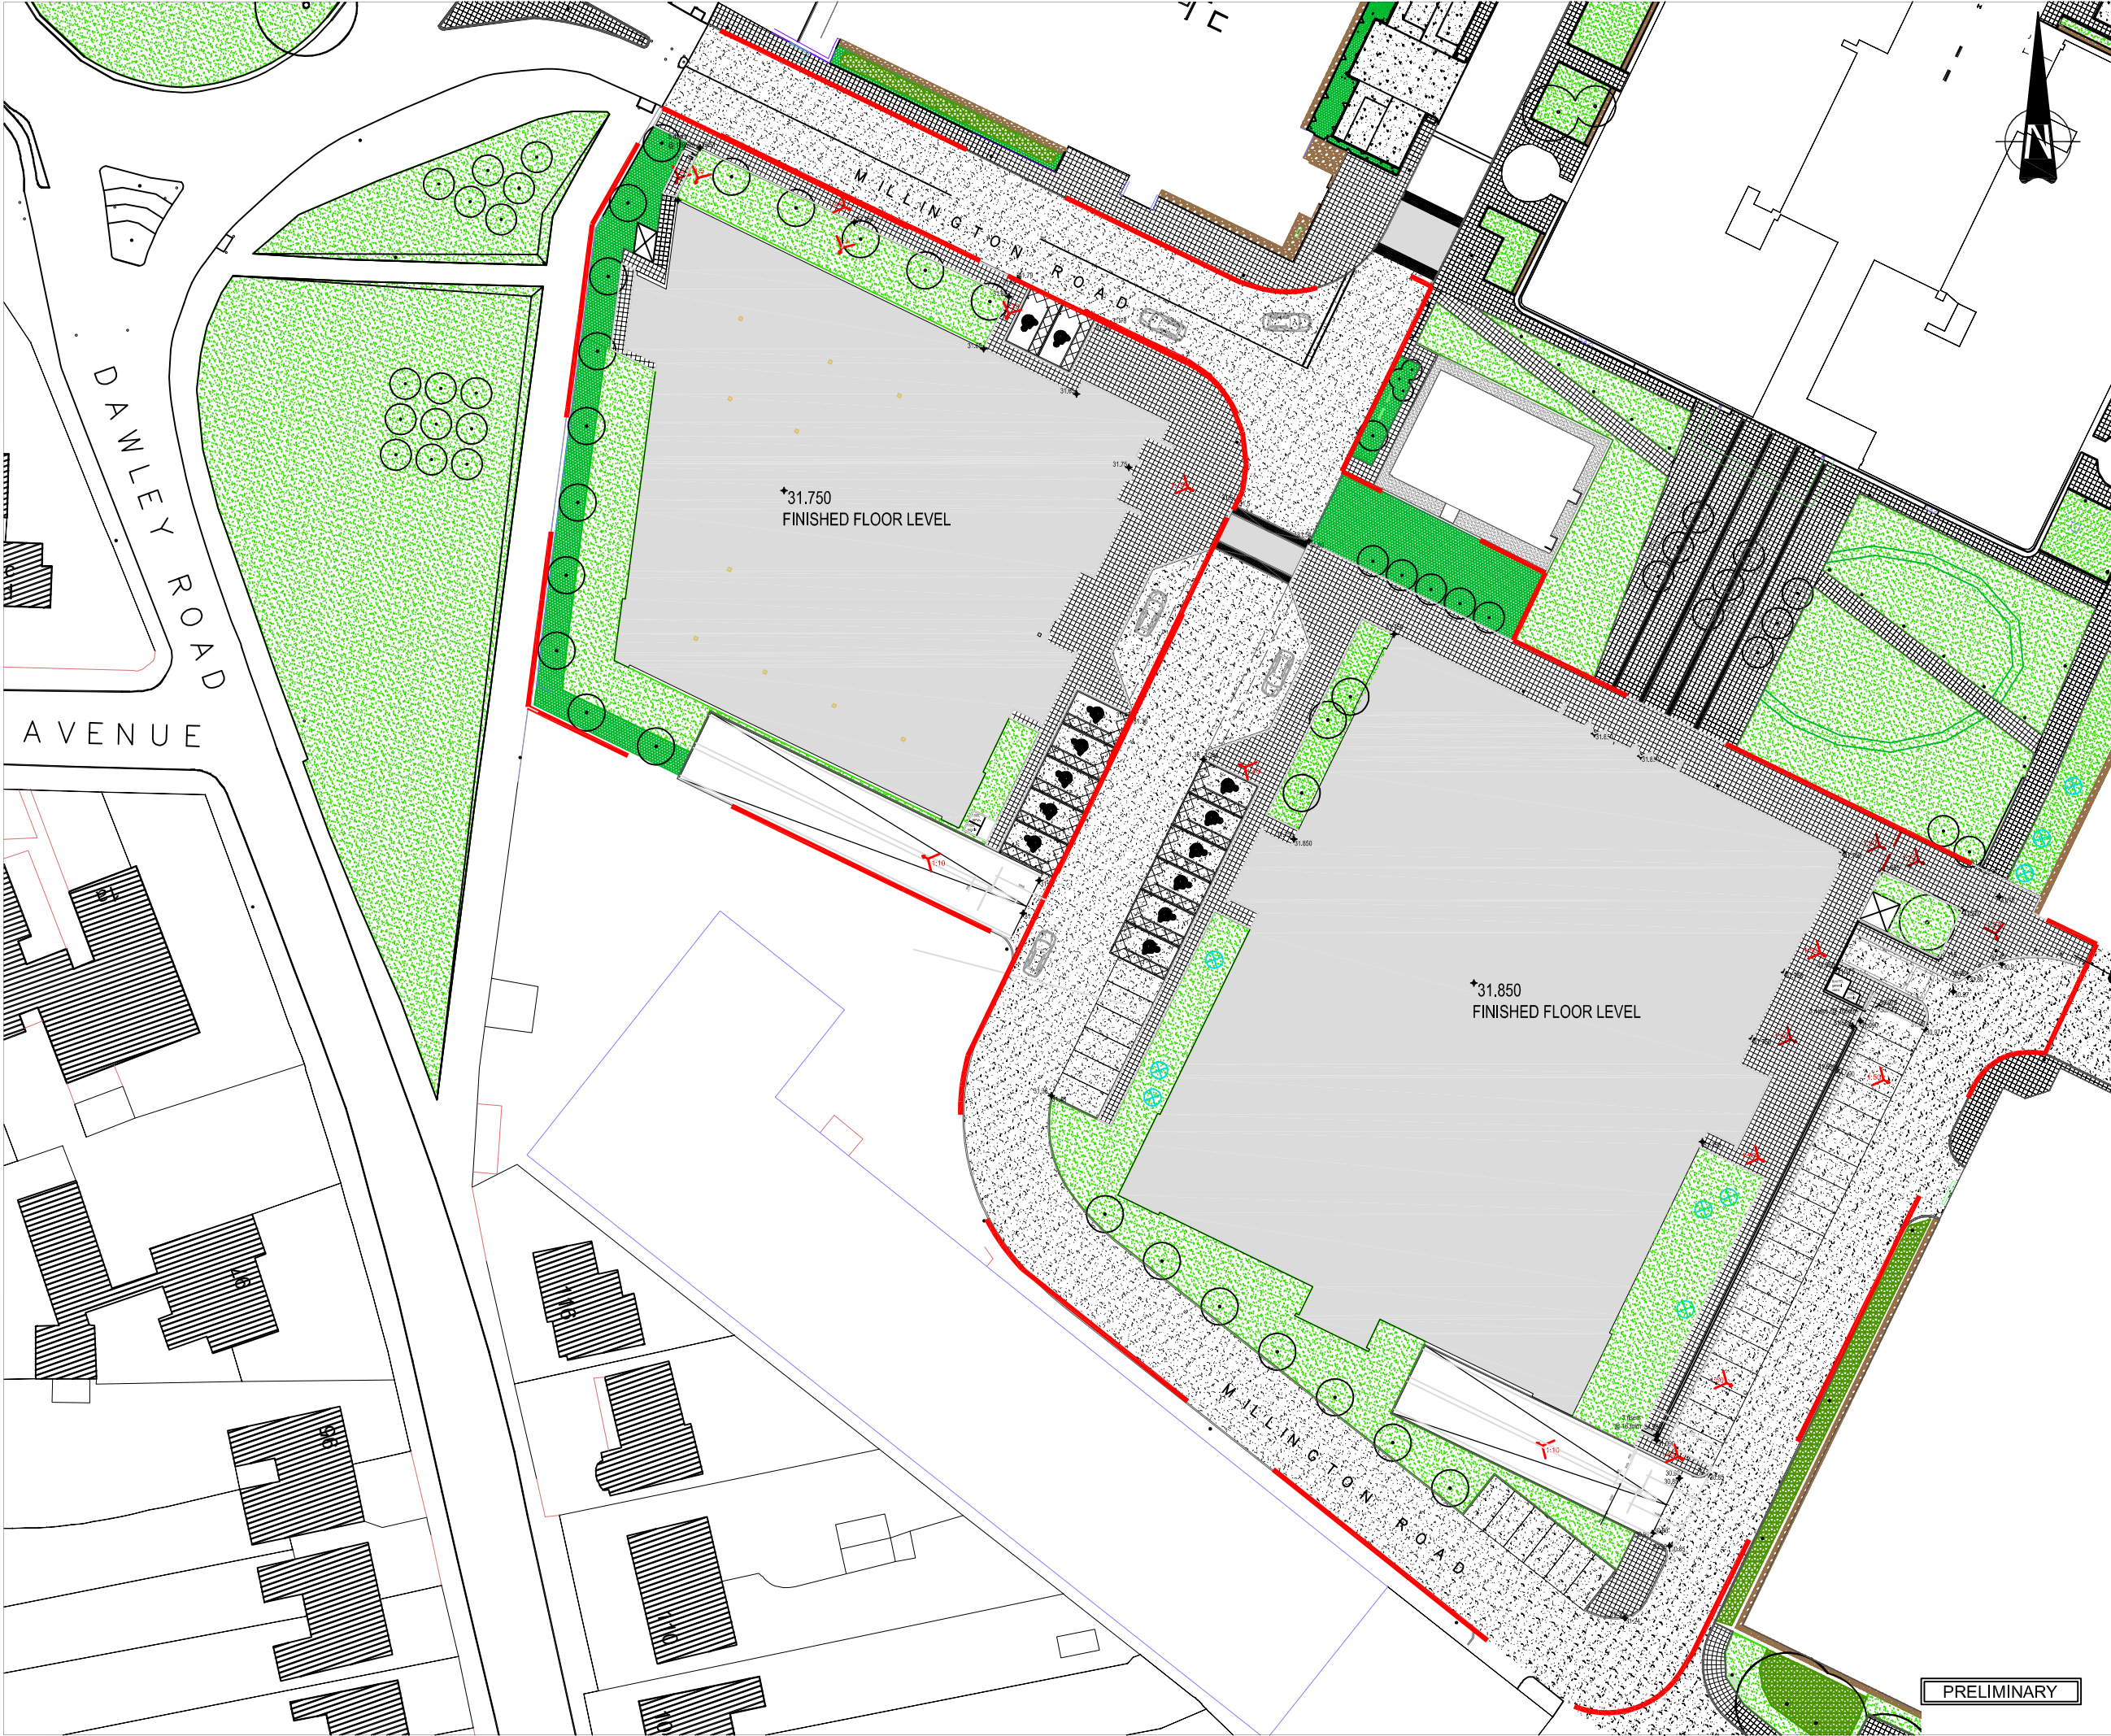

Key Plan:

HPH4

HPH5

Notes:

- DO NOT SCALE FROM THIS DRAWING, WORK ONLY TO DIMENSIONS SHOWN.
- ALL DIMENSIONS ARE IN METERS UNLESS NOTED OTHERWISE.
- FOR ALL SETTING OUT OF BUILDING GEOMETRY REFER TO ARCHITECTURAL DRAWINGS.
- THIS DRAWING IS TO BE READ IN CONJUNCTION WITH ALL ARCHITECTURAL, MECHANICAL, ELECTRICAL DRAWINGS AND SPECIFICATIONS.
- ARCHITECT / TEAM TO CONFIRM NEED FOR FALLS OR DRAINAGE IN THE BASEMENT.
- IT IS UNDERSTOOD THAT THE ROADS WITHIN THE PROPOSED DEVELOPMENT ARE NOT ADOPTED AND THAT THE DRAINAGE IS PRIVATE. THIS IS TO BE CONFIRMED WITH THE LOCAL AUTHORITY.

Key:

Ground Cover

Hedge

Grass

Specimen Shrub

Tree

Paving slabs to pedestrian walkways
450x450mm Marshalls Saxon textured to match exsting/ Natural or equivalent approved

Marshalls Concrete Textured Sett Paving
100x100mm - Silver grey

Marshalls Concrete Textured Sett Paving
100x100mm - Charcoal

Marshalls Keyblock, 200x100mm - Charcoal or equivalent approved - Herringbone pattern

Tarmac surface

Gravel edge strip

Rev	By	Chkd	Apprv	Date	Description
Client					
3DReid					
Elms House, 43 Brook Green, London, W6 7EF T: +44(0)20 3479 8000 F: +44(0) 3479 8001 EMAIL: info@halcrow.com halcrowy@es.com					
Halcrow Volles A CH2M HILL COMPANY					
Project HYDE PARK HAYES HPH4 & HPH5 HAYES					
Drawing PROPOSED DEVELOPMENT PLAN					
Drawn by: SAH Date: 23.07.12					
Checked by: AM Date: 23.07.12					
Approved by: Date:					
Drawing No.					Revision
FIGURE 2					P01
Drawing Scale: NTS					