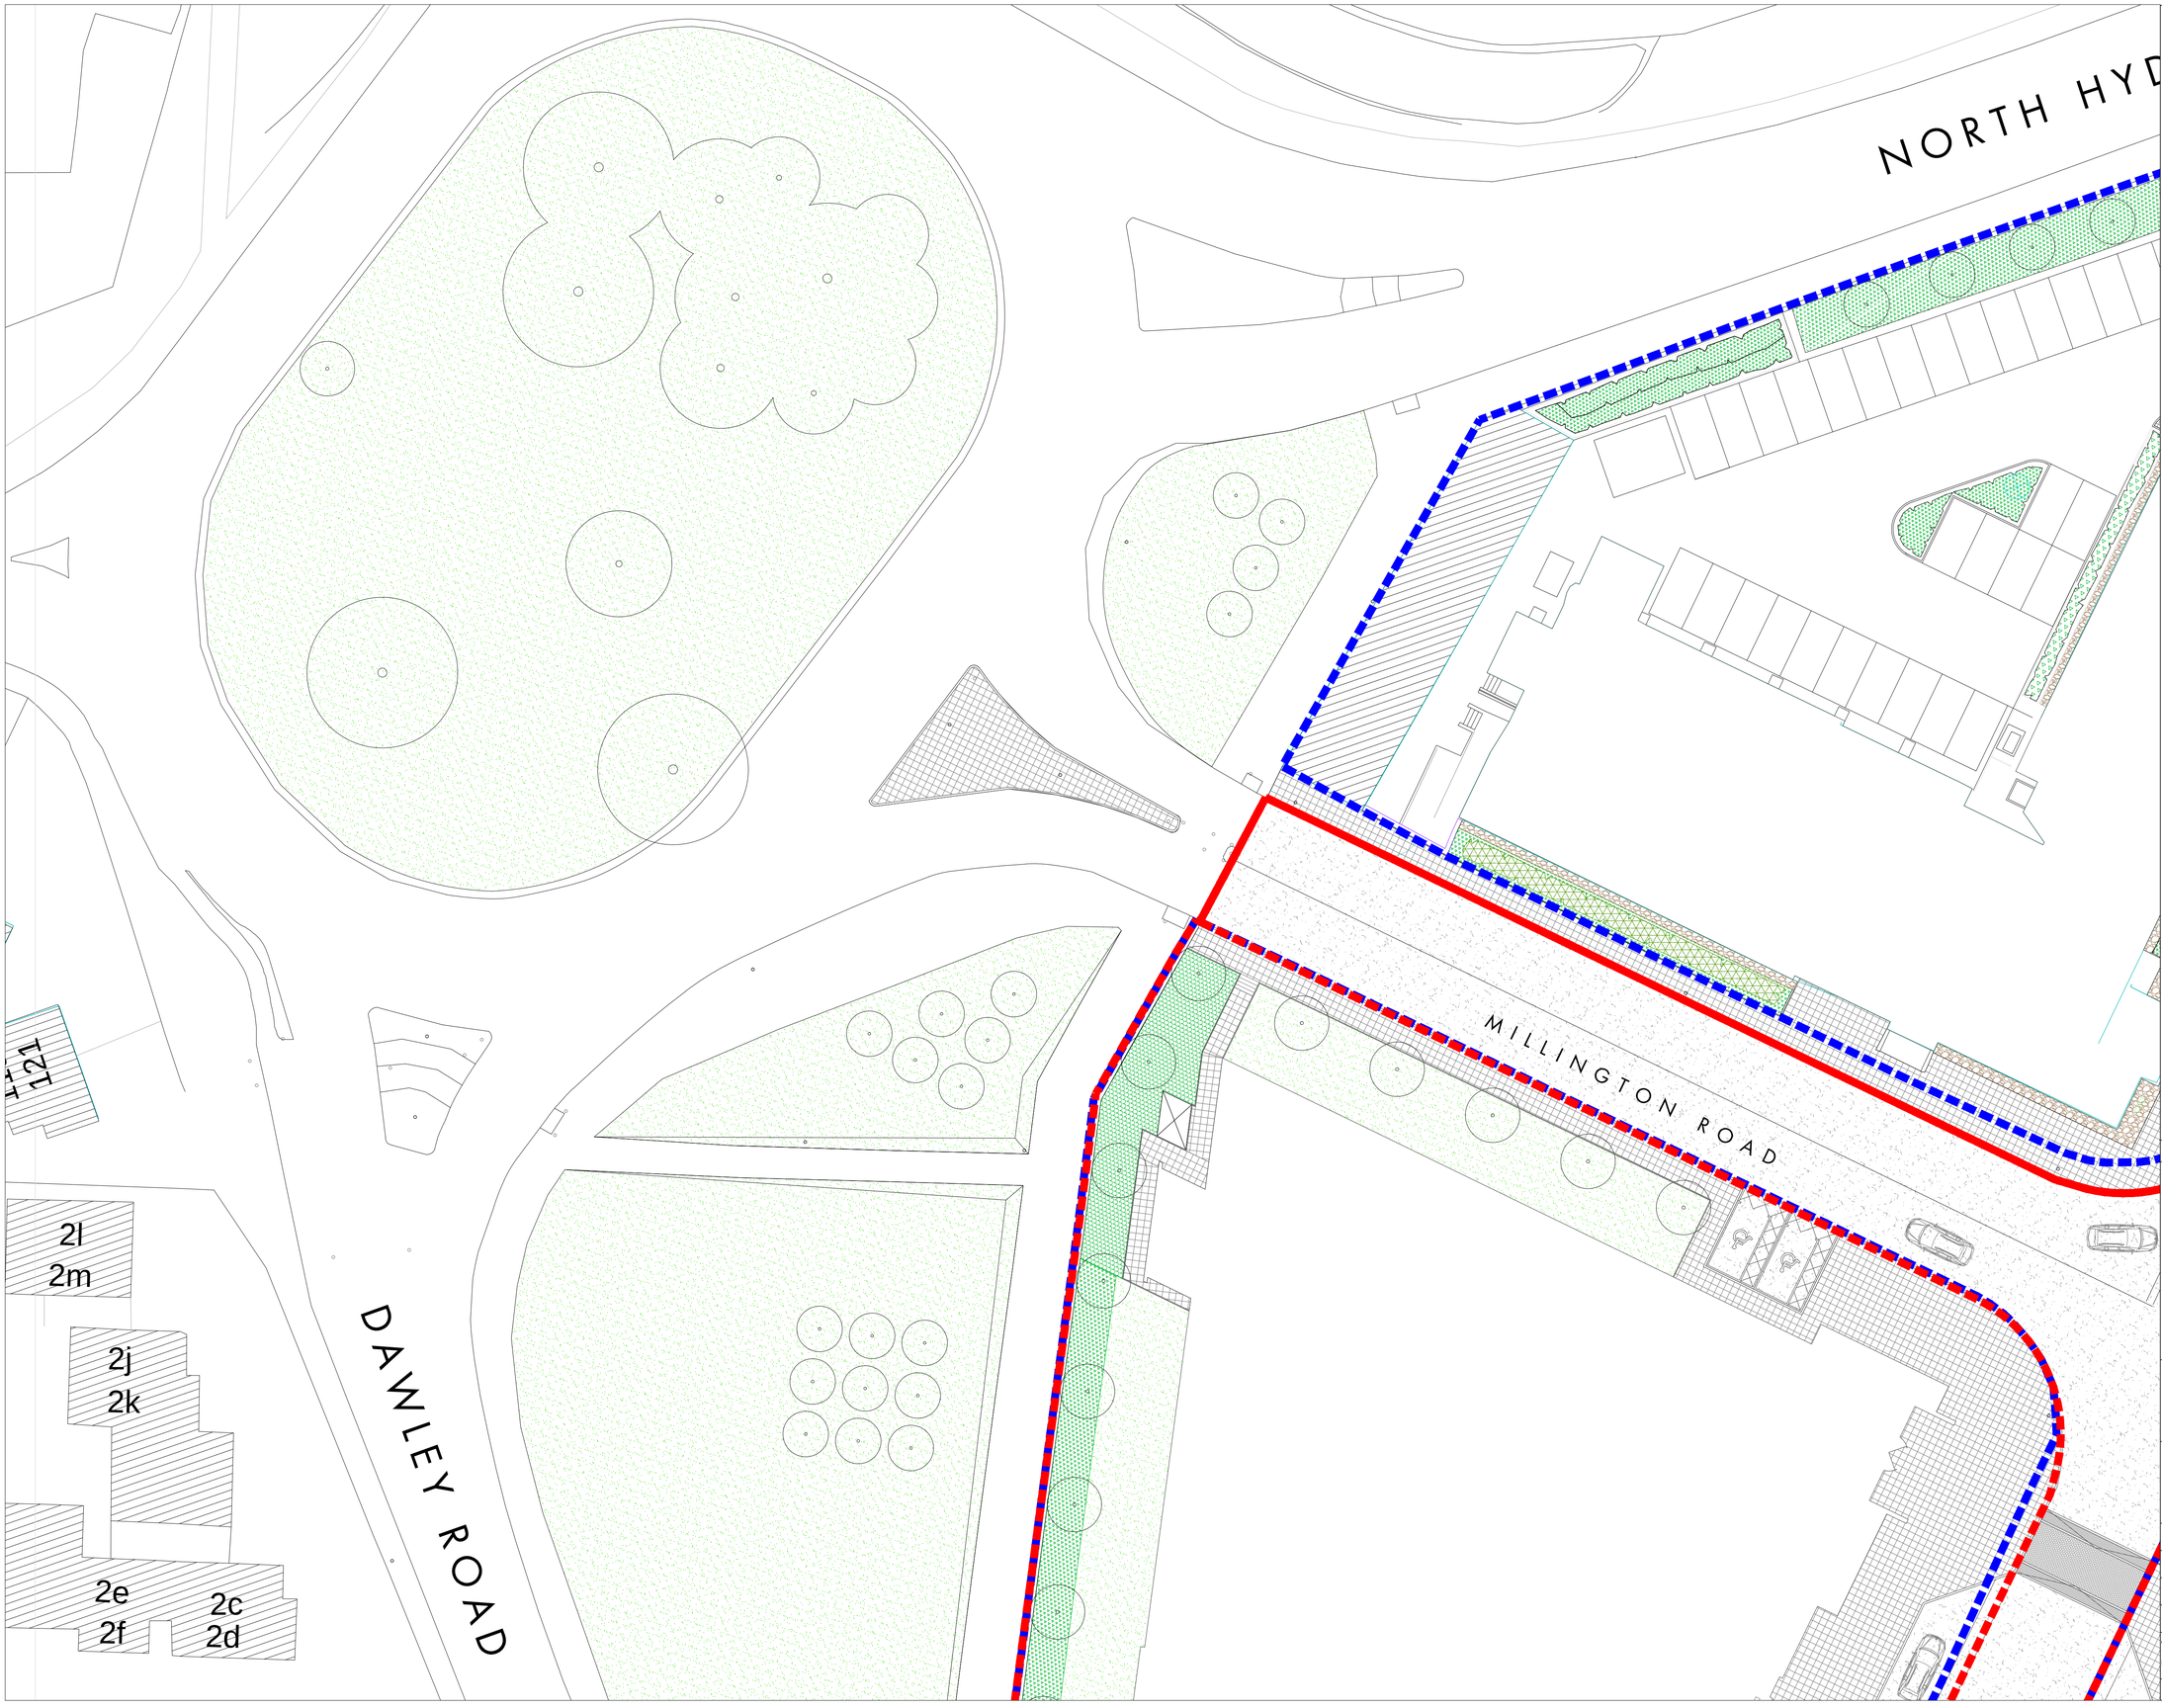


KEY

- Ground cover
- Hedge
- Grass
- Specimen shrub
- Tree
- Paving slabs to pedestrian walkways,450x450mm Marshalls Saxon textured to match existing/ Natural or equivalent approved
- Marshalls concrete textured sett paving, 100x100mm - Silver grey
- Marshalls concrete textured sett paving, 100x100mm - Charcoal
- Marshalls Keyblock, 200x100mm - Charcoal or equivalent approved - Herringbone pattern
- Tarmac surface
- Gravel edge strip
- Pin kerb, 150x50x915mm
- Half battered kerb 125x255mm
- Boundary fence
- Bollard
- Twin lamp column light to match existing
- Bollard light to match existing
- Street light to match existing

REV D - Red line & HPH6 updated 120717
REV C - Red & blue lines updated 120622
REV B - Red line amended, walls/steps added 120606
REV A - Planning Issue Draft 120522

REVISIONS

H E D
Hyland Edgar Driver
Landscape Architects and Urban Designers
One Wessex Way Colden Common Winchester Hampshire SO21 1WG
Telephone 01962 711600 Facsimile 01962 713945

PROJECT
HYDE_PARK_HAYES

SUBJECT
LANDSCAPE_GENERAL_ARRANGEMENT_(1_OF_4)

DATE	MAY12
DRAWN BY	JS
SCALE	1:200
CHECKED BY	DP
DRAWING NUMBER	HED.983.103
REVISION	D
DRAWING STATUS	B

A - PRELIMINARY B - ISSUED FOR PLANNING C - ISSUED FOR DESIGN /INFORMATION D - ISSUED FOR TENDER
E - ISSUED FOR APPROVAL F - ISSUED FOR CONSTRUCTION G - AS BUILT