


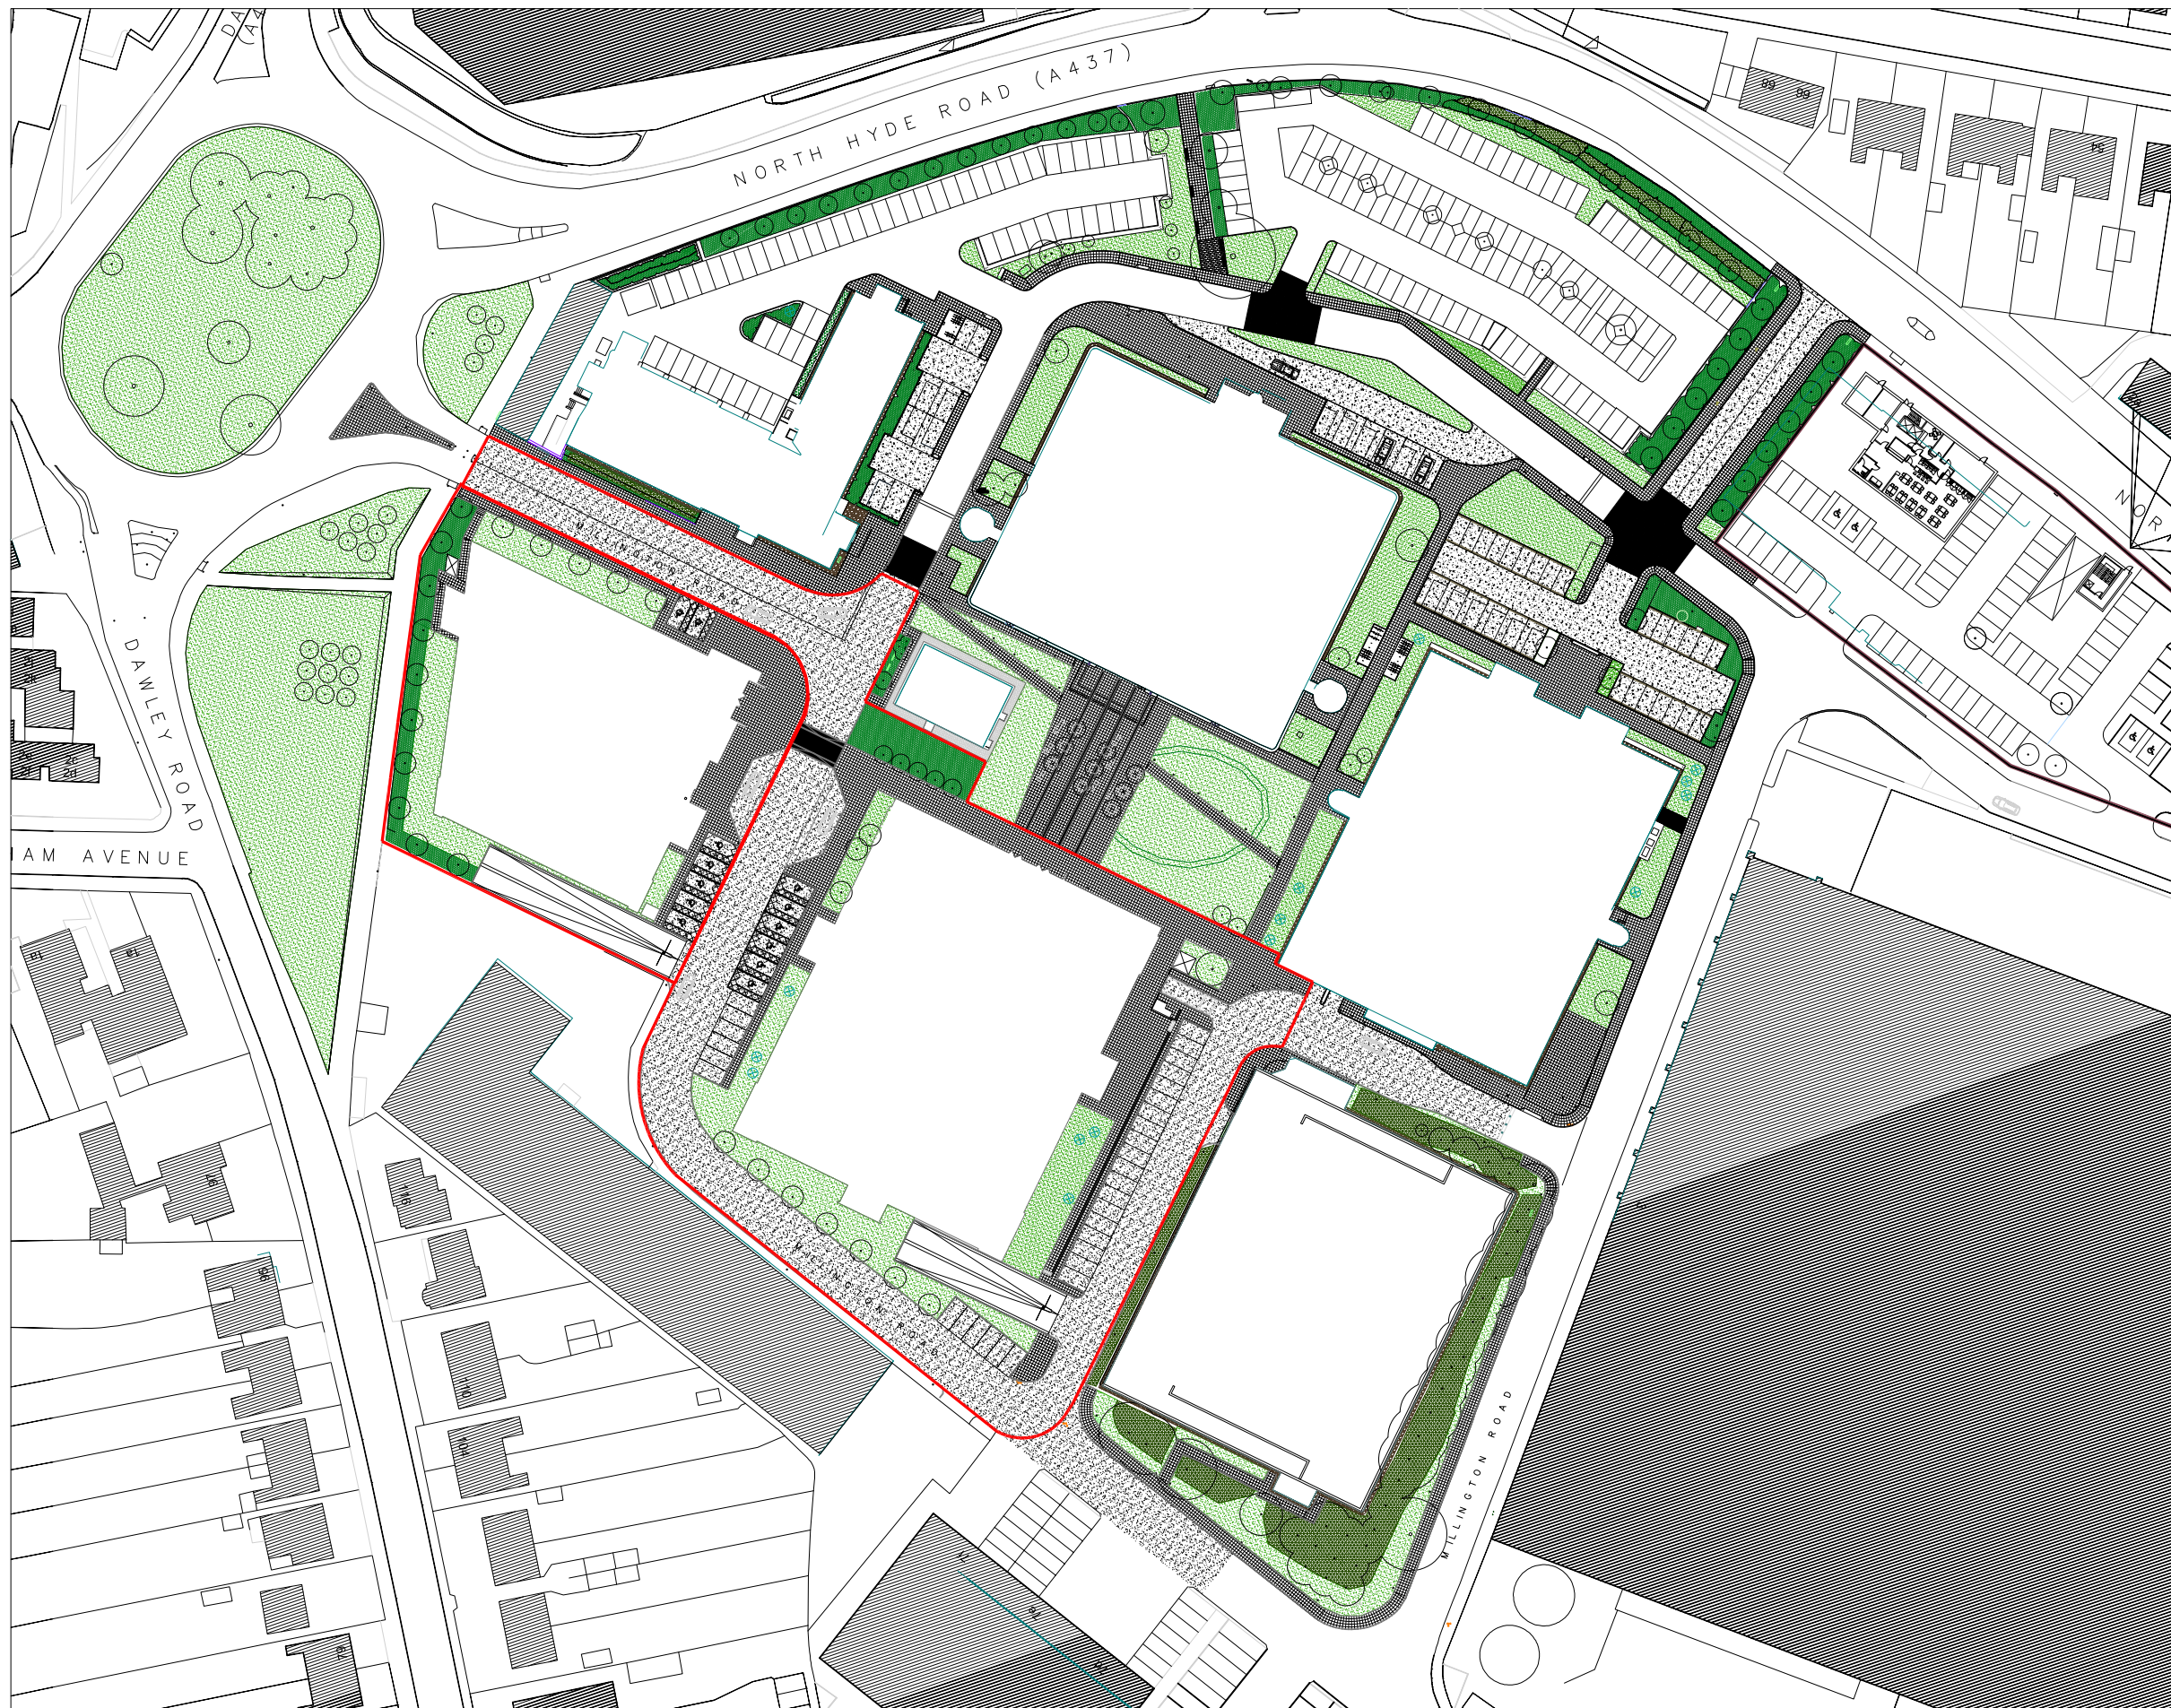

KEY:-

- Ground Cover
- Hedge
- Grass
- Specimen Shrub
- Tree
- Paving slabs to pedestrian walkways  
450x450mm Marshalls Saxon textured to match existing/ Natural or equivalent approved
- Marshalls Concrete Textured Sett Paving  
100x100mm - Silver grey
- Marshalls Concrete Textured Sett Paving  
100x100mm - Charcoal
- Marshalls Keyblock, 200x100mm - Charcoal  
or equivalent approved - Herringbone pattern
- Tarmac surface
- Gravel edge strip
- Pin kerb, 150x50x915mm
- Half battered kerb, 125x255mm

REV B - Red line amended, walls/steps added 120606

REV A - Planning Issue Draft 120522

REVISIONS

**H | E | D**  
Hyland Edgar Driver

Landscape Architects and Urban Designers

One Wessex Way, Colden Common, Winchester, Hampshire, SO21 1WG  
Telephone 01962 711600 Facsimile 01962 715945

PROJECT

HYDE\_PARK\_HAYES

SUBJECT

LANDSCAPE\_MASTERPLAN

DATE MAY12

DRAWN BY JS

SCALE 1:500@A1

CHECKED BY DP

DRAWING NUMBER HED.983.102

REVISION B

DRAWING STATUS B

A - PRELIMINARY B - ISSUED FOR PLANNING C - ISSUED FOR DESIGN / INFORMATION D - ISSUED FOR TENDER  
E - ISSUED FOR APPROVAL F - ISSUED FOR CONSTRUCTION G - AS BUILT