


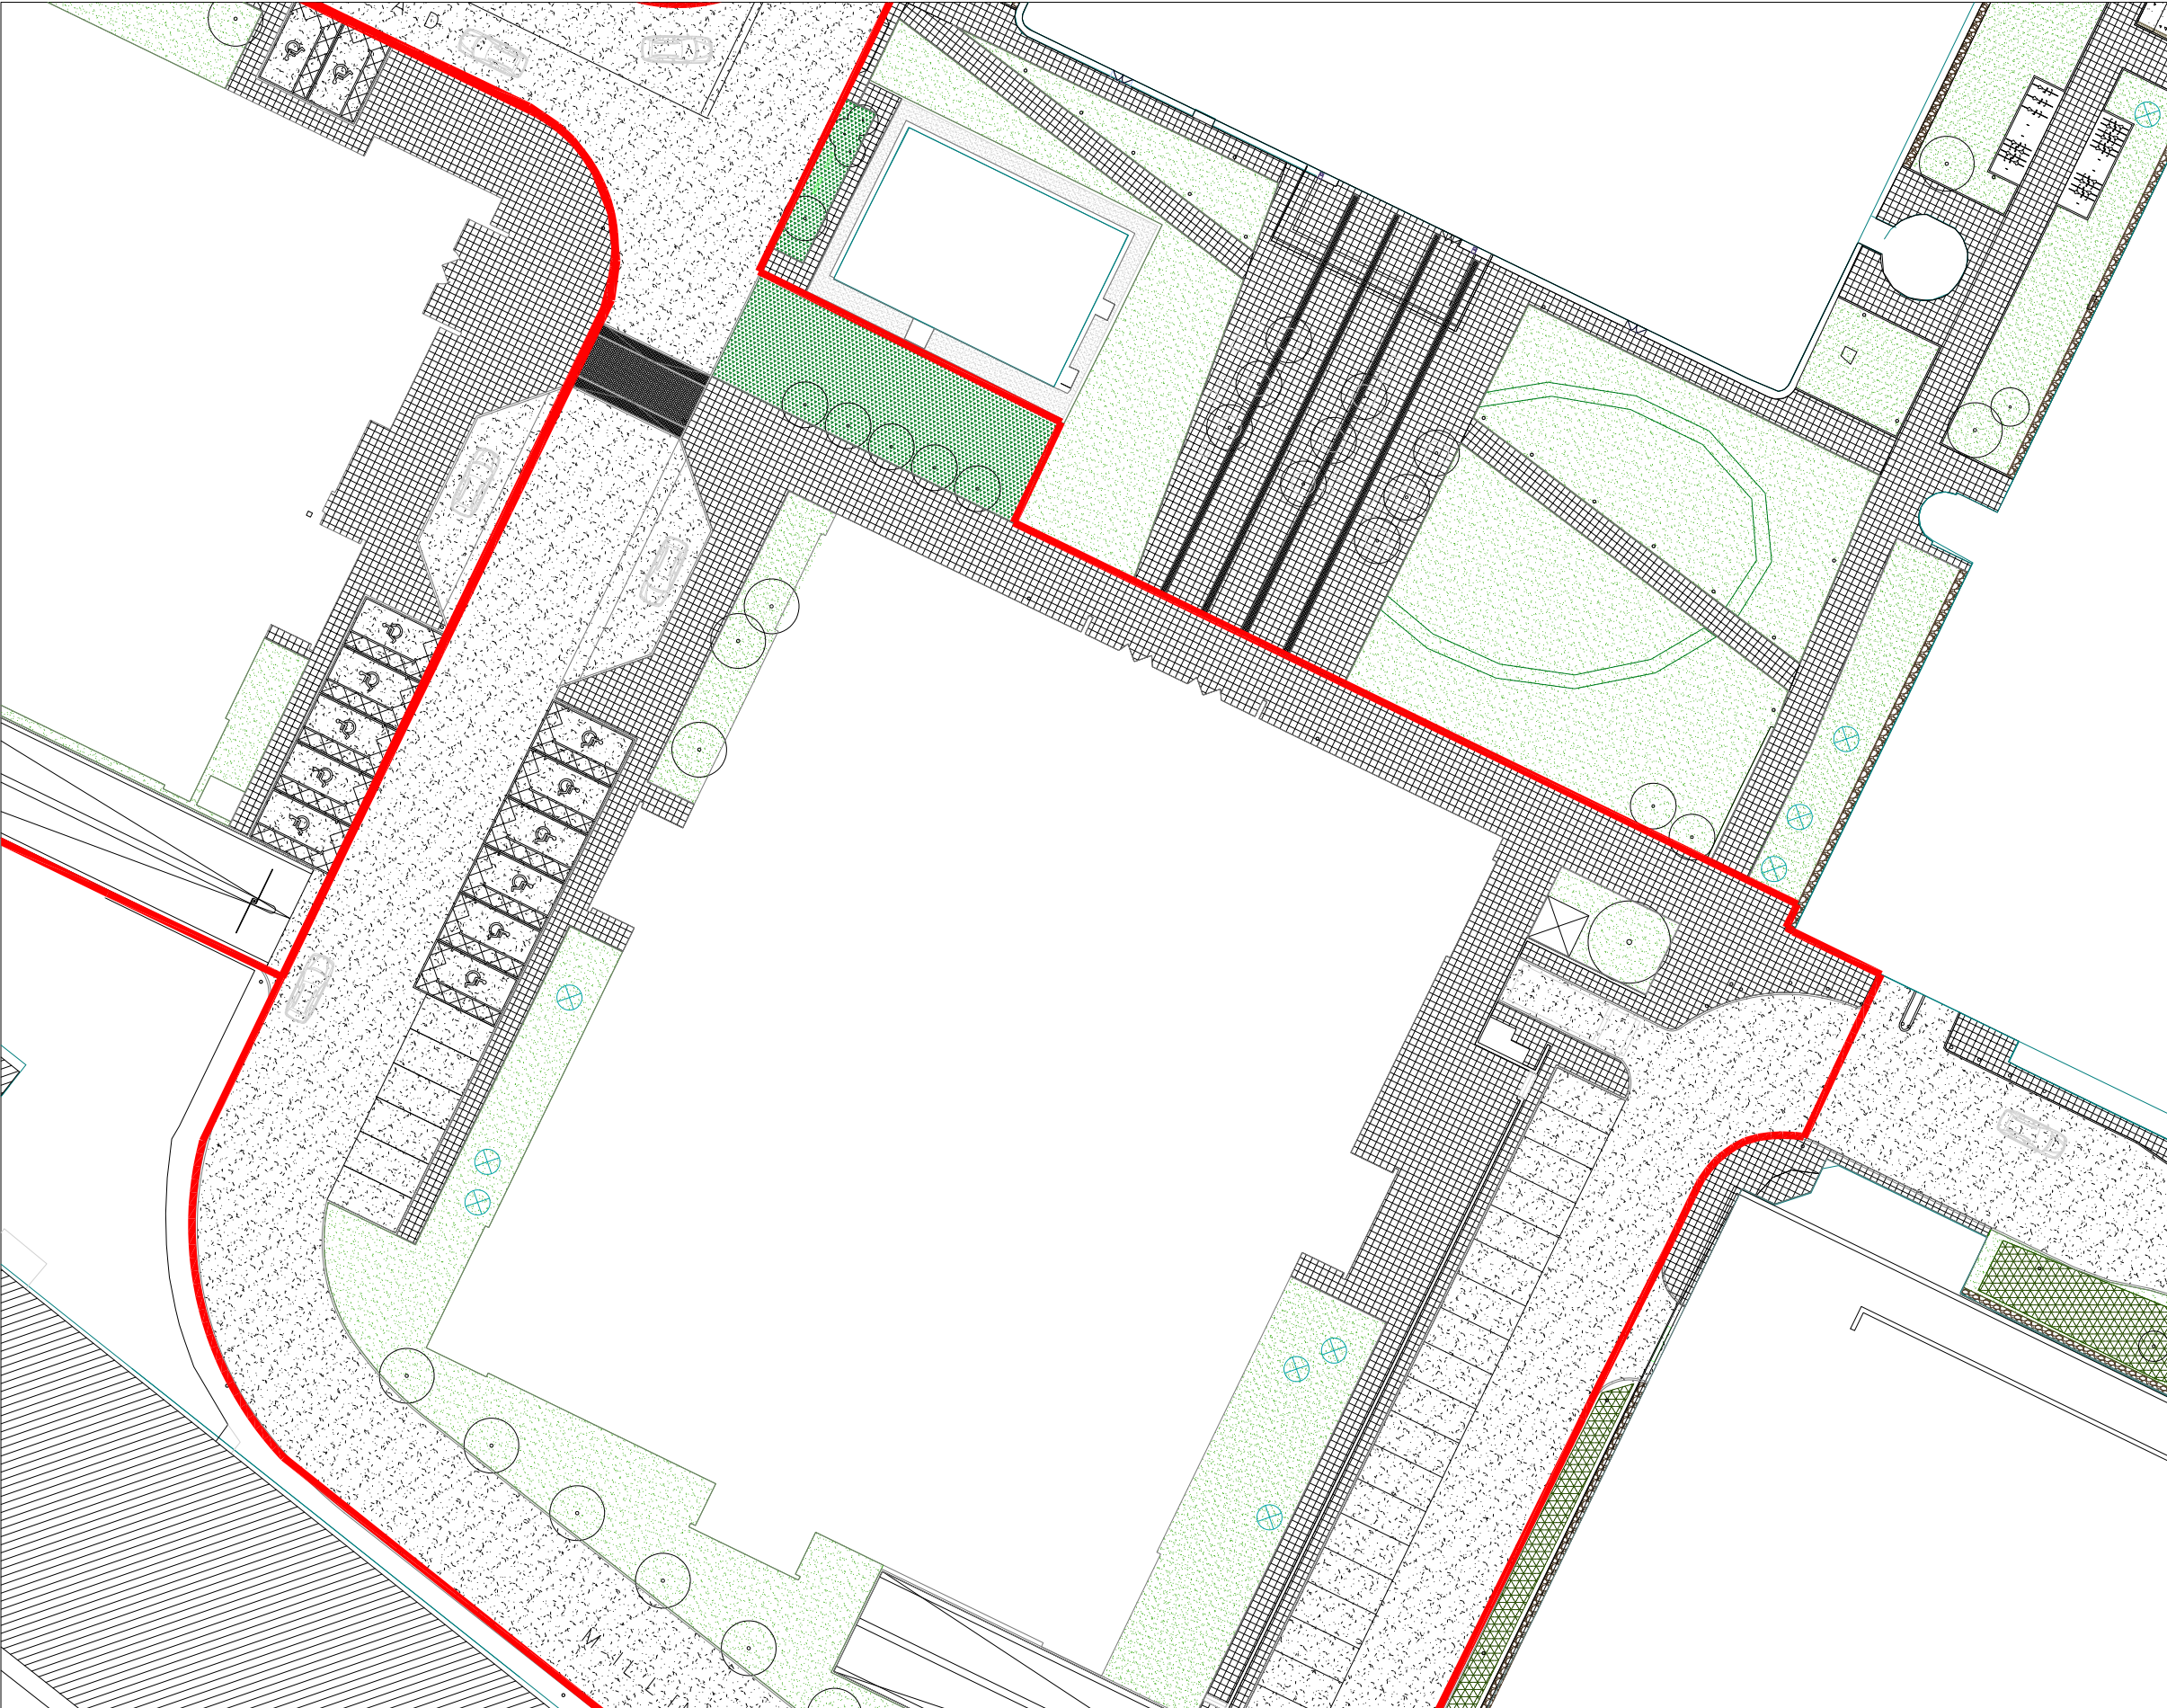

KEY	
	Ground cover
	Hedge
	Grass
	Specimen shrub
	Tree
	Paving slabs to pedestrian walkways, 450x450mm Marshalls Saxon textured to match existing/ Natural or equivalent approved
	Marshalls concrete textured sett paving, 100x100mm - Silver grey
	Marshalls concrete textured sett paving, 100x100mm - Charcoal
	Marshalls Keyblock, 200x100mm - Charcoal or equivalent approved - Herringbone pattern
	Tarmac surface
	Gravel edge strip
	Pin kerb, 150x50x915mm
	Half battered kerb 125x255mm
	Boundary fence
	Bollard
	Twin lamp column light to match existing
	Bollard light to match existing
	Street light to match existing

REV A - Planning Issue Draft 120522

REVISIONS

H | E | D

Hyland Edgar Driver


Landscape Architects and Urban Designers

One Wessex Way Colden Common Winchester Hampshire SO21 1WG
Telephone 01962 711600 Facsimile 01962 713945

PROJECT
HYDE_PARK_HAYES

SUBJECT
LANDSCAPE_GENERAL_ARRANGEMENT_(2_OF_4)

DATE	MAY12	DRAWN BY	JS
SCALE	1:200	CHECKED BY	DP
DRAWING NUMBER	HED.983.104	REVISION	A
DRAWING STATUS	B		
A - PRELIMINARY	B - ISSUED FOR PLANNING	C - ISSUED FOR DESIGN INFORMATION	D - ISSUED FOR TENDER
E - ISSUED FOR APPROVAL	F - ISSUED FOR CONSTRUCTION	G - AS BUILT	

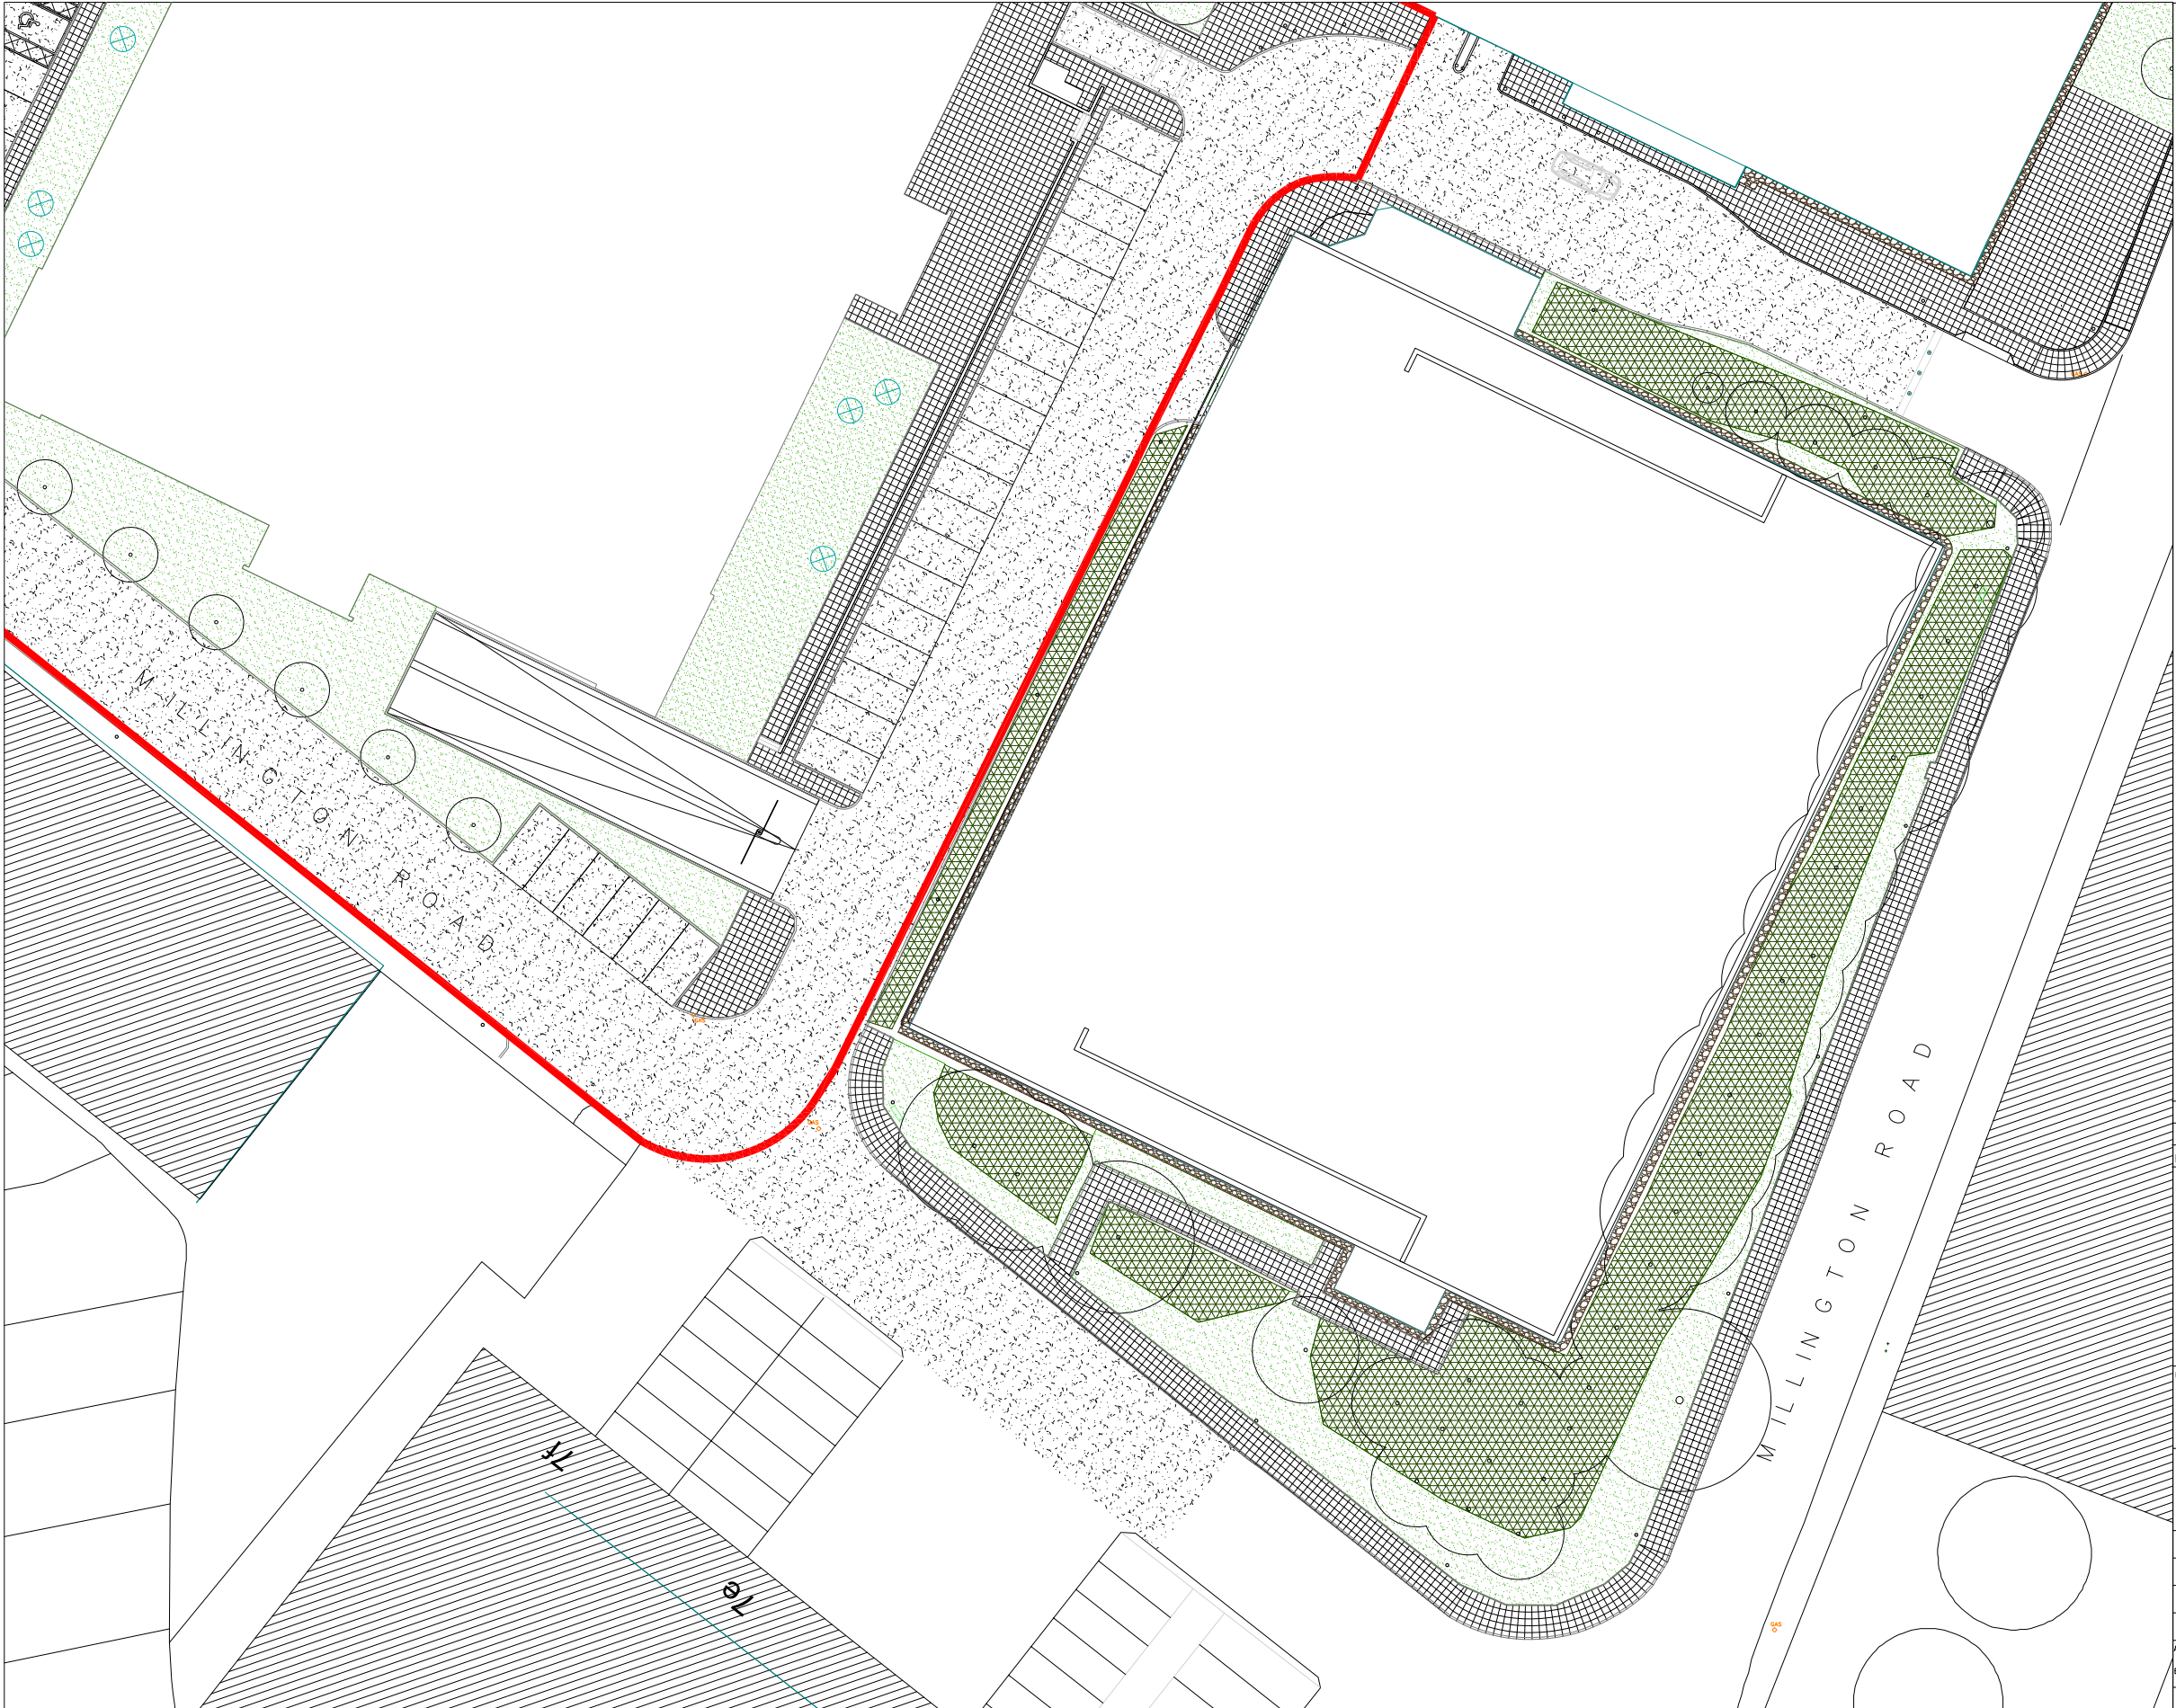

KEY	
	Ground cover
	Hedge
	Grass
	Specimen shrub
	Tree
	Paving slabs to pedestrian walkways, 450x450mm Marshalls Saxon textured to match existing/ Natural or equivalent approved
	Marshalls concrete textured sett paving, 100x100mm - Silver grey
	Marshalls concrete textured sett paving, 100x100mm - Charcoal
	Marshalls Keyblock, 200x100mm - Charcoal or equivalent approved - Herringbone pattern
	Tarmac surface
	Gravel edge strip
	Pin kerb, 150x50x915mm
	Half battered kerb 125x255mm
	Boundary fence
	Bollard
	Twin lamp column light to match existing
	Bollard light to match existing
	Street light to match existing

REV A - Planning Issue Draft 120522	
REVISIONS	
H E D Hyland Edgar Driver Landscape Architects and Urban Designers One Wessex Way Cadden Common Winchester Hampshire SO21 1WG Telephone 01962 711600 Facsimile 01962 713945	
PROJECT HYDE_PARK_HAYES	
SUBJECT LANDSCAPE_GENERAL_ARRANGEMENT_(4_OF_4)	
DATE MAY12	DRAWN BY JS
SCALE 1:200	CHECKED BY DP
DRAWING NUMBER HED.983.106	REVISION A
DRAWING STATUS B	
A - PRELIMINARY E - ISSUED FOR APPROVAL	B - ISSUED FOR PLANNING F - ISSUED FOR CONSTRUCTION
C - ISSUED FOR DESIGN /INFORMATION G - AS BUILT	D - ISSUED FOR TENDER