




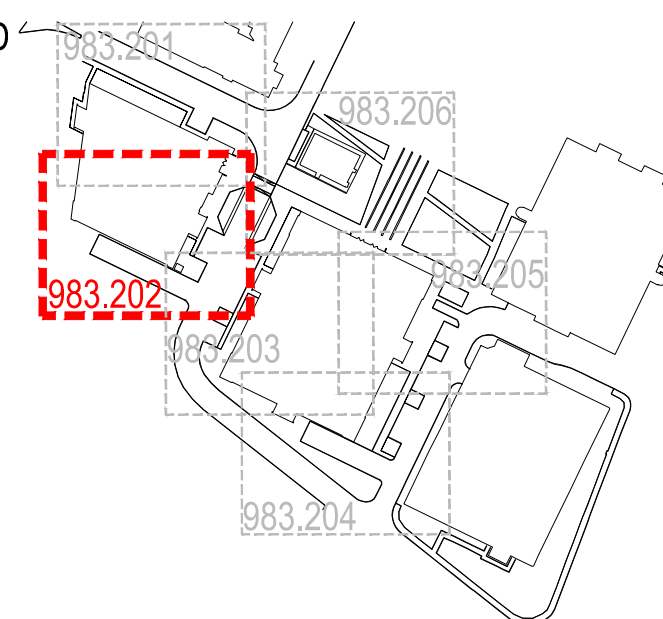


KEY

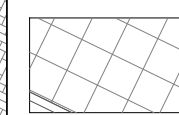

Paving slabs to pedestrian walkways,
450x450mm Marshalls Saxon textured to
match existing/Natural or equivalent approved

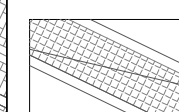

Marshall's concrete textured sett paving, 100x100mm - Silver grey

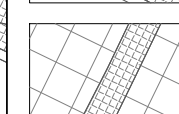


Marshall's concrete textured sett paving, 100x100mm - Charcoal



Marshall's Keyblock, 200x100mm - Charcoal
or equivalent approved - Herringbone
pattern



Tarmac surface

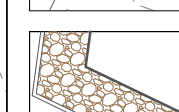


White quartz gravel strip
to building edge




PCC Pin kerb, 150x50x915mm




PCC Half battered kerb 125x255mm

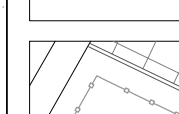


☐ Boundary fence to match existing

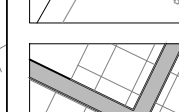


Walls in landscape

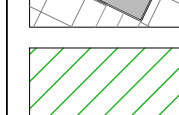

Landscape areas

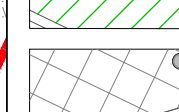

 Bollard

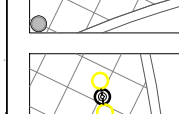


Twin lamp column light to




match existing

Bollard light to match existing

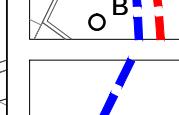

HPH Ownership Boundary

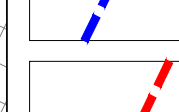

HPH4 and HPH5 Site

REVISIONS

H | E | D
Hyland Edgar Driver

Landscape Architects and Urban Designers

One Wessex Way Colden Common Winchester Hampshire SO21 1WG
Telephone 01962 711600 Facsimile 01962 713945

PROJECT

HYDE PARK HAYES

	SUBJECT
--	---------

LANDSCAPE_GENERAL_ARRANGEMENT_(2_OF_6)

DATE	20DEC12	DRAWN BY	JS/AW
------	---------	----------	-------

SCALE 1:100 CHECKED BY DP

DRAWING NUMBER	HED.983.202	REVISION	-
----------------	-------------	----------	---

DRAWING STATUS	B
----------------	---

A - PRELIMINARY	B - ISSUED FOR PLANNING	C - ISSUED FOR DESIGN / INFORMATION	D - ISSUED FOR TENDER
E - ISSUED FOR APPROVAL	F - ISSUED FOR CONSTRUCTION	G - AS BUILT	