


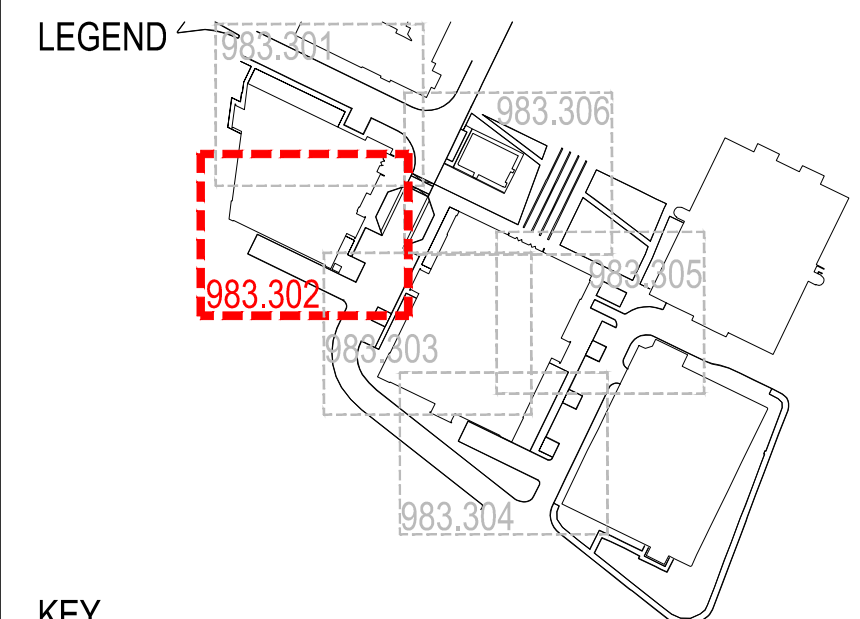

	Ground cover
	Lawn
	Specimen shrub
	Tree
	Existing trees. Some to be relocated as shown.
	HPH Ownership Boundary
	HPH4 and HPH5 Site Application Boundary

- Surface Water Drainage
- Foul Drainage
- Water
- Gas
- Electricity
- British Telecom
- Site Communications

H | E | D
Hyland Edgar Driver
Landscape Architects and Urban Designers

One Wessex Way Colden Common Winchester Hampshire SO21 1WG
Telephone 01962 711600 Facsimile 01962 713945

SUBJECT
PLANTING_PLAN_(2_OF_6)

DATE 20DEC12		DRAWN BY JS/AW	
SCALE 1:100		CHECKED BY DP	
DRAWING NUMBER HED.983.302		REVISION -	
DRAWING STATUS B			
A - PRELIMINARY	B - ISSUED FOR PLANNING	C - ISSUED FOR DESIGN / INFORMATION	D - ISSUED FOR TENDER
E - ISSUED FOR APPROVAL	F - ISSUED FOR CONSTRUCTION	G - AS BUILT	