




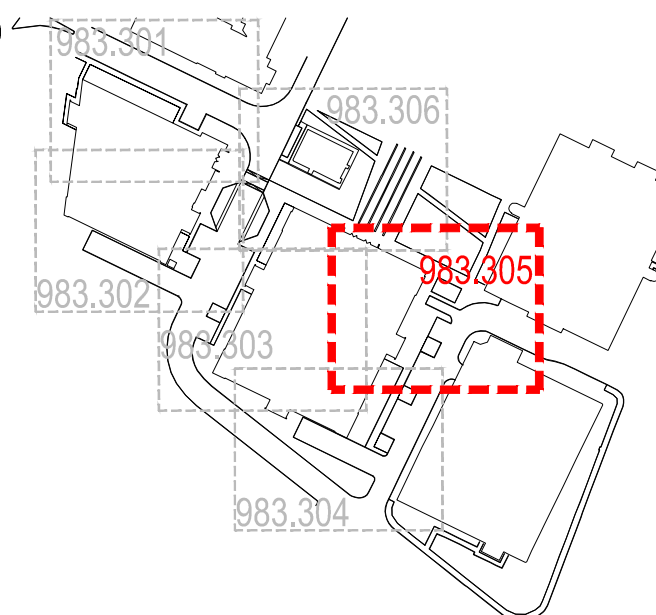

KEY

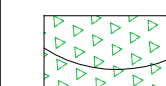

Ground cover

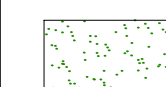


Lawn



Specimen shrub



Tree

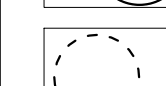

Existing trees.
Some to be relocated as shown.



HPH Ownership Boundary

HPH4 and HPH5 Site
Application Boundary

EXISTING SITE SERVICES



➤ Surface Water Drainage



Foul Drainage



- Water

Gas

Electricity

— British Telecom

Site Communications

REVISIONS

H	E	D
Hyland	Edgar	Driver

Landscape Architects and Urban Designers

One Wessex Way Colden Common Winchester Hampshire SO21 1WG
Telephone 01962 711600 Facsimile 01962 713945

PROJECT

HYDE PARK HAYES

SUBJECT

PLANTING PLAN (5 OF 6)

DATE	20DEC12	DRAWN BY	JS/AW
------	---------	----------	-------

SCALE 1:100 CHECKED BY DP

DRAWING NUMBER	REVISION
HED.983.305	-

DRAWING STATUS	B
----------------	---

A - PRELIMINARY	B - ISSUED FOR PLANNING	C - ISSUED FOR DESIGN / INFORMATION	D - ISSUED FOR TENDER
E - ISSUED FOR APPROVAL	F - ISSUED FOR CONSTRUCTION	G - AS BUILT	