




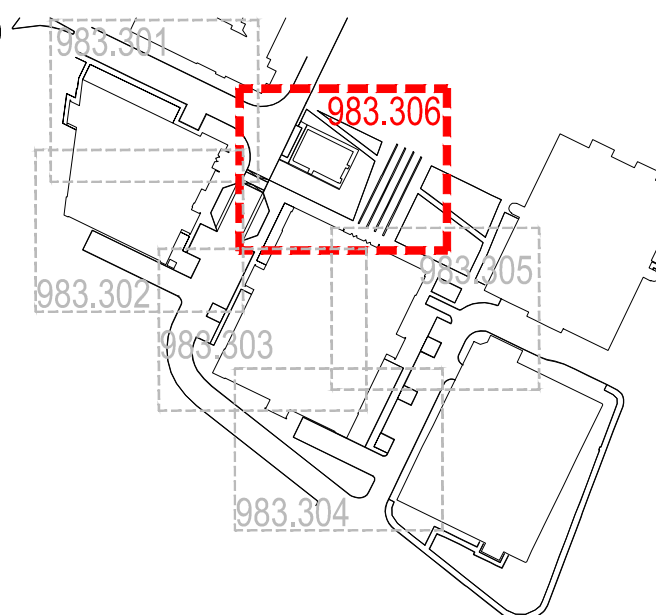

KEY

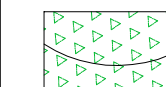

Ground cover

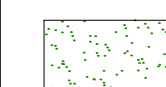

Lawn



Specimen shrub



Tree



Existing trees.  
Some to be relocated as shown.



HPH Ownership Boundary



HPH4 and HPH5 Site Application Boundary

## EXISTING SITE SERVICES



### ➤ Surface Water Drainage



## Foul Drainage



- Water

Gas

## Electricity

British Telecom

## Site Communications

## REVISIONS

# H | E | D

Hyland Edgar Driver

Landscape Architects and Urban Designers

One Wessex Way Colden Common Winchester Hampshire SO21 1WG  
Telephone 01962 711600 Facsimile 01962 713945

PROJECT

HYDE PARK HAYES

|         |
|---------|
| SUBJECT |
|---------|

PLANTING\_PLAN\_(6\_OF\_6)

|      |         |          |       |
|------|---------|----------|-------|
| DATE | 20DEC12 | DRAWN BY | JS/AW |
|------|---------|----------|-------|

SCALE 1:100 CHECKED BY DP

|                |          |
|----------------|----------|
| DRAWING NUMBER | REVISION |
| HED 983 306    | -        |

DRAWING STATUS **B**

|                         |                             |                                     |                       |
|-------------------------|-----------------------------|-------------------------------------|-----------------------|
| A - PRELIMINARY         | B - ISSUED FOR PLANNING     | C - ISSUED FOR DESIGN / INFORMATION | D - ISSUED FOR TENDER |
| E - ISSUED FOR APPROVAL | F - ISSUED FOR CONSTRUCTION | G - AS BUILT                        |                       |