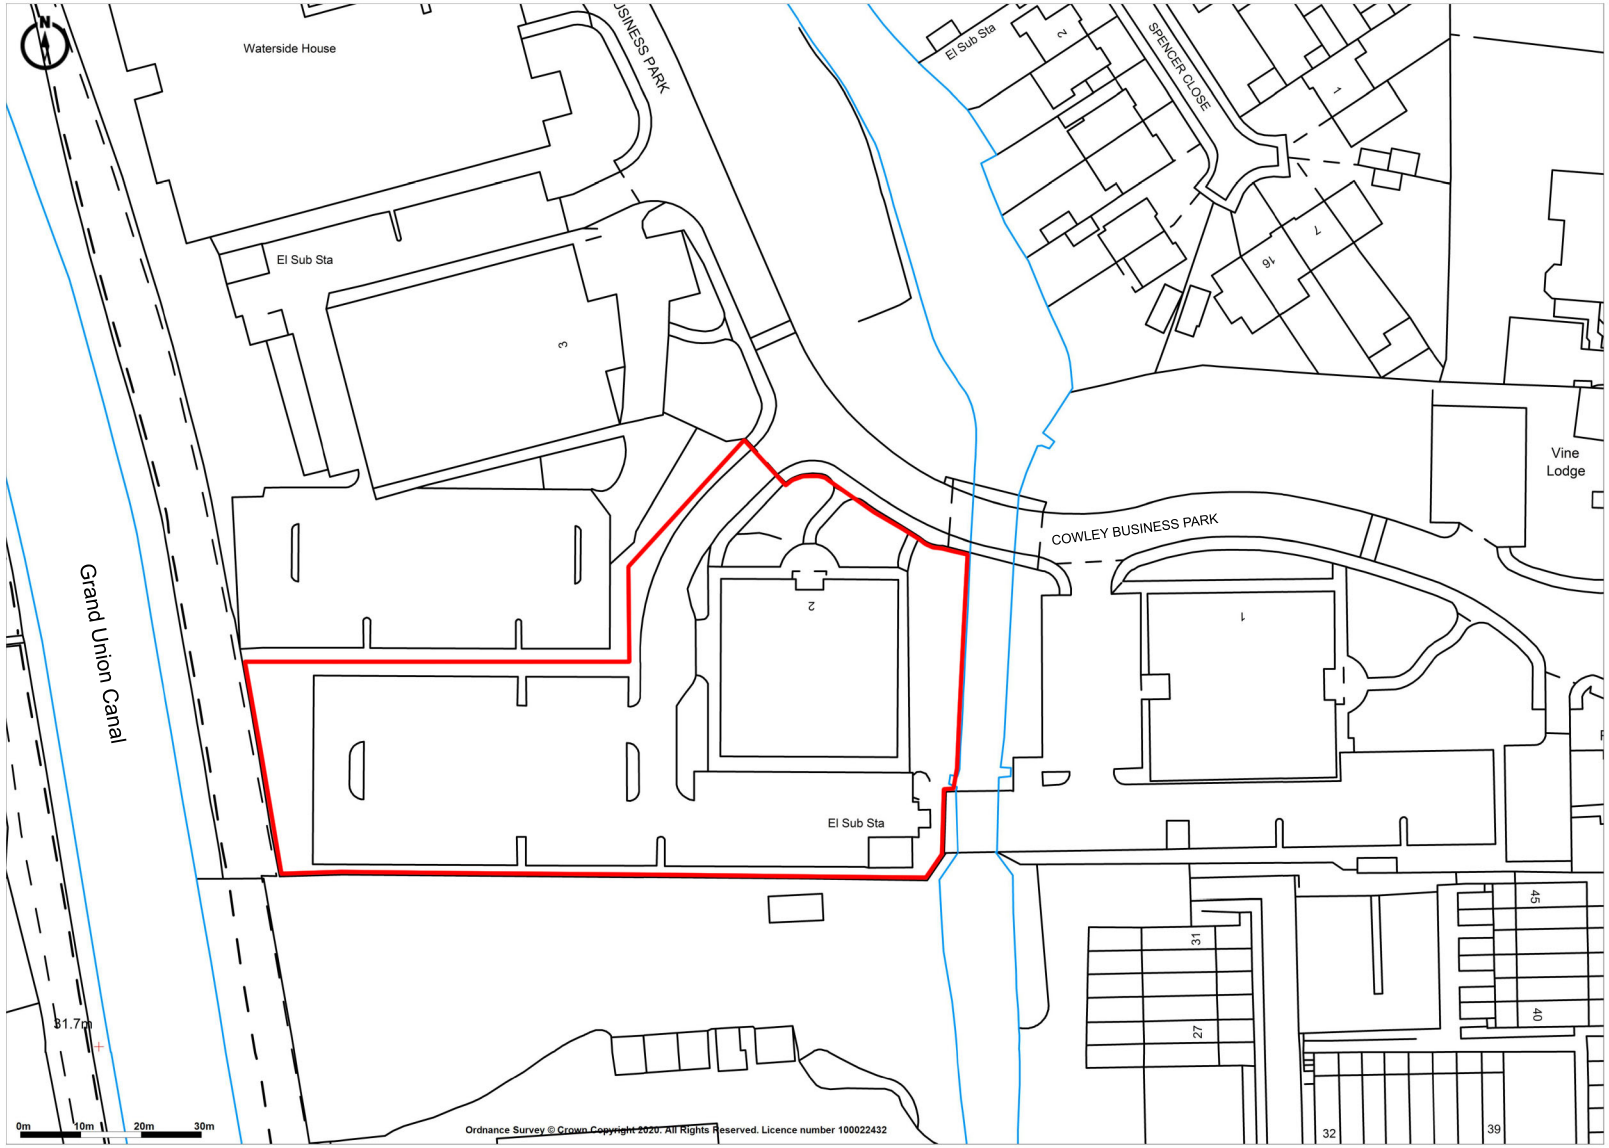

Promap V2
LANDMARK INFORMATION

Ordnance Survey © Crown Copyright 2020. All Rights Reserved.
Licence number 100022432
Plotted Scale - **1:1250**. Paper Size - **A4**

KEY

Site boundary

Drawn By: S.C.M.	Title: Try House, Crowley Business Park SITE LOCATION PLAN	Drawing No: 20.028/01	P&DG Planning and Design Group
Approved By: C.A.		P and DG accept no responsibility for any unauthorised amendments to drawings and does not permit unauthorised copying of drawings in order that subsequent reproduction of drawings are internally controlled. Copyright P and DG	
Revision Detail / Date	Scale: 1:1,250 @ A4	This drawing should not be scaled for construction purposes	
	Date: 06/2020		