

Notes:

Any inaccuracies or errors to be reported to the architect/surveyor immediately and prior to any work commencing. All dimensions to be verified on site. All work to comply with British Standards Code of practice. All external surfaces and materials to match existing. This drawing and all information provided within it is the copyright of URBAN PLANNING PRACTICE and reproduction without prior consent is strictly forbidden.

Client

Client

Project Address

143 HERCIES ROAD , UXBRIDGE UB10 9LY

Dwg No

1.1

Drawing

Location Plan

Rev

Date


26/03/2020

Scale

1:1250
1:500


5 0 5 10 15 20 25
m

UPPP
ARCHITECTS +
TOWN PLANNERS

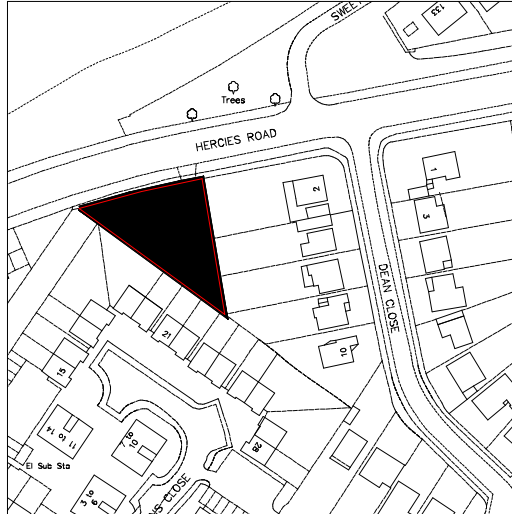


LOCATION PLAN
1:1250

	AREA
TOTAL SITE AREA	652m ²
EXISTING RESIDENTIAL	183m ²
EXISTING NON-RESIDENTIAL	NA
RESIDENTIAL AREA LOST BY CHANGE OF USE OR DEMOLITION	NA
NON-RESIDENTIAL AREA LOST BY CHANGE OF USE OR DEMOLITION	NA
PROPOSED RESIDENTIAL	250m ²
PROPOSED NON-RESIDENTIAL	NA
NET ADDITIONAL AREA	NA

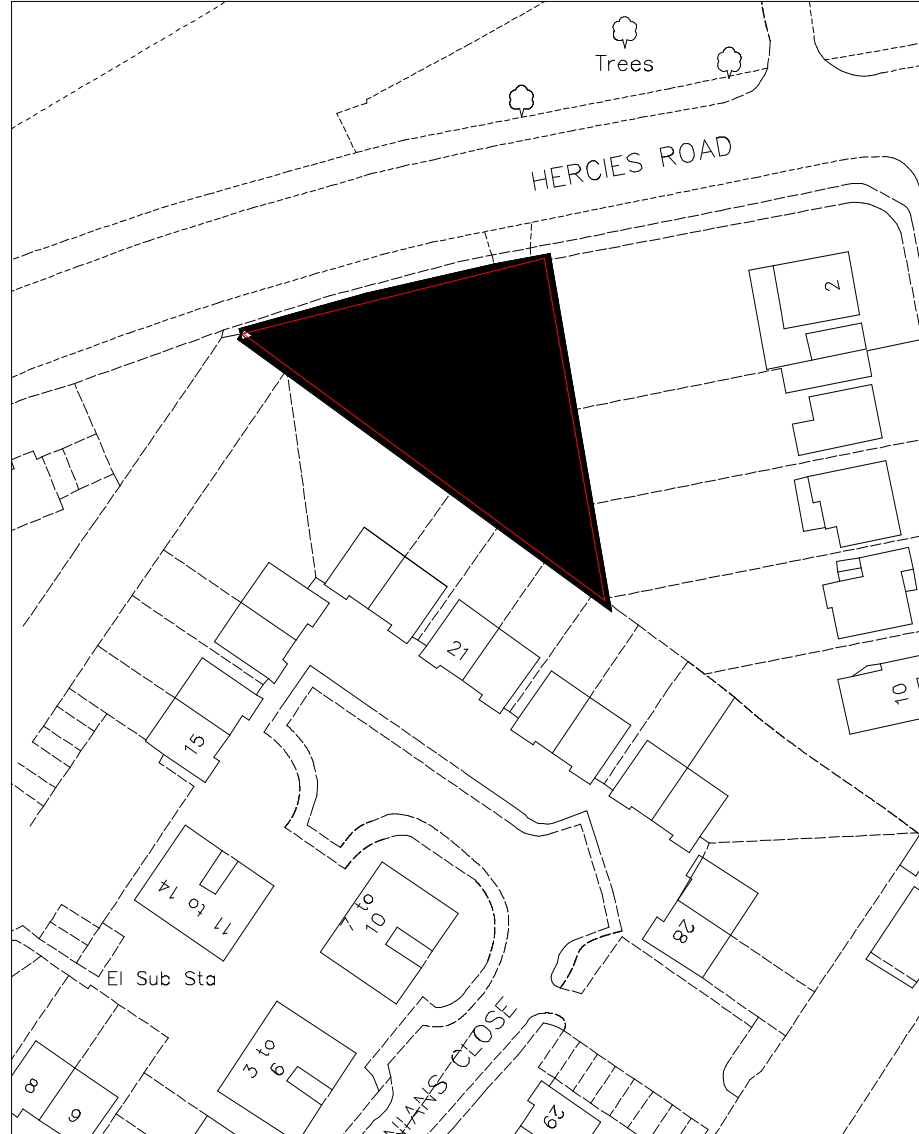

SITE PLAN
1:500

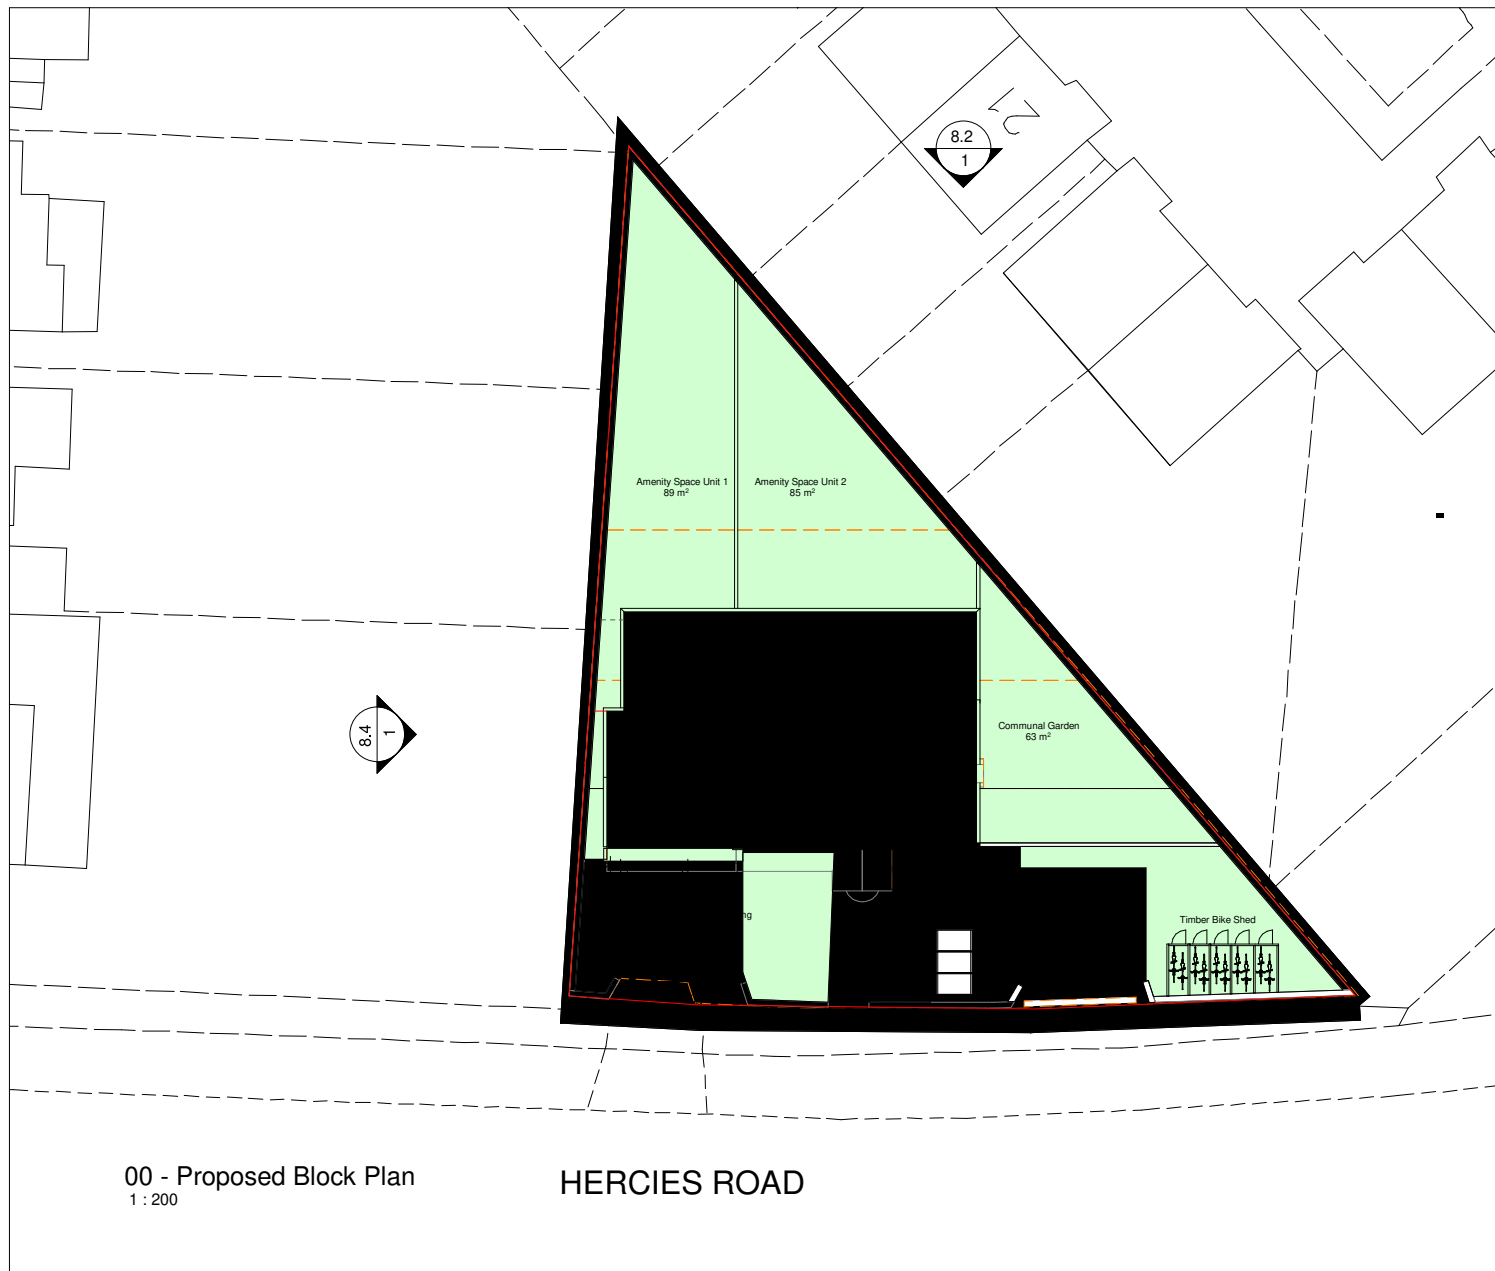

Notes:

Any inaccuracies or errors to be reported to the architect/surveyor immediately and prior to any work commencing.
All dimensions to be verified on site. All work to comply with British Standards Code of practice.
All external surfaces and materials to match existing.
This drawing and all information provided within it is the copyright of URBAN PLANNING PRACTICE and reproduction without prior consent is strictly forbidden.

Client

Client

Project Address

143 HERCIES ROAD , UXBRIDGE UB10 9LY

Dwg No

· 6.0

Drawing

Proposed Block plan

Rev

Date


26/03/2020

Scale

1 : 200

2 0 2 4 6 8 10
m

UPPP
ARCHITECTS
TOWN PLANNERS

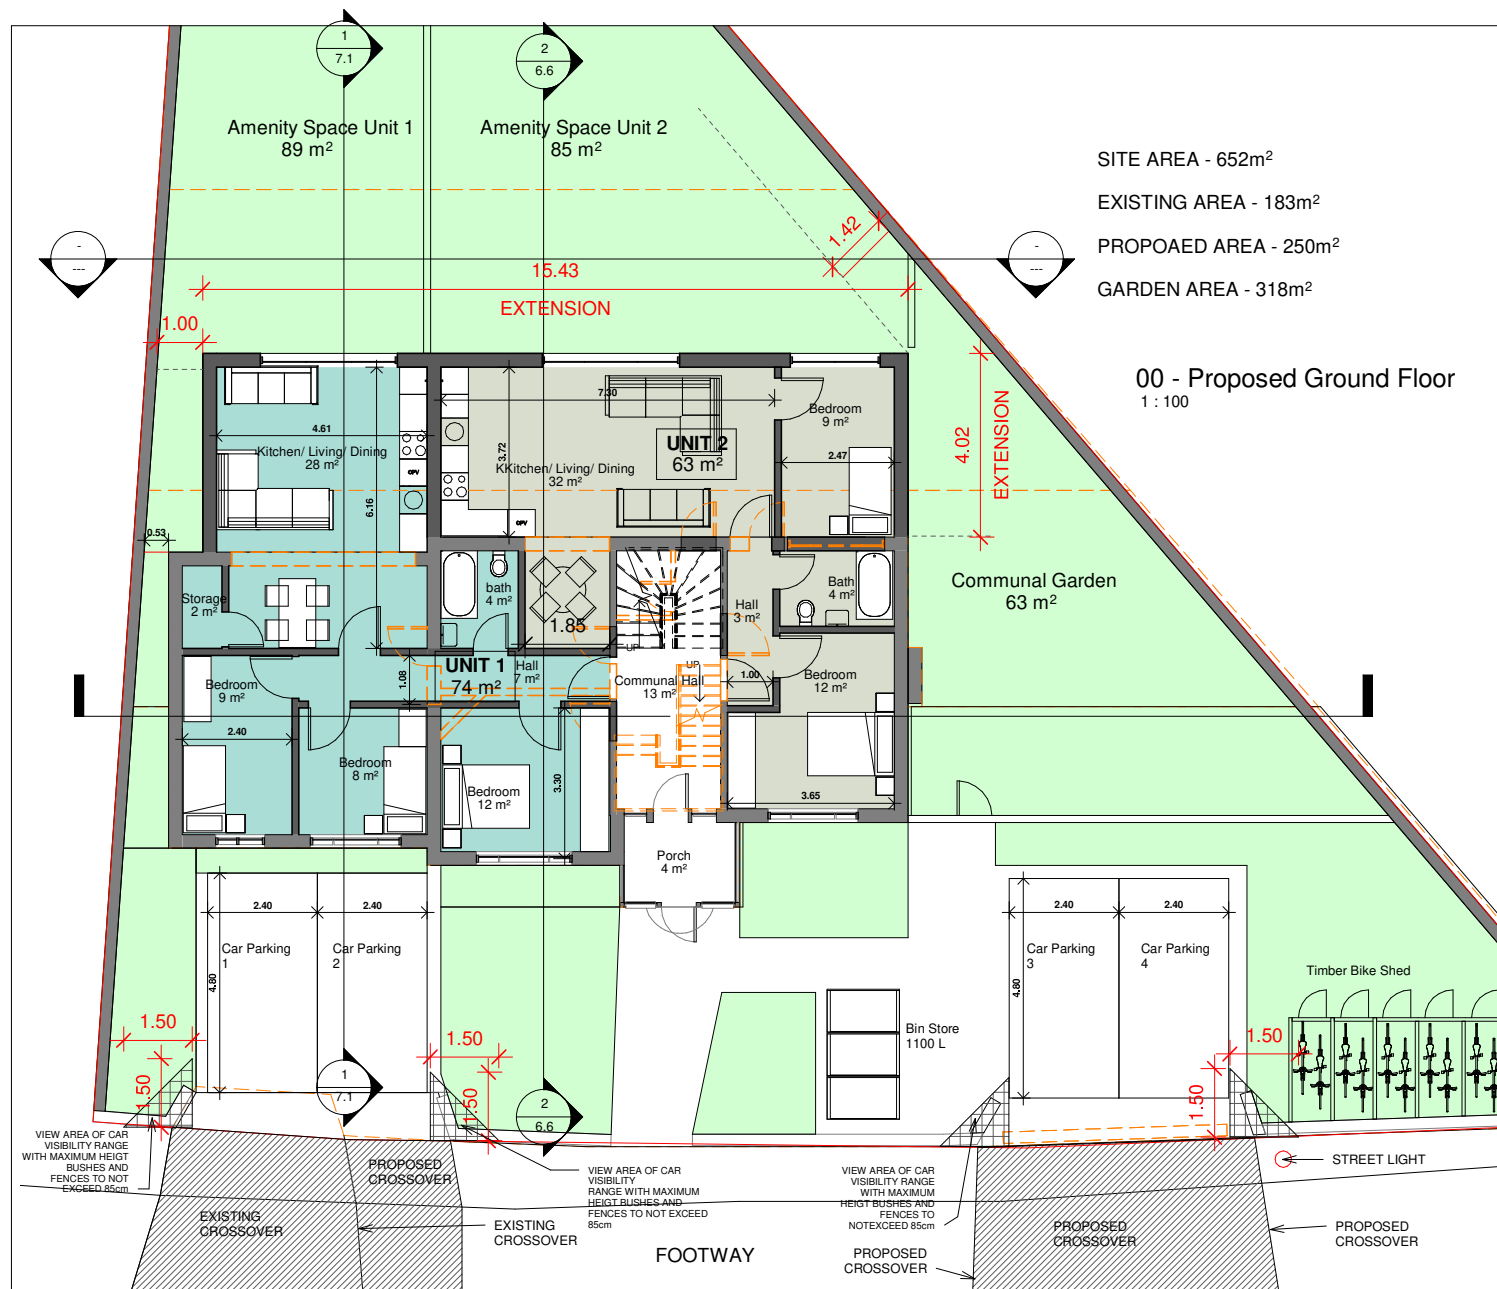

Notes:

Any inaccuracies or errors to be reported to the architect/surveyor immediately and prior to any work commencing. All dimensions to be verified on site. All work to comply with British Standards Code of practice. All external surfaces and materials to match existing.

This drawing and all information provided within it is the copyright of URBAN PLANNING PRACTICE and reproduction without prior consent is strictly forbidden.

Client

Client

Project Address

143 HERCIES ROAD , UXBRIDGE UB10 9LY

Dwg No

6.1

Drawing

Proposed Ground Floor

Rev

Date


26/03/2020

Scale

1 : 100

UPPP
ARCHITECTS +
TOWN PLANNERS

1 0 1 2 3 4 5
m

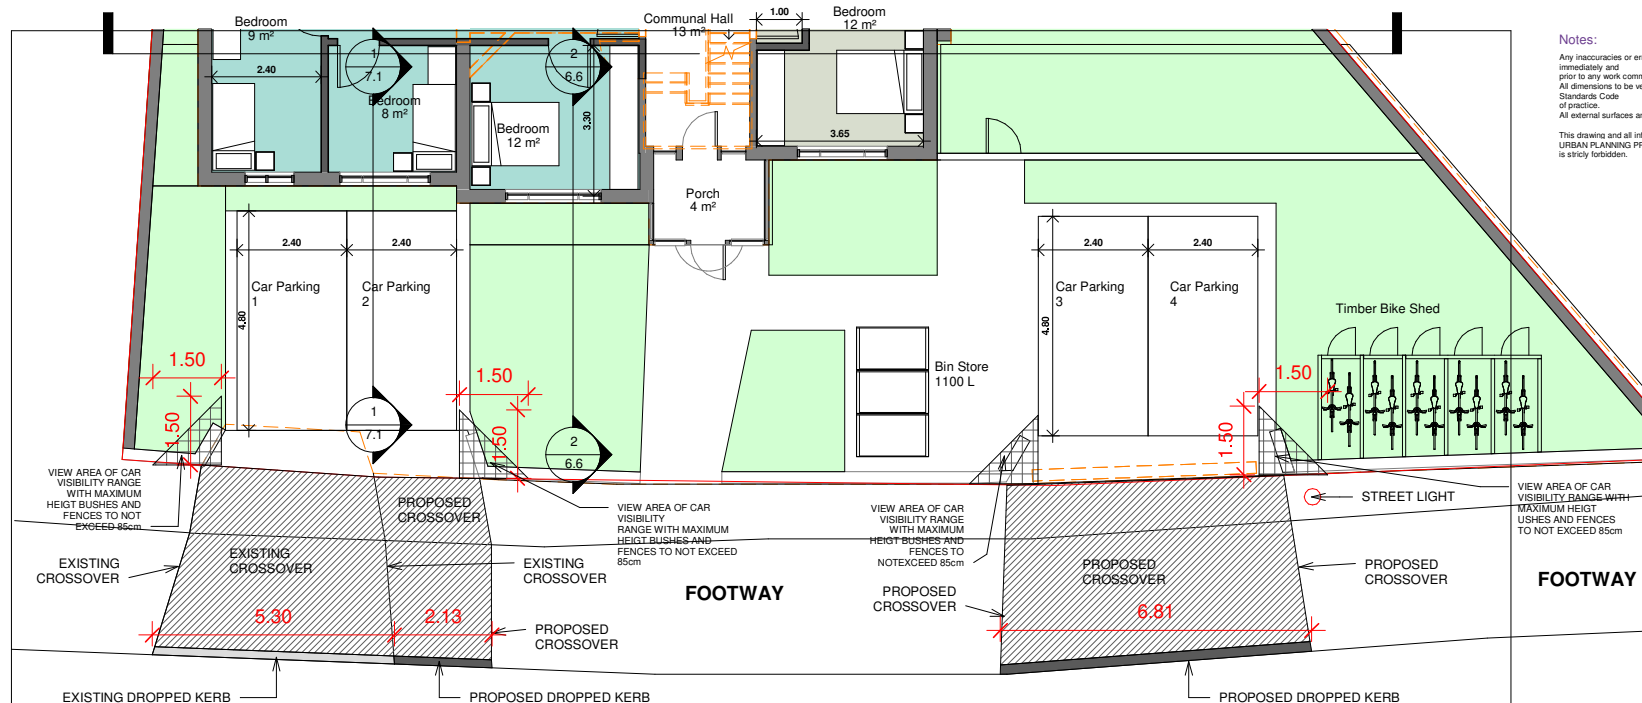

Notes:
 Any inaccuracies or errors to be reported to the architect/surveyor immediately and prior to any work commencing.
 All dimensions to be verified on site. All work to comply with British Standards Code of practice.
 All external surfaces and materials to match existing.
 This drawing and all information provided within it is the copyright of URBAN PLANNING PRACTICE and reproduction without prior consent is strictly forbidden.

HERCIES ROAD CARRIAGEWAY

00 - Proposed Ground Floor Dropped Kerb
 1 : 100


Client
 Client

Project Address
 143 HERCIES ROAD , UXBRIDGE UB10 9LY

Dwg No
 6.1.1

Drawing
 Ground Floor Dropped Kerb

Rev
 Date
 26/03/2020
 Scale
 1 : 100

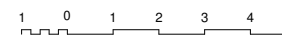



01 - Proposed First Floor
1 : 100

Notes:

Any inaccuracies or errors to be reported to the architect/surveyor immediately and prior to any work commencing.
All dimensions to be verified on site. All work to comply with British Standards Code of practice.
All external surfaces and materials to match existing.
This drawing and all information provided within it is the copyright of URBAN PLANNING PRACTICE and reproduction without prior consent is strictly forbidden.



Client

Client

Project Address

143 HERCIES ROAD , UXBRIDGE UB10 9LY

Dwg No

6.2

Drawing

Proposed First Floor

Rev


Date


06/03/2020

Scale

1 : 100

UPPP
ARCHITECTS +
TOWN PLANNERS

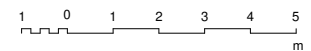

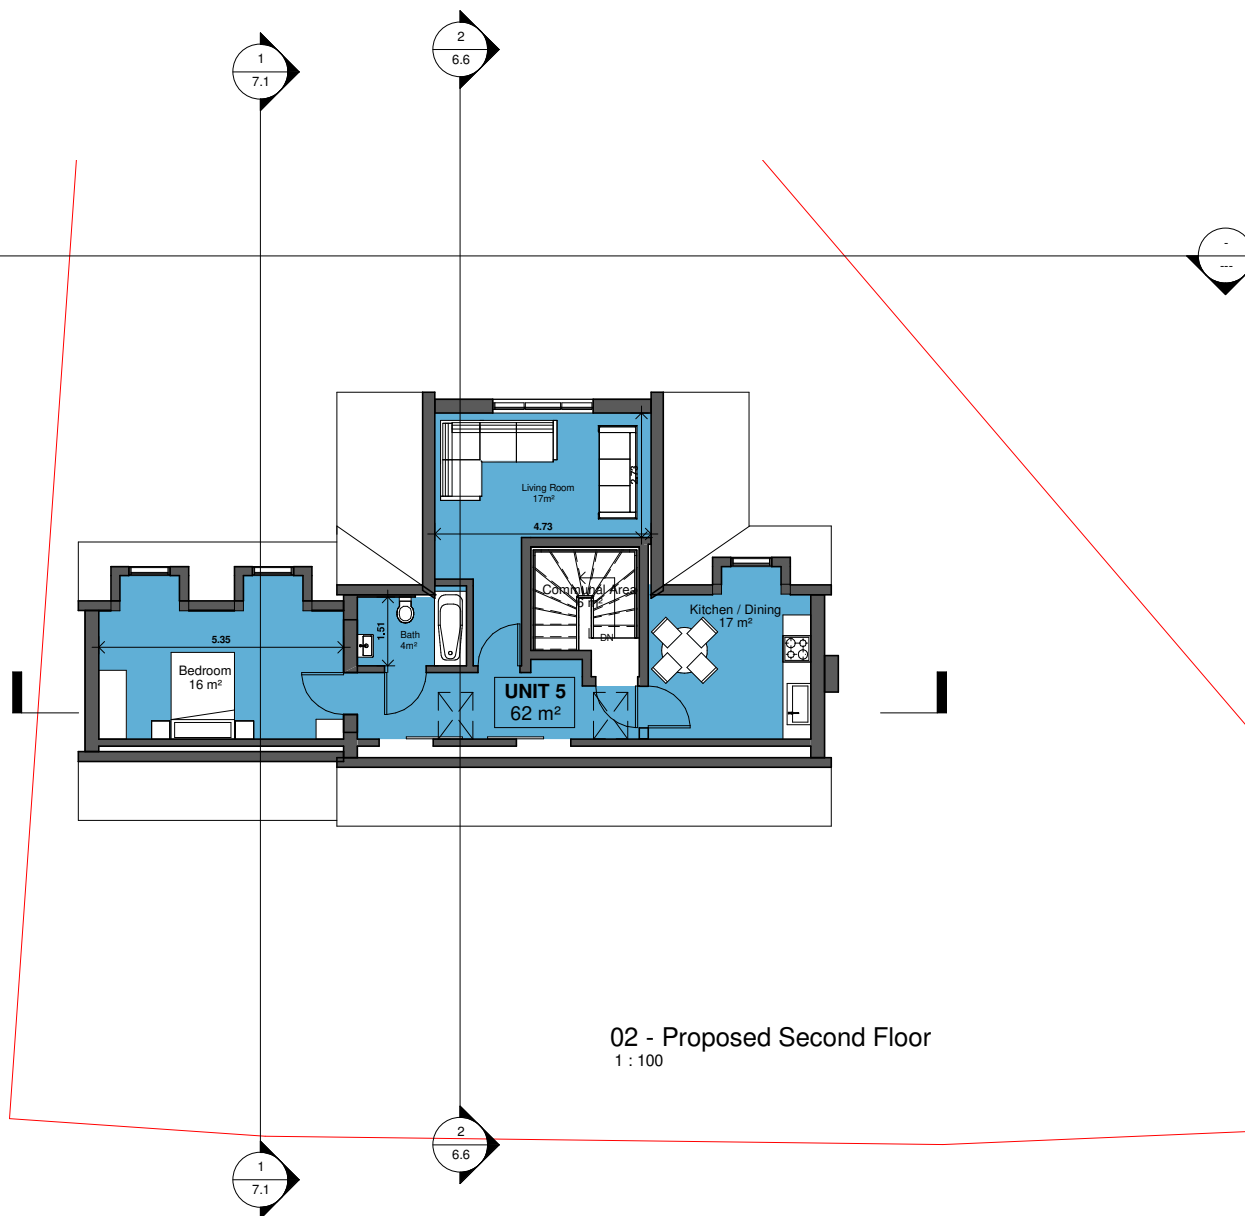

Notes:

Any inaccuracies or errors to be reported to the architect/surveyor immediately and prior to any work commencing.
All dimensions to be verified on site. All work to comply with British Standards Code of practice.
All external surfaces and materials to match existing.

This drawing and all information provided within it is the copyright of URBAN PLANNING PRACTICE and reproduction without prior consent is strictly forbidden.



Client

Client

Project Address

143 HERCIES ROAD , UXBRIDGE UB10 9LY

Dwg No

6.3

Drawing

Proposed Second Floor

Rev


Date

26/03/2020

Scale

1 : 100

UPPP
ARCHITECTS
TOWN PLANNERS

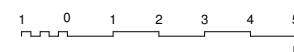

03 - THIRD FLOOR ▼ 7.00

02 - SECOND FLOOR ▼ 5.40

01 - FIRST FLOOR ▼ 2.75

00 - GROUND FLOOR ▼ 0.00

7.00 ▼ 03 - THIRD FLOOR

5.40 ▼ 02 - SECOND FLOOR

2.75 ▼ 01 - FIRST FLOOR

0.00 ▼ 00 - GROUND FLOOR

PROPOSED SECTION 3
1 : 100

Notes:

Any inaccuracies or errors to be reported to the architect/surveyor immediately and prior to any work commencing.
All dimensions to be verified on site. All work to comply with British Standards Code of practice.
All external surfaces and materials to match existing.
This drawing and all information provided within it is the copyright of URBAN PLANNING PRACTICE and reproduction without prior consent is strictly forbidden.

Client

Client

Project Address

143 HERCIES ROAD , UXBRIDGE UB10 9LY

Dwg No

6.6

Drawing

Proposed Roof

Proposed Section

Rev

Date

06/03/2020

Scale

1 : 100

UPP
ARCHITECTS +
TOWN PLANNERS

1 0 1 2 3 4 5
m



Notes:

Any inaccuracies or errors to be reported to the architect/surveyor immediately and prior to any work commencing. All dimensions to be verified on site. All work to comply with British Standards Code of practice. All external surfaces and materials to match existing. This drawing and all information provided within it is the copyright of URBAN PLANNING PRACTICE and reproduction without prior consent is strictly forbidden.

PROPOSED Section 1

1 : 100



01 - Proposed Section

1 : 100

Client

Client

Project Address

143 HERCIES ROAD , UXBRIDGE UB10 9LY

Dwg No

· 7.1

Drawing

Proposed Section

Rev


Date

26/03/2020

Scale

1 : 100

UPPP
ARCHITECTS +
TOWN PLANNERS

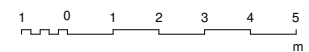



00 - Proposed South Elevation
1 : 100

Notes:

Any inaccuracies or errors to be reported to the architect/surveyor immediately and prior to any work commencing.
All dimensions to be verified on site. All work to comply with British Standards Code of practice.
All external surfaces and materials to match existing.

This drawing and all information provided within it is the copyright of URBAN PLANNING PRACTICE and reproduction without prior consent is strictly forbidden.

7.00 ▼ 03 - THIRD FLOOR

5.40 ▼ 02 - SECOND FLOOR

2.75 ▼ 01 - FIRST FLOOR

0.00 ▼ 00 - GROUND FLOOR

Client _____

Client _____

Project Address _____

143 HERCIES ROAD , UXBRIDGE UB10 9LY

Dwg No _____

8.1

Drawing _____

Proposed South Elevation

Rev _____

Date _____

26/03/2020

Scale _____

1 : 100

1 0 1 2 3 4 5
m

UPPP
ARCHITECTS +
TOWN PLANNERS



01 - Proposed North Elevation
1 : 100

Notes:

Any inaccuracies or errors to be reported to the architect/surveyor immediately and prior to any work commencing.
All dimensions to be verified on site. All work to comply with British Standards Code of practice.
All external surfaces and materials to match existing.
This drawing and all information provided within it is the copyright of URBAN PLANNING PRACTICE and reproduction without prior consent is strictly forbidden.

Client

Client

Project Address

143 HERCIES ROAD , UXBRIDGE UB10 9LY

Dwg No

8.2

Drawing

Proposed North Elevation

Rev


Date

26/03/2020

Scale


1 : 100

UPPP
ARCHITECTS +
TOWN PLANNERS

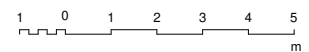

Notes:

Any inaccuracies or errors to be reported to the architect/surveyor immediately and prior to any work commencing.
All dimensions to be verified on site. All work to comply with British Standards Code of practice.
All external surfaces and materials to match existing.
This drawing and all information provided within it is the copyright of URBAN PLANNING PRACTICE and reproduction without prior consent is strictly forbidden.

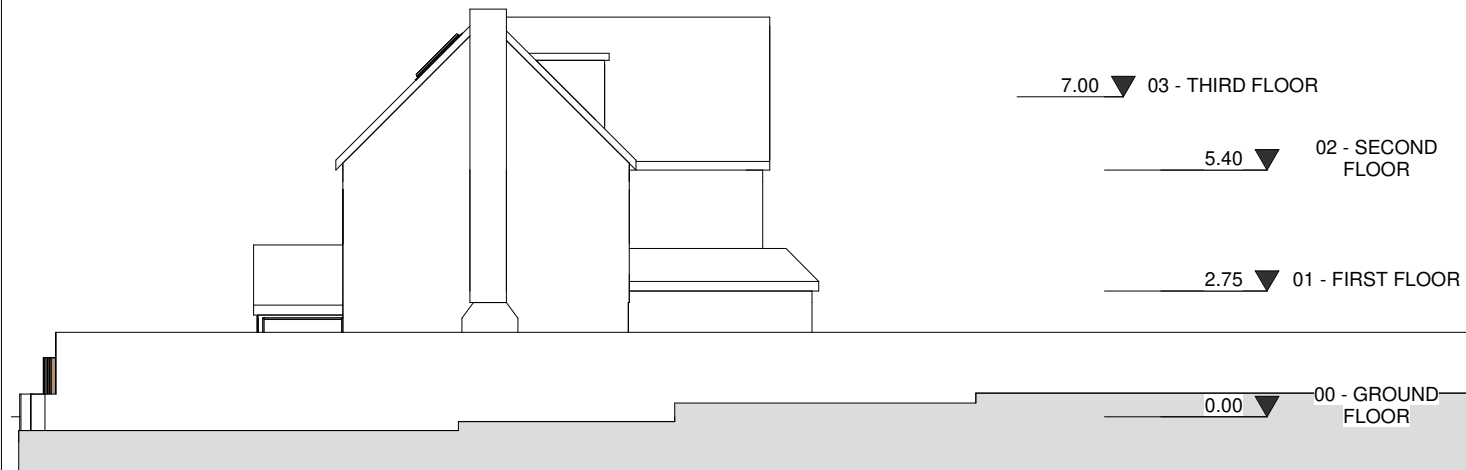

02 - Proposed East Elevation

1 : 100

Client _____

Client _____

Project Address _____

143 HERCIES ROAD , UXBRIDGE UB10 9LY

Dwg No _____

8.3

Drawing _____

Proposed East Elevation

Rev _____


Date _____

26/03/2020

Scale _____


1 : 100

UPPP
ARCHITECTS +
TOWN PLANNERS

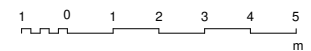

Notes:

Any inaccuracies or errors to be reported to the architect/surveyor immediately and prior to any work commencing.
All dimensions to be verified on site. All work to comply with British Standards Code of practice.
All external surfaces and materials to match existing.
This drawing and all information provided within it is the copyright of URBAN PLANNING PRACTICE and reproduction without prior consent is strictly forbidden.

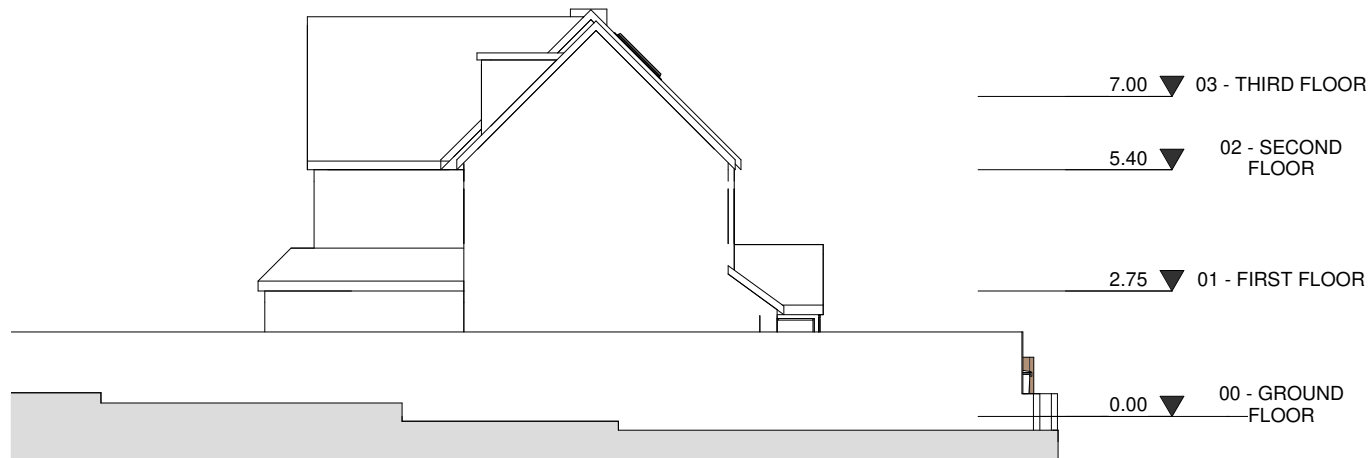

03 - Proposed West Elevation
1 : 100

Client _____

Client _____

Project Address _____

143 HERCIES ROAD , UXBRIDGE UB10 9LY

Dwg No _____

8.4

Drawing _____

Proposed West Elevation

Rev _____

Date _____

26/03/2020

Scale _____

1 : 100

1 0 1 2 3 4 5
m

UPPP
ARCHITECTS +
TOWN PLANNERS



00 Proposed Visualization

Notes:

Any inaccuracies or errors to be reported to the architect/surveyor immediately and prior to any work commencing.
All dimensions to be verified on site. All work to comply with British Standards Code of practice.
All external surfaces and materials to match existing.
This drawing and all information provided within it is the copyright of URBAN PLANNING PRACTICE and reproduction without prior consent is strictly forbidden.

Client

Client

Project Address

143 HERCIES ROAD , UXBRIDGE UB10 9LY

Dwg No

9.1

Drawing

Proposed Front Visualization

Rev


Date

26/03/2020

Scale

NTS



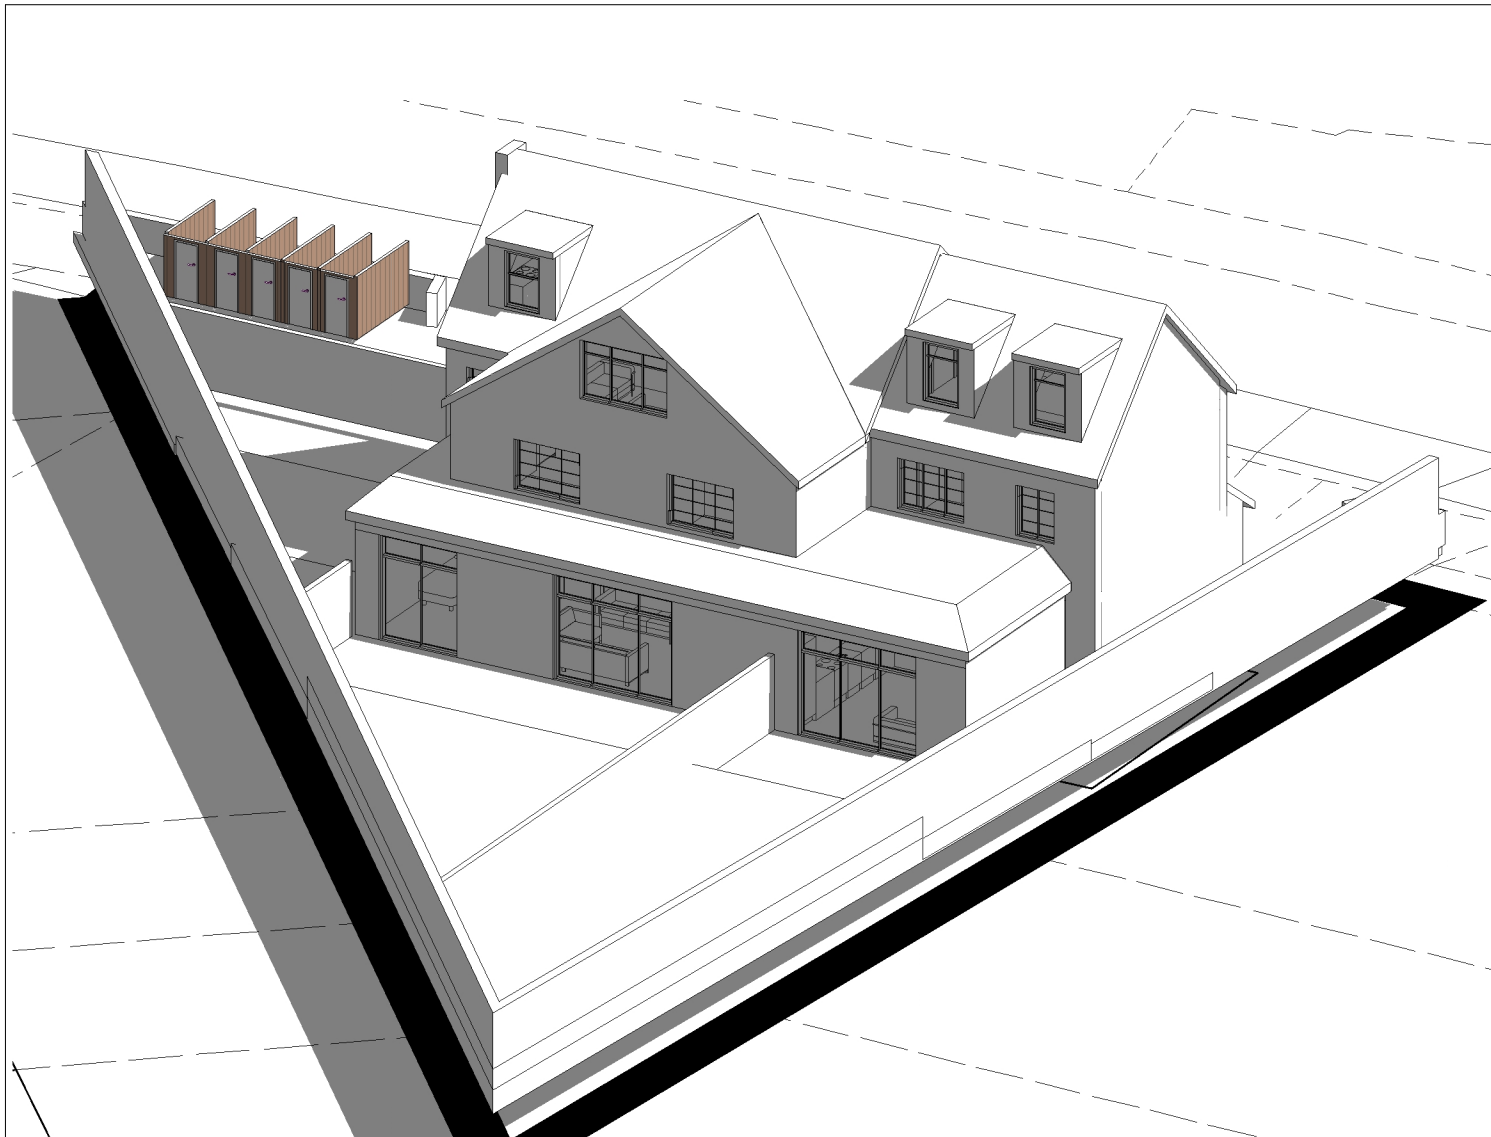

00 Proposed Visualization 1

Notes:

Any inaccuracies or errors to be reported to the architect/surveyor immediately and prior to any work commencing.
All dimensions to be verified on site. All work to comply with British Standards Code of practice.
All external surfaces and materials to match existing.
This drawing and all information provided within it is the copyright of URBAN PLANNING PRACTICE and reproduction without prior consent is strictly forbidden.

Client

Client

Project Address

143 HERCIES ROAD , UXBRIDGE UB10 9LY

Dwg No

9.2

Drawing

Proposed Rear Visualization

Rev

Date

26/03/2020

Scale

NTS

