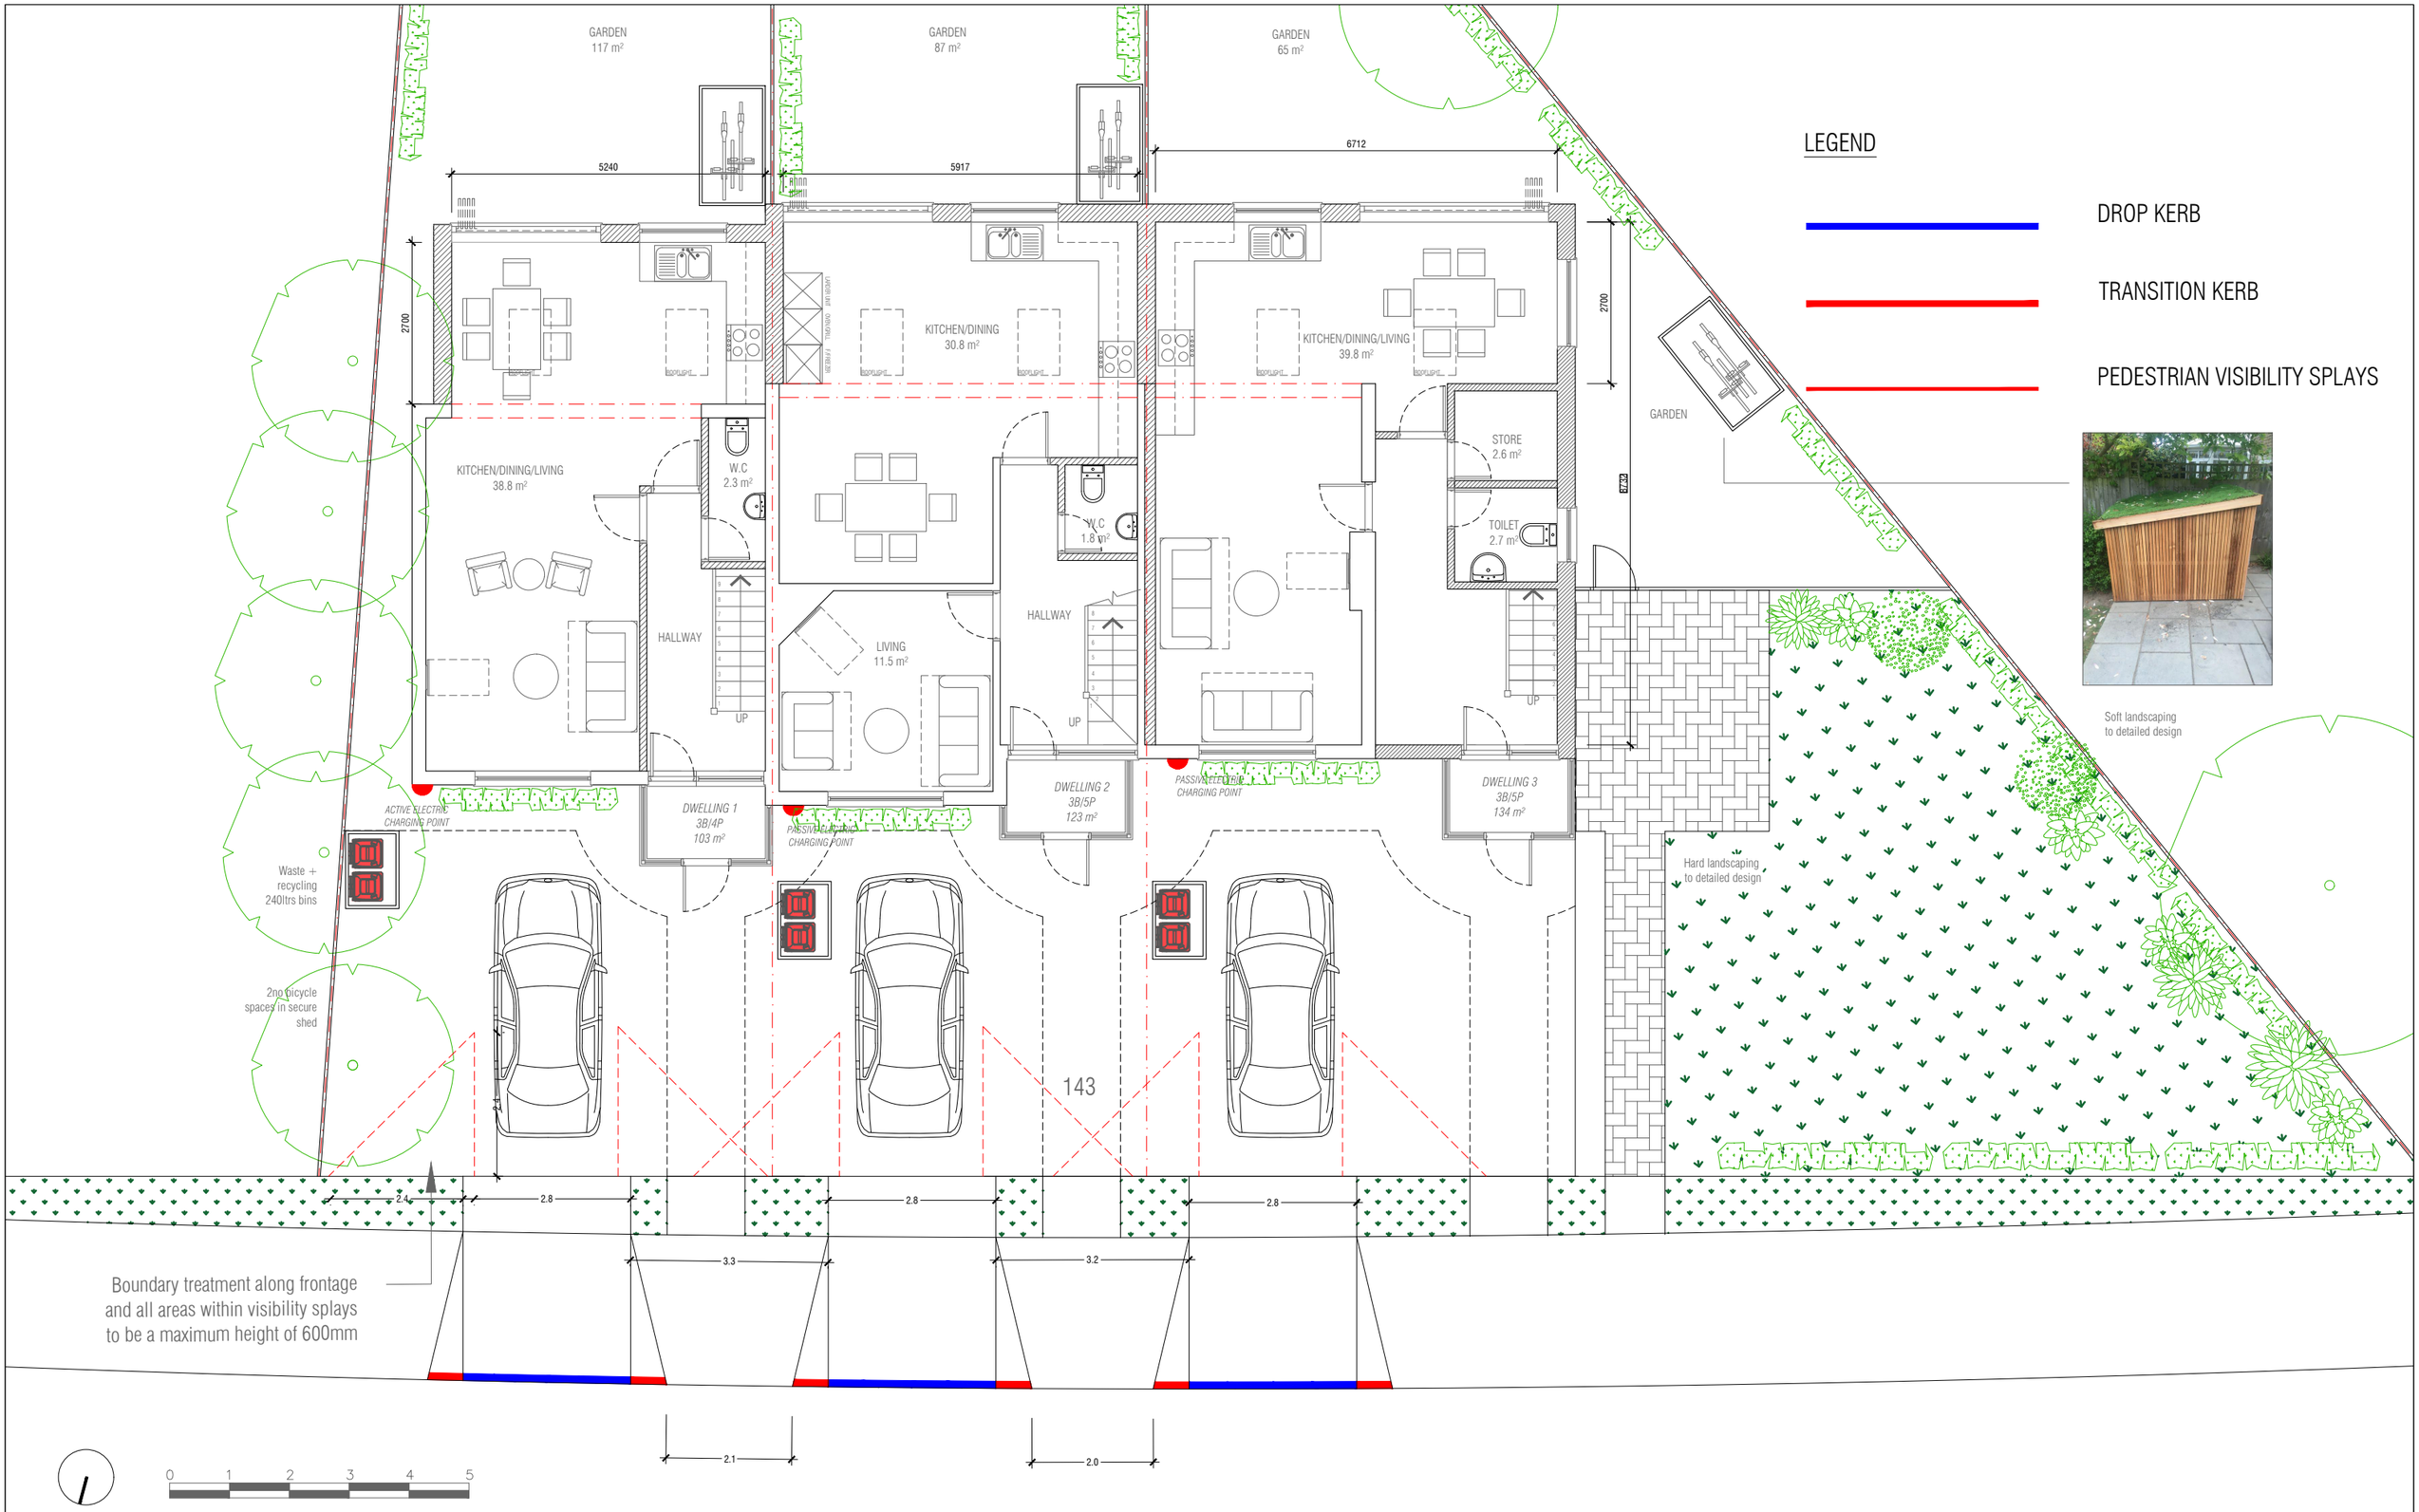

LOTUS
plan design build ltd

86-90 Paul Street, London EC2A 4NE

telephone: +44 (0) 203 095 4799
mobile: +44 (0) 7414032573
e-mail: info@lotusplans.co.uk
www.lotusplans.co.uk

REVISION NO.	DATE	COMMENTS

CLIENT	SCALE	PROJECT	PROJECT NO.
143 Hercies Road Uxbridge, UB10 9LY	1:100 @ A3	Material amendment to approved single storey rear extension, double storey side extension and loft conversion with rear dormers to provide 3no dwellings at 143 Hercies Road Uxbridge, UB10 9LY	LOTUS/683/22
	DATE	DRAWING TITLE	DRAWING NO.
	March 2023	Proposed Site plan	PL-002